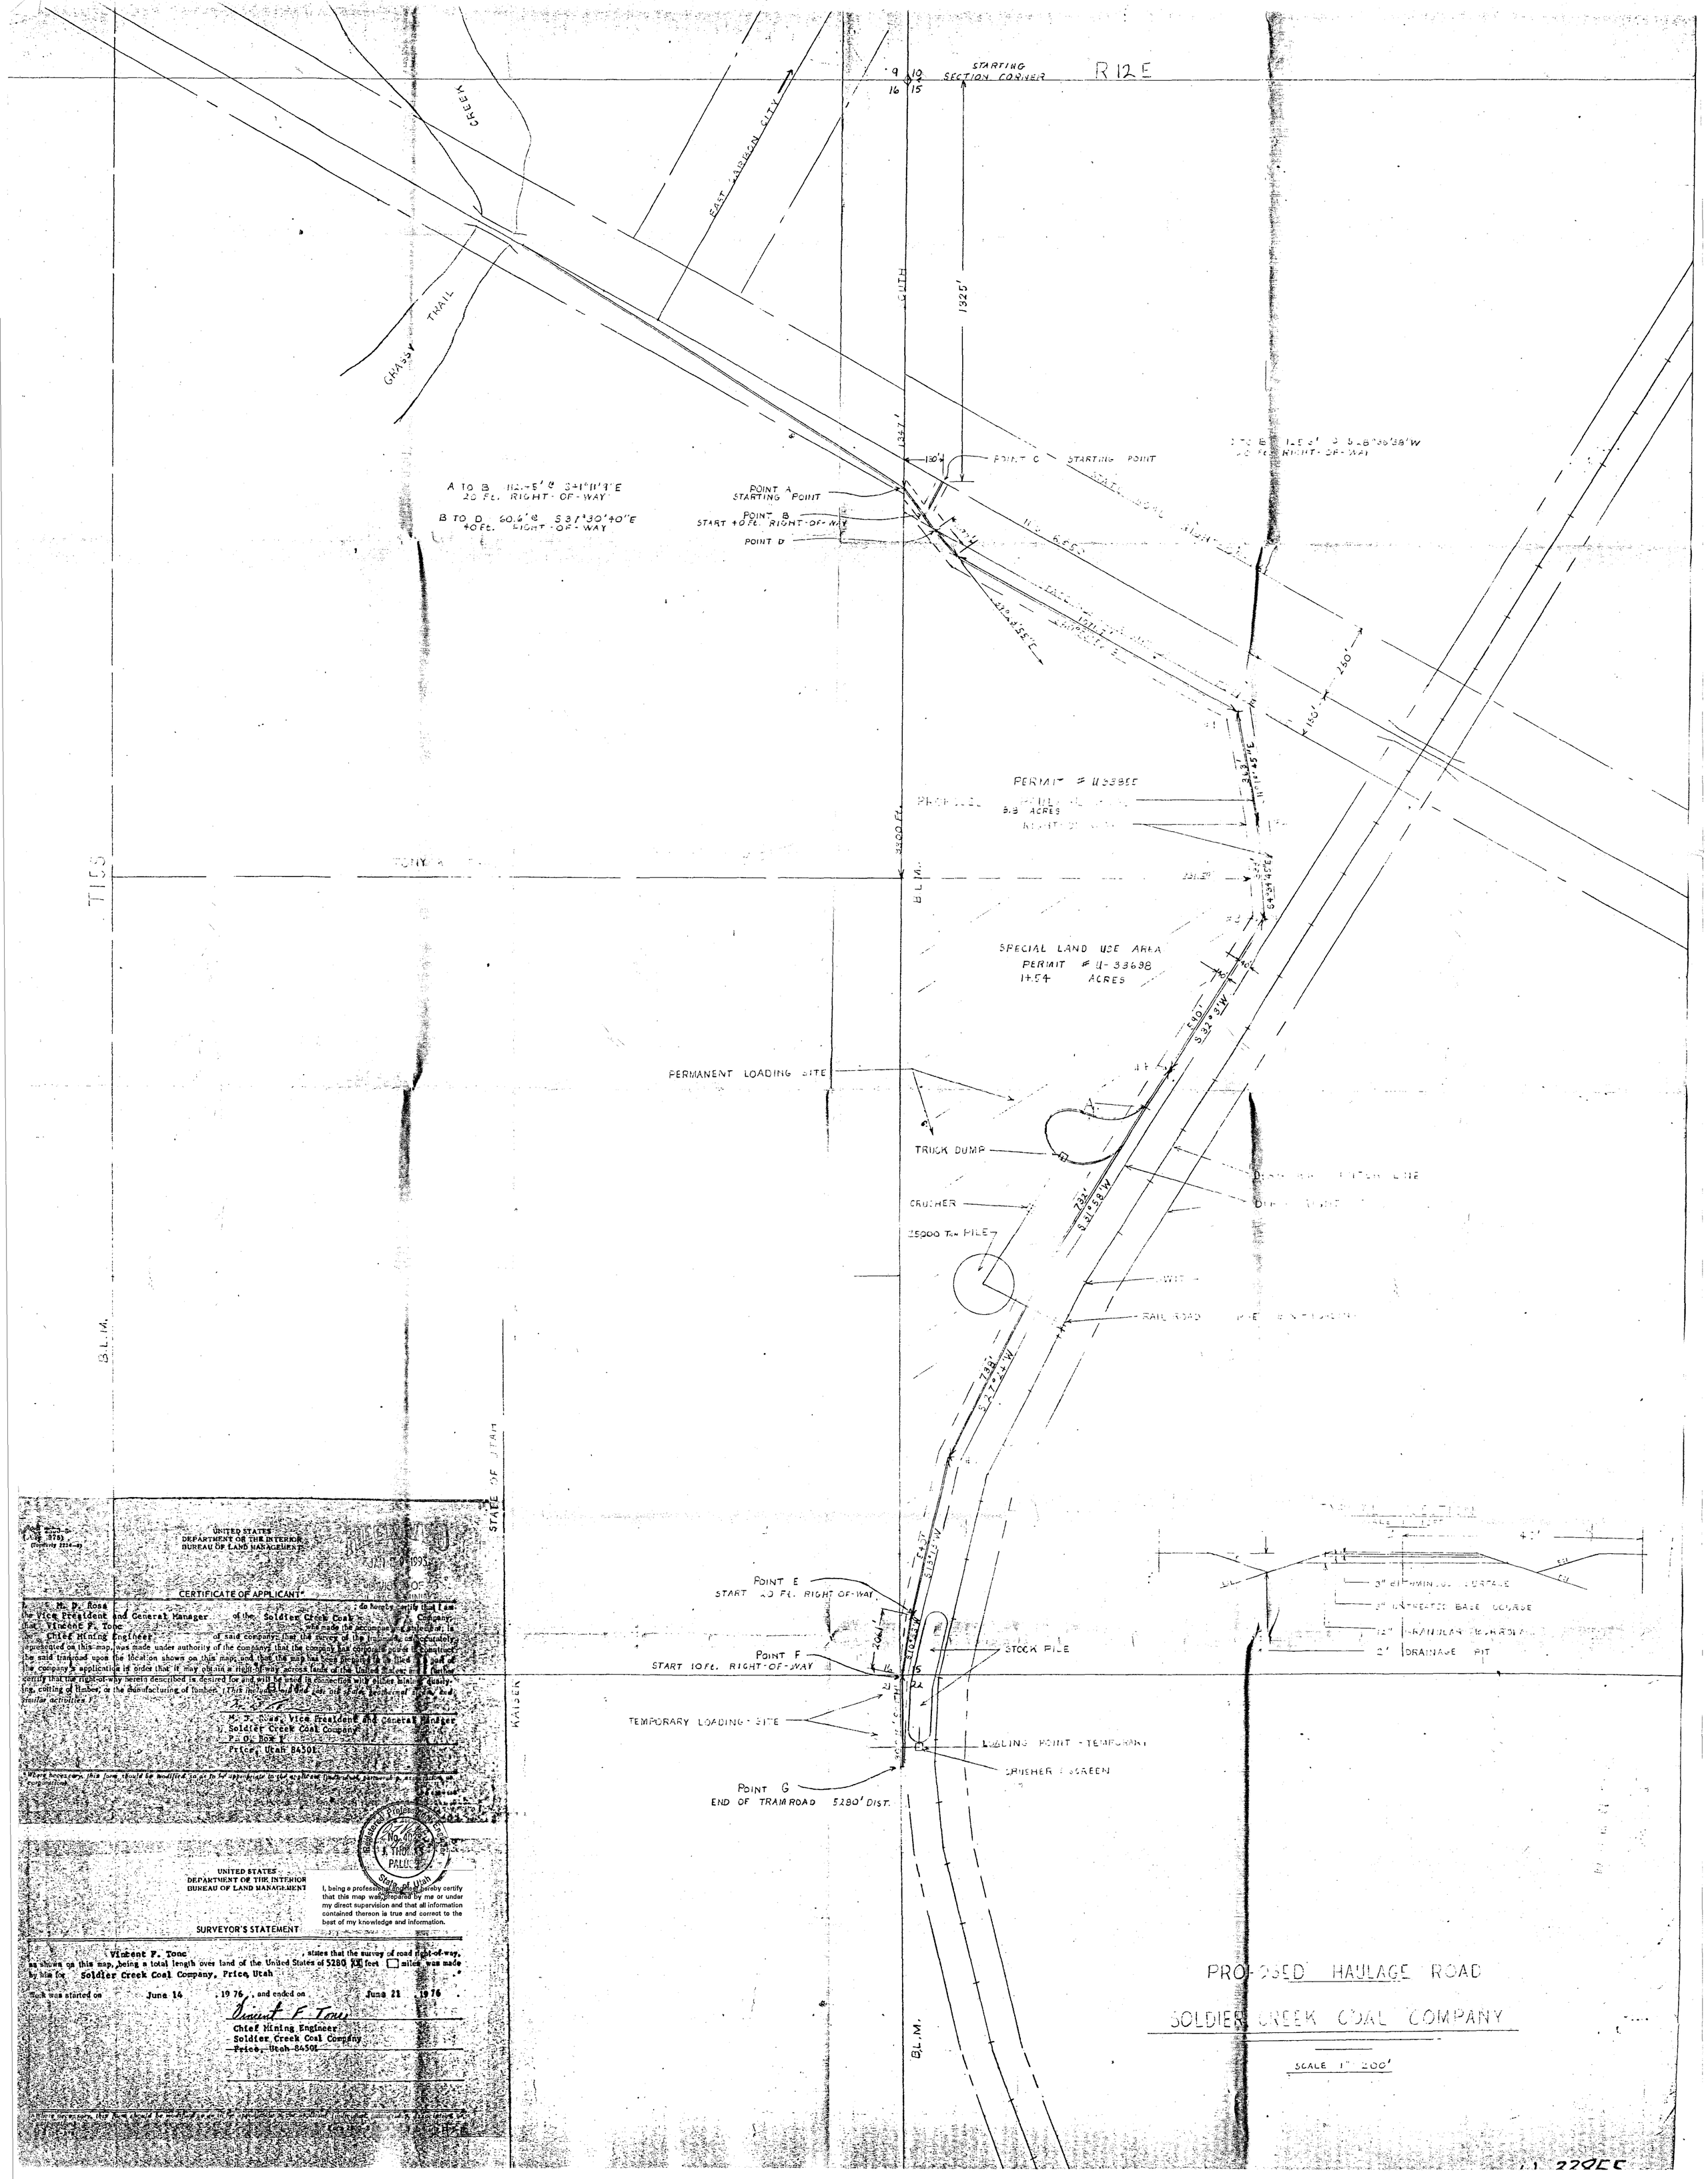

UNITED STATES
DEPARTMENT OF THE INTERIOR
BUREAU OF LAND MANAGEMENT

JUN 1 0 1993

DIVISION OF OIL, GAS & MINING

CERTIFICATE OF APPLICANT

I, M. D. Ross, the Vice President and General Manager of the Soldier Creek Coal Company, do hereby certify that I am, that Vincent F. Tonc, who made the accompanying application, is Chief Mining Engineer of said company; that the survey of the [illegible] accurately represented on this map, was made under authority of the company; that the company has corporate power to construct the said tramroad upon the location shown on this map, and that the map has been prepared in the filing of the company's application in order that it may obtain a right-of-way across lands of the United States; and further certify that the right-of-way herein described is desired for and will be used in connection with mining, quarrying, cutting of timber, or the manufacturing of lumber. (This includes oil and gas pipelines, development roads and similar activities.)

M. D. Ross, Vice President and General Manager
Soldier Creek Coal Company
P. O. Box F
Price, Utah 84501

Where necessary this form should be modified so as to be appropriate to the applicant (individual, partnership, association, corporation).

UNITED STATES
DEPARTMENT OF THE INTERIOR
BUREAU OF LAND MANAGEMENT

Registered Professional Engineer No. 4029 S. THOMAS PALLISTER State of Utah

I, being a professional engineer, hereby certify that this map was prepared by me or under my direct supervision and that all information contained thereon is true and correct to the best of my knowledge and information.

SURVEYOR'S STATEMENT

Vincent F. Tonc, states that the survey of road right-of-way, as shown on this map, being a total length over land of the United States of 5280 [X] feet [ ] miles, was made by him for Soldier Creek Coal Company, Price, Utah.

Work was started on June 14, 1976, and ended on June 21, 1976.

Vincent F. Tonc
Chief Mining Engineer
Soldier Creek Coal Company
Price, Utah 84501