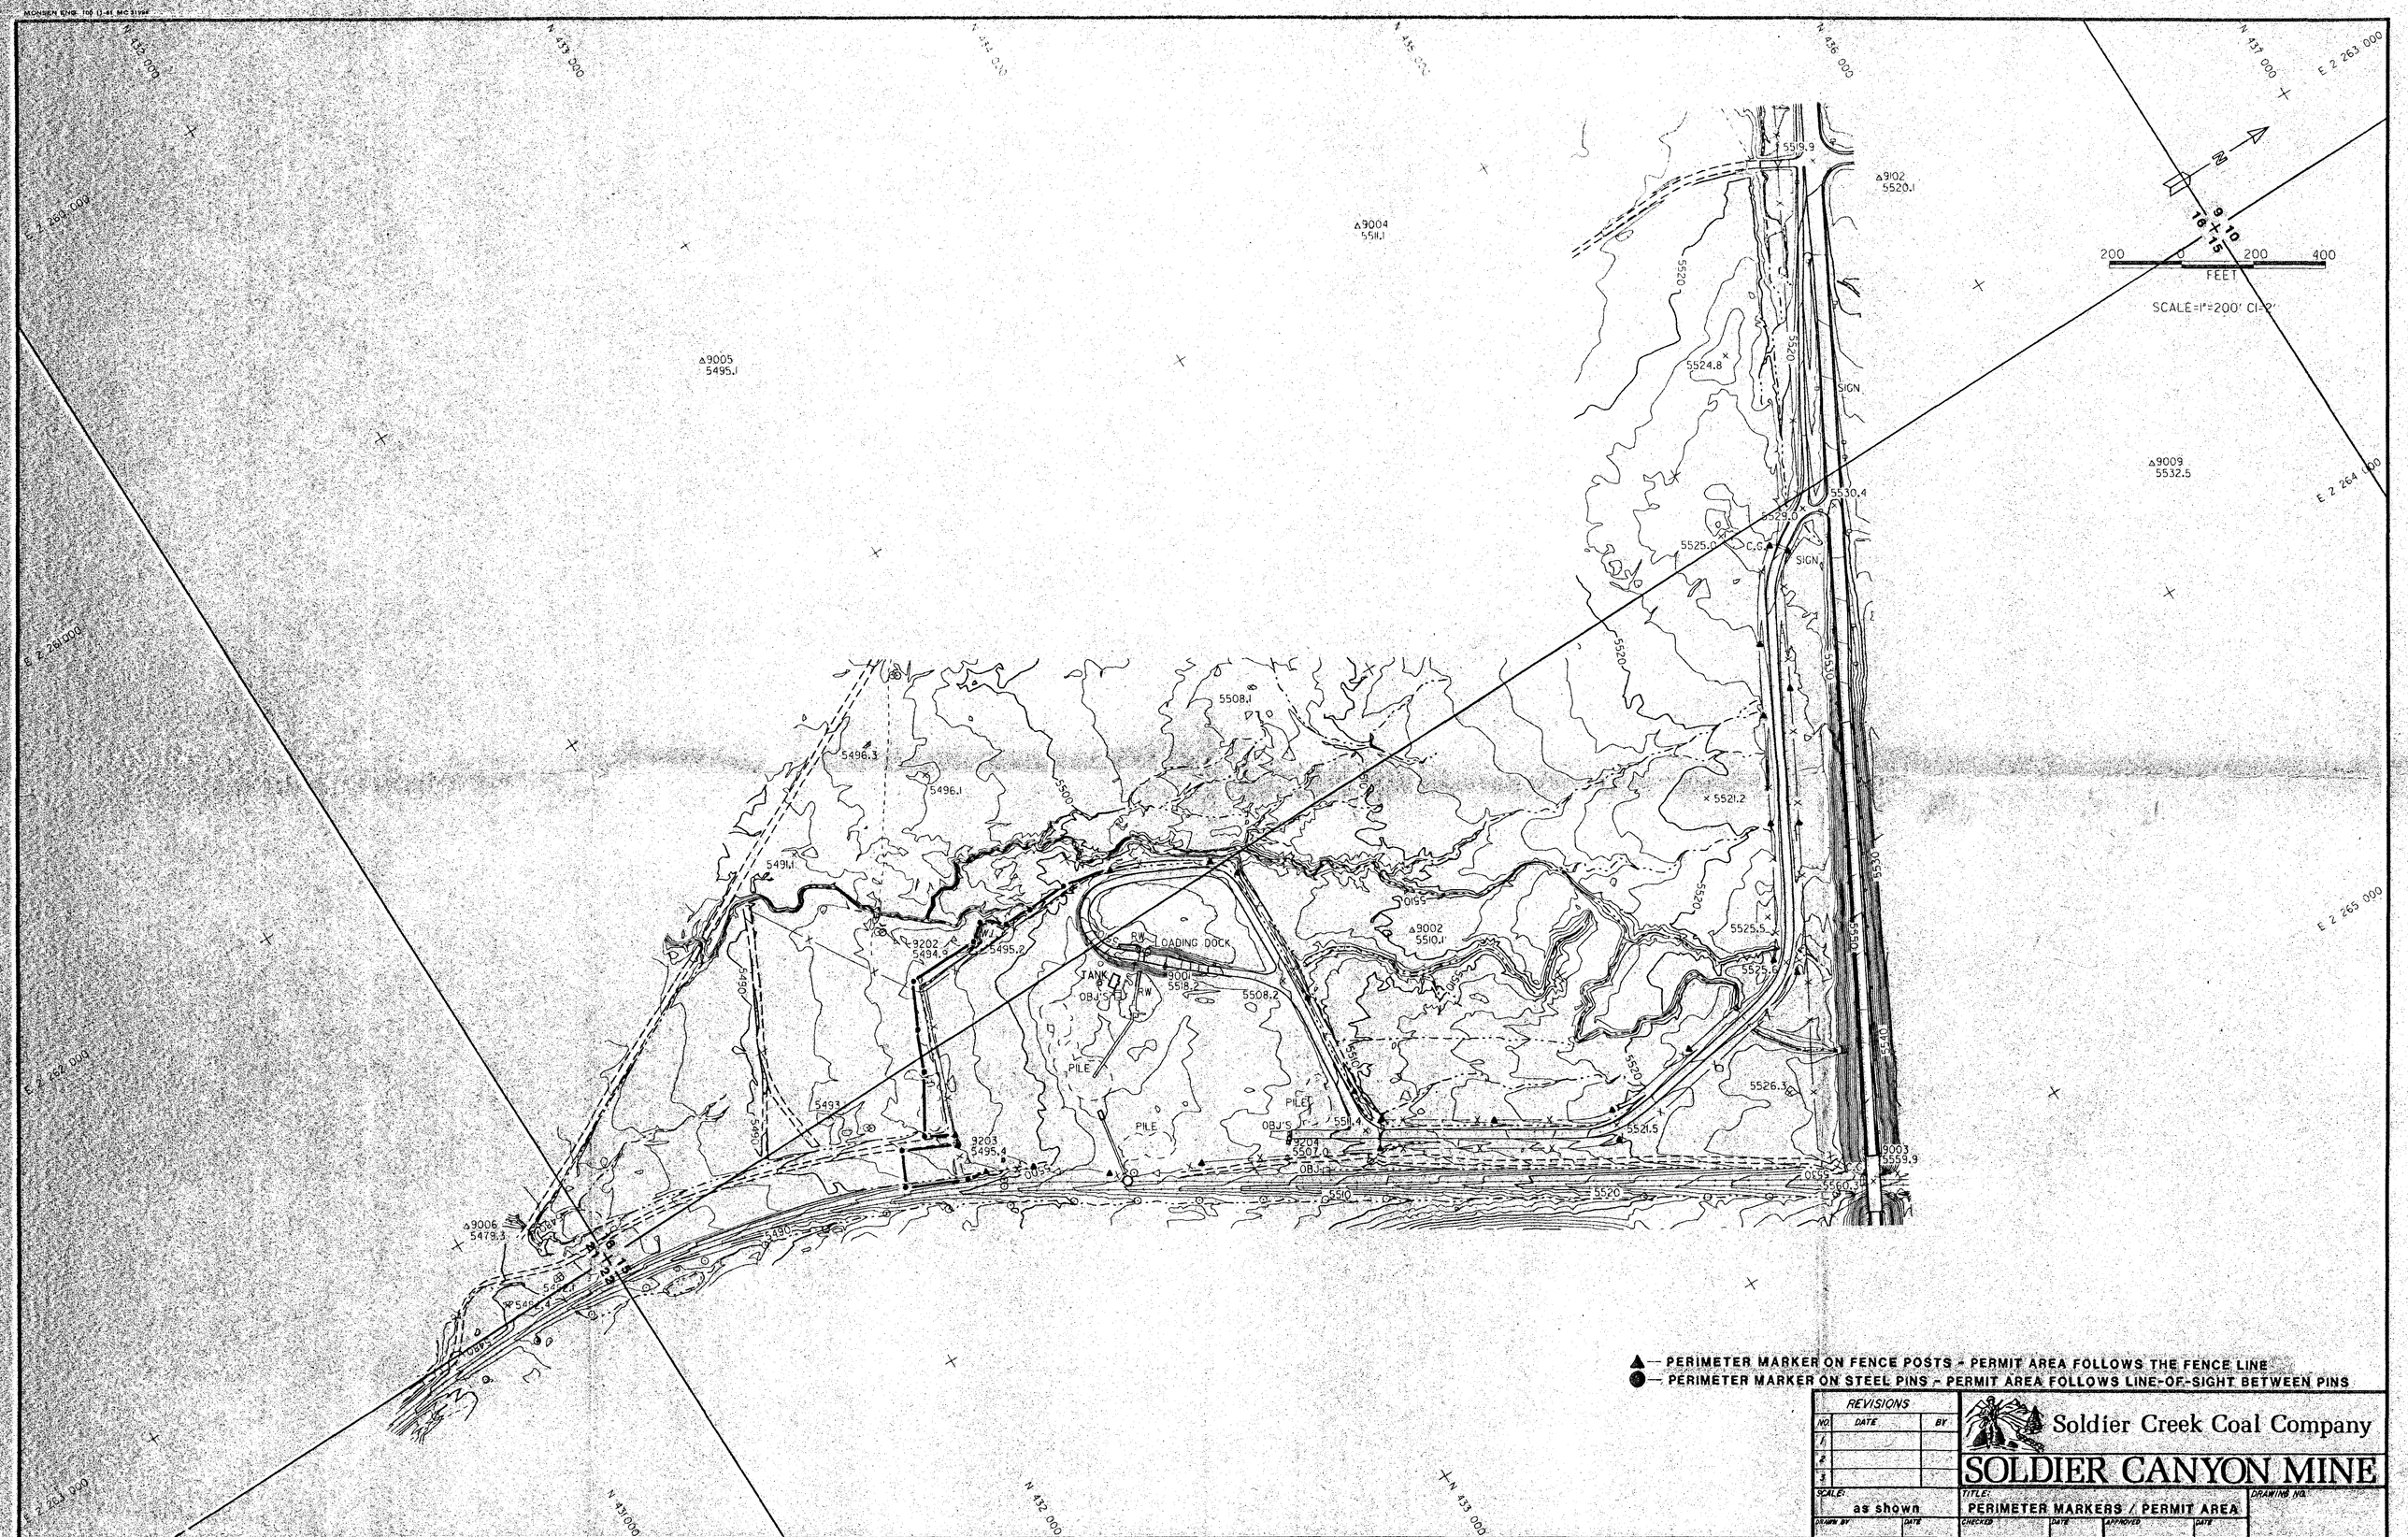

▲— PERIMETER MARKER ON FENCE POSTS - PERMIT AREA FOLLOWS THE FENCE LINE

●— PERIMETER MARKER ON STEEL PINS - PERMIT AREA FOLLOWS LINE-OF-SIGHT BETWEEN PINS

REVISIONS		
NO	DATE	BY
1		
2		
3		

Soldier Creek Coal Company

SOLDIER CANYON MINE

SCALE:	TITLE:	DRAWING NO.
as shown	PERIMETER MARKERS / PERMIT AREA	

DRAWN BY | DATE | CHECKED | DATE | APPROVED | DATE

Prepared By: ANALYTICAL SURVEYS, INC., 1355 Jamboree Drive - Suite 100, COLORADO SPRINGS, CO. 80918