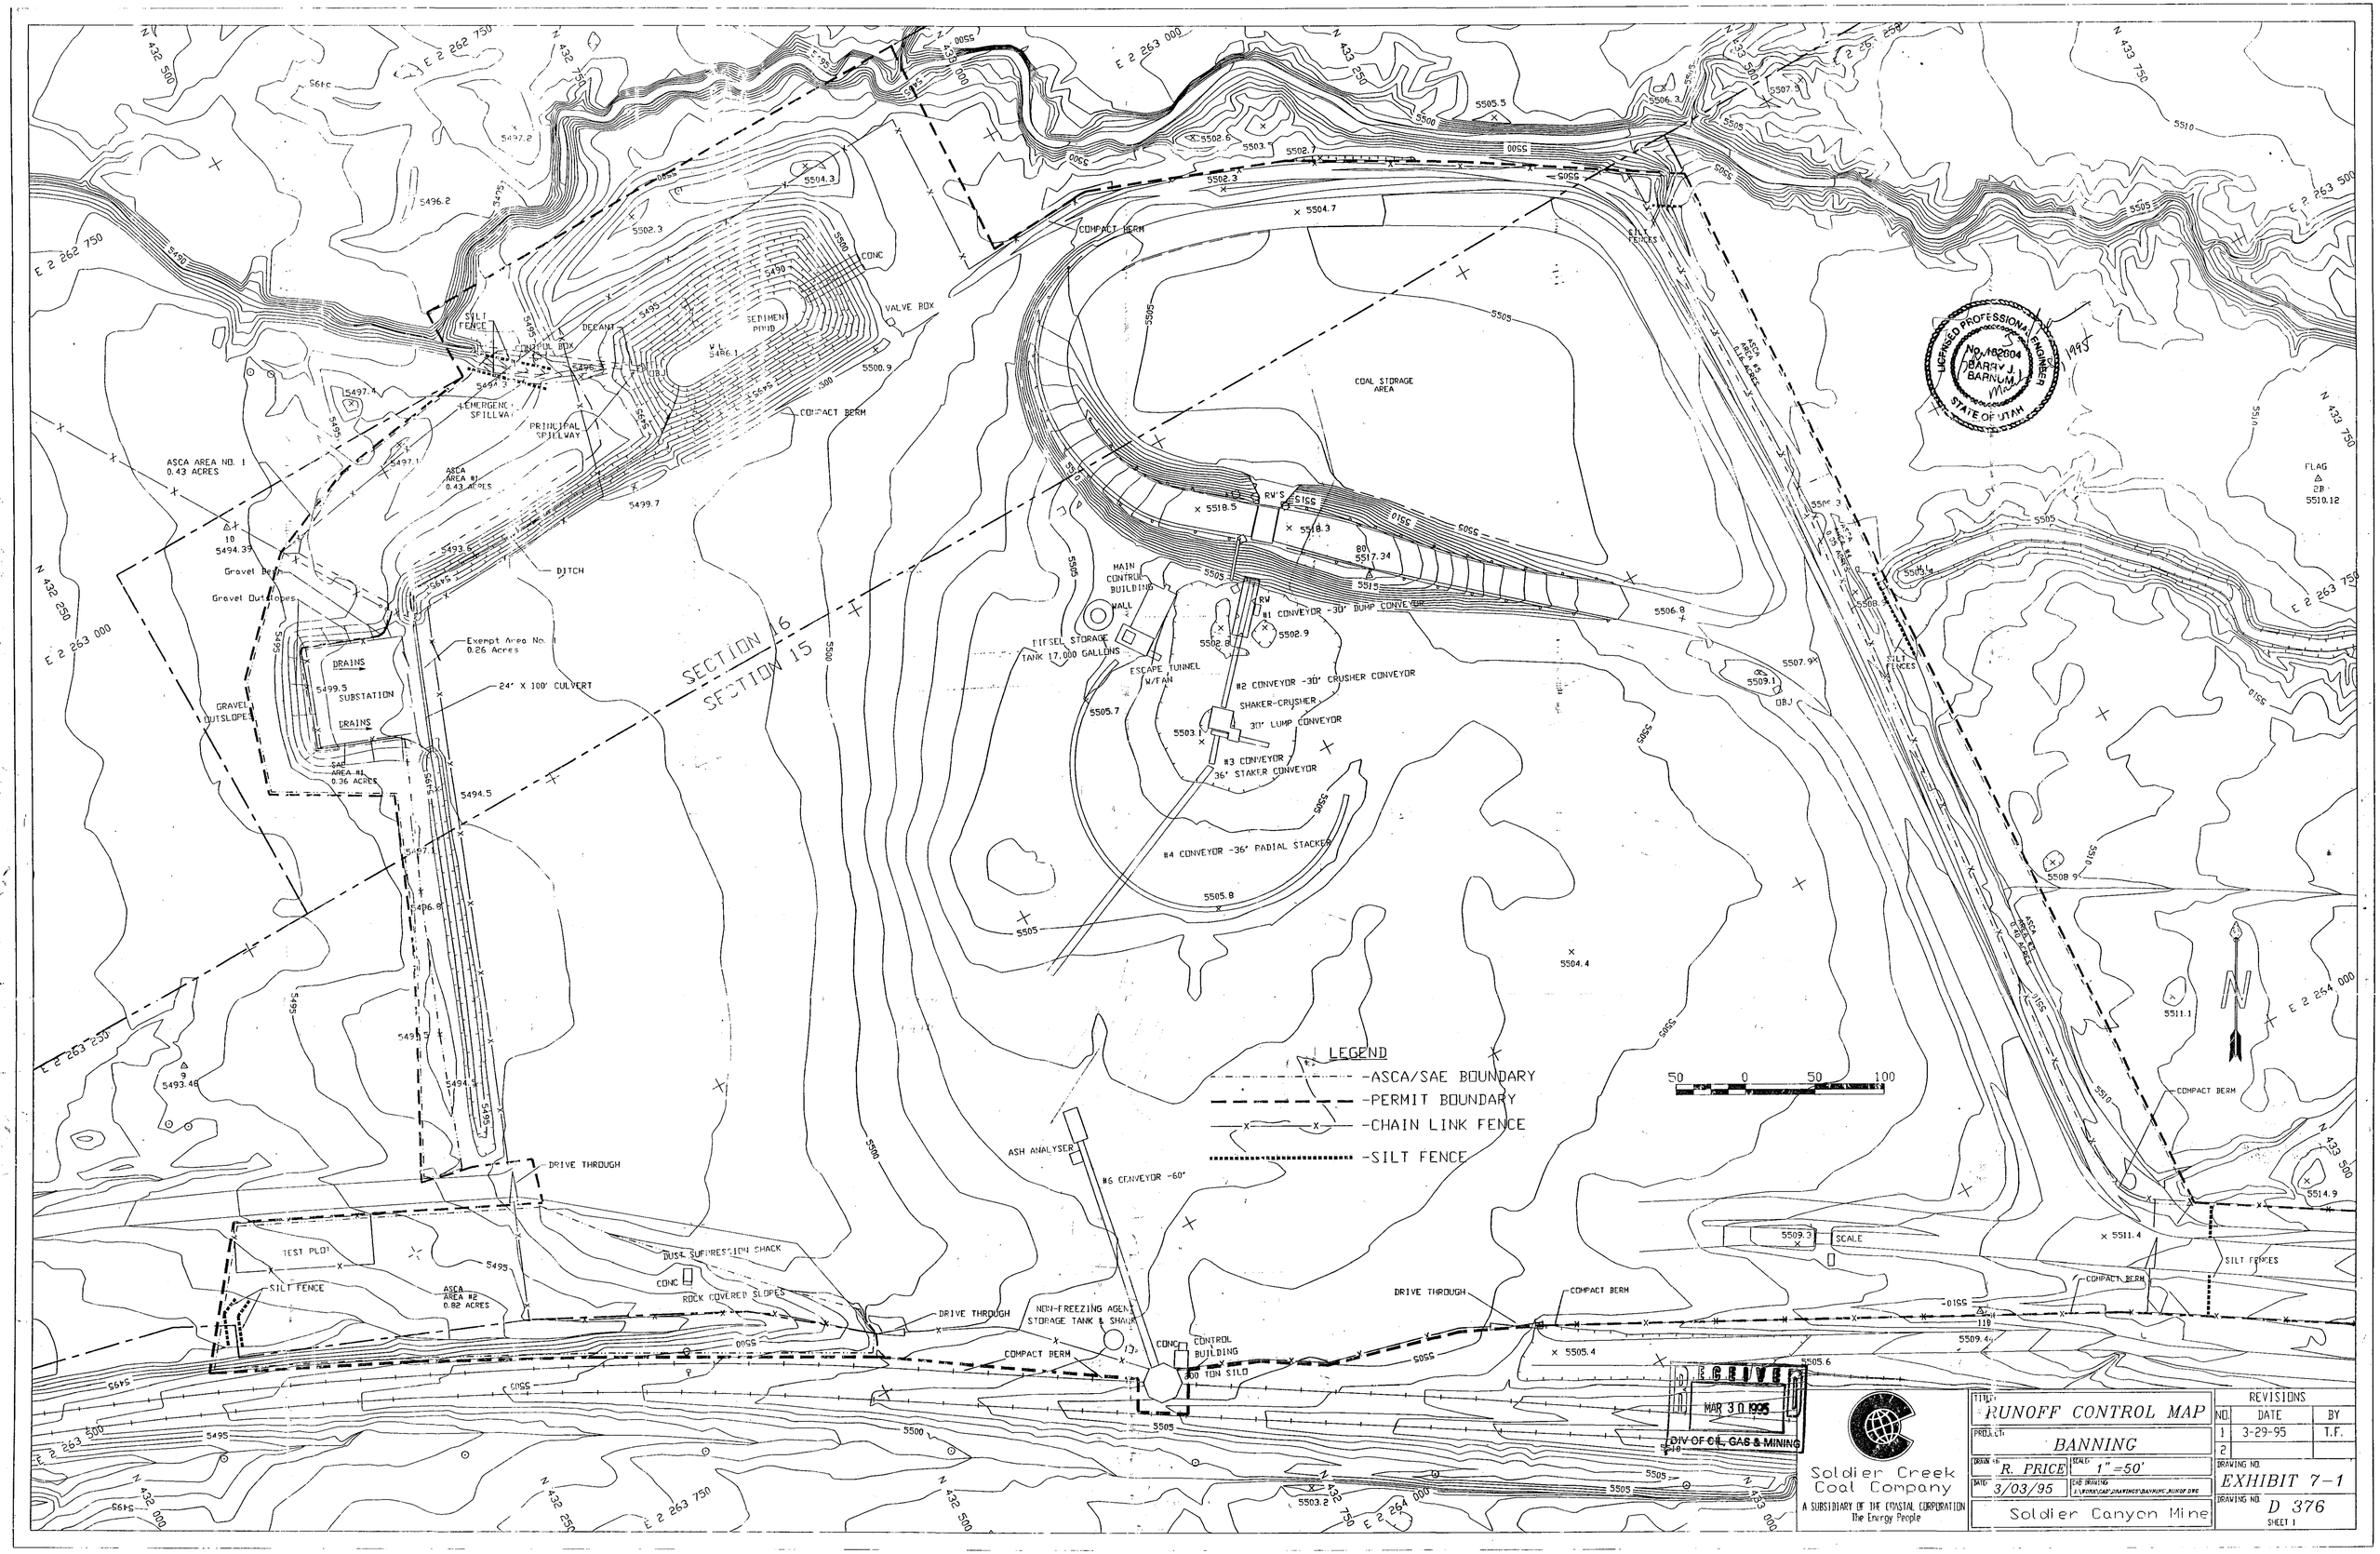


Soldier Creek Coal Company
A SUBSIDIARY OF THE CONSTAL CORPORATION
The Energy People

| | |
|---|---|
| TITLE | RUNOFF CONTROL MAP |
| PROJECT | BANNING |
| DRAWN BY | R. PRICE |
| SCALE | 1" =50' |
| DATE | 3/03/95 |
| CAD DRAWING | A:\RUNA\CAD\DRAWINGS\BANNING\RUNOFF.DWG |
| Soldier Canyon Mine | |

REVISIONS

| NO. | DATE | BY |
|---|---|---|
| 1 | 3-29-95 | T.F. |
| 2 | | |

DRAWING NO. EXHIBIT 7-1

DRAWING NO. D 376
SHEET 1