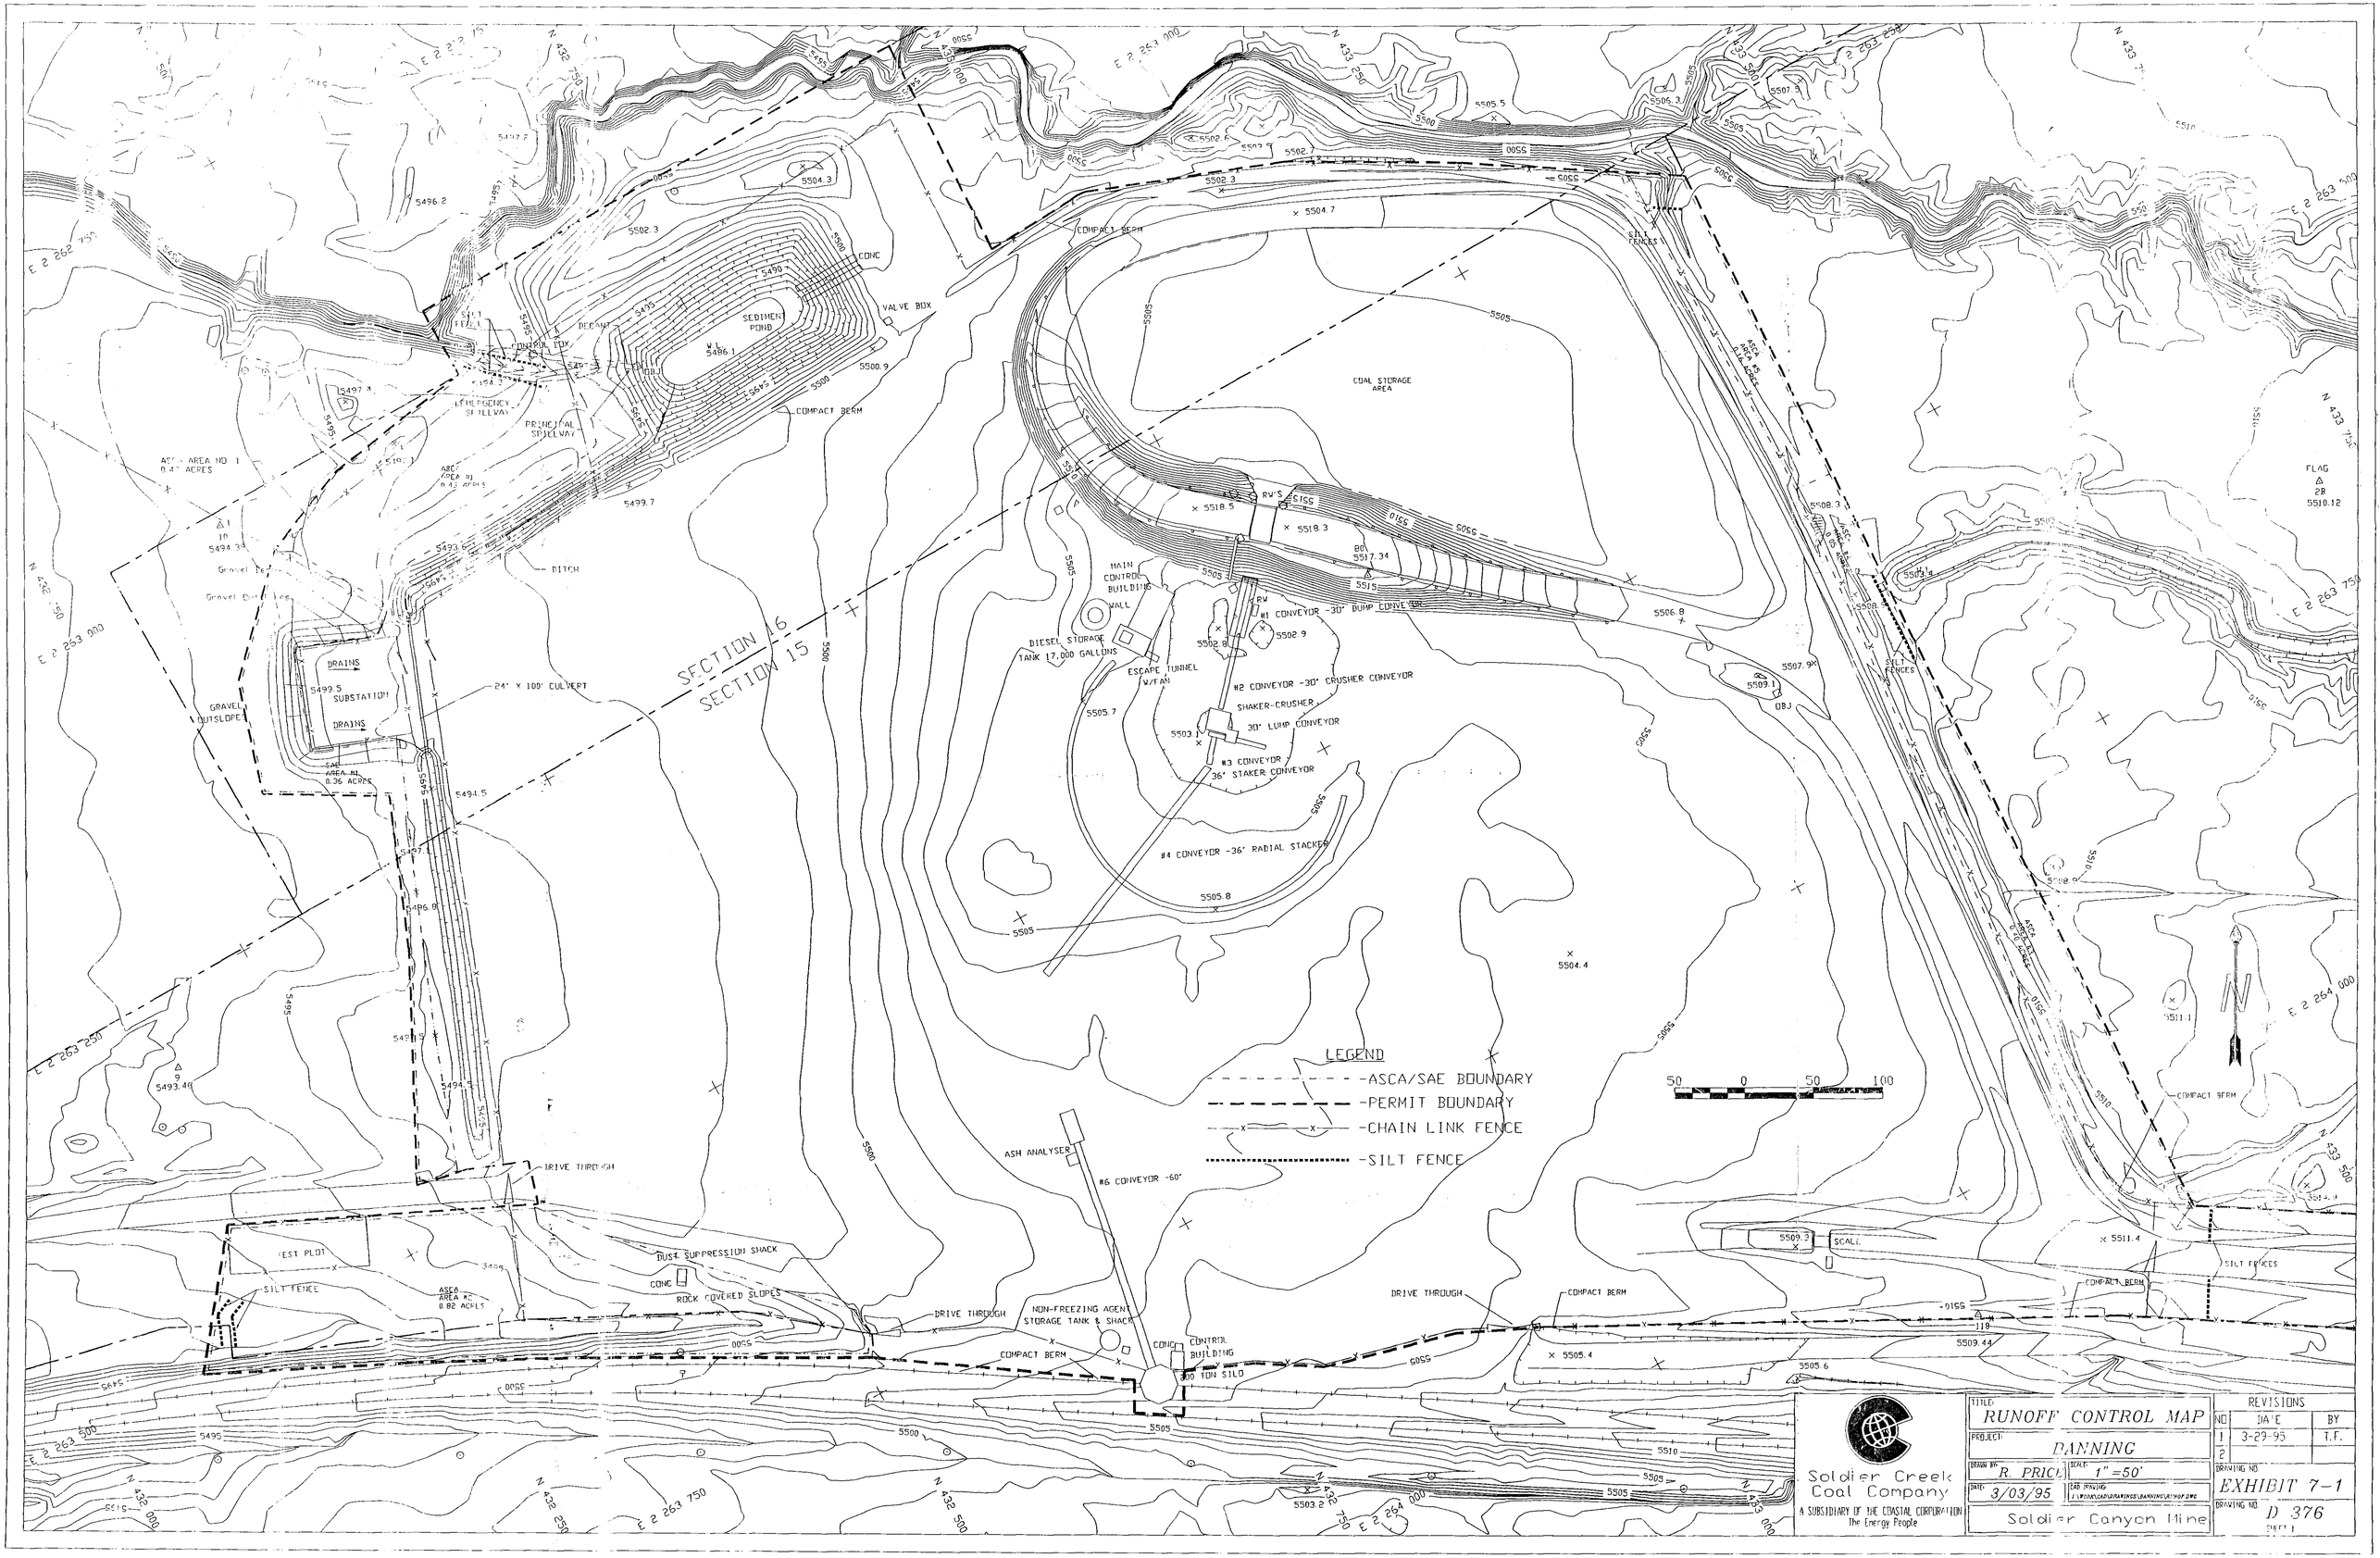

Soldier Creek Coal Company
A SUBSIDIARY OF THE COASTAL CORPORATION
The Energy People

TITLE:	RUNOFF CONTROL MAP
PROJECT:	BANNING
DRAWN BY:	R. PRICE
SCALE:	1" =50'
DATE:	3/03/95
CAD DRAWING:	J:\WORK\CAD\DRAWINGS\BANNING\RUNOF.DWG
	Soldier Canyon Mine

REVISIONS

NO	DATE	BY
1	3-29-95	T.F.
2		

DRAWING NO. EXHIBIT 7-1

DRAWING NO. D 376

SHEET 1