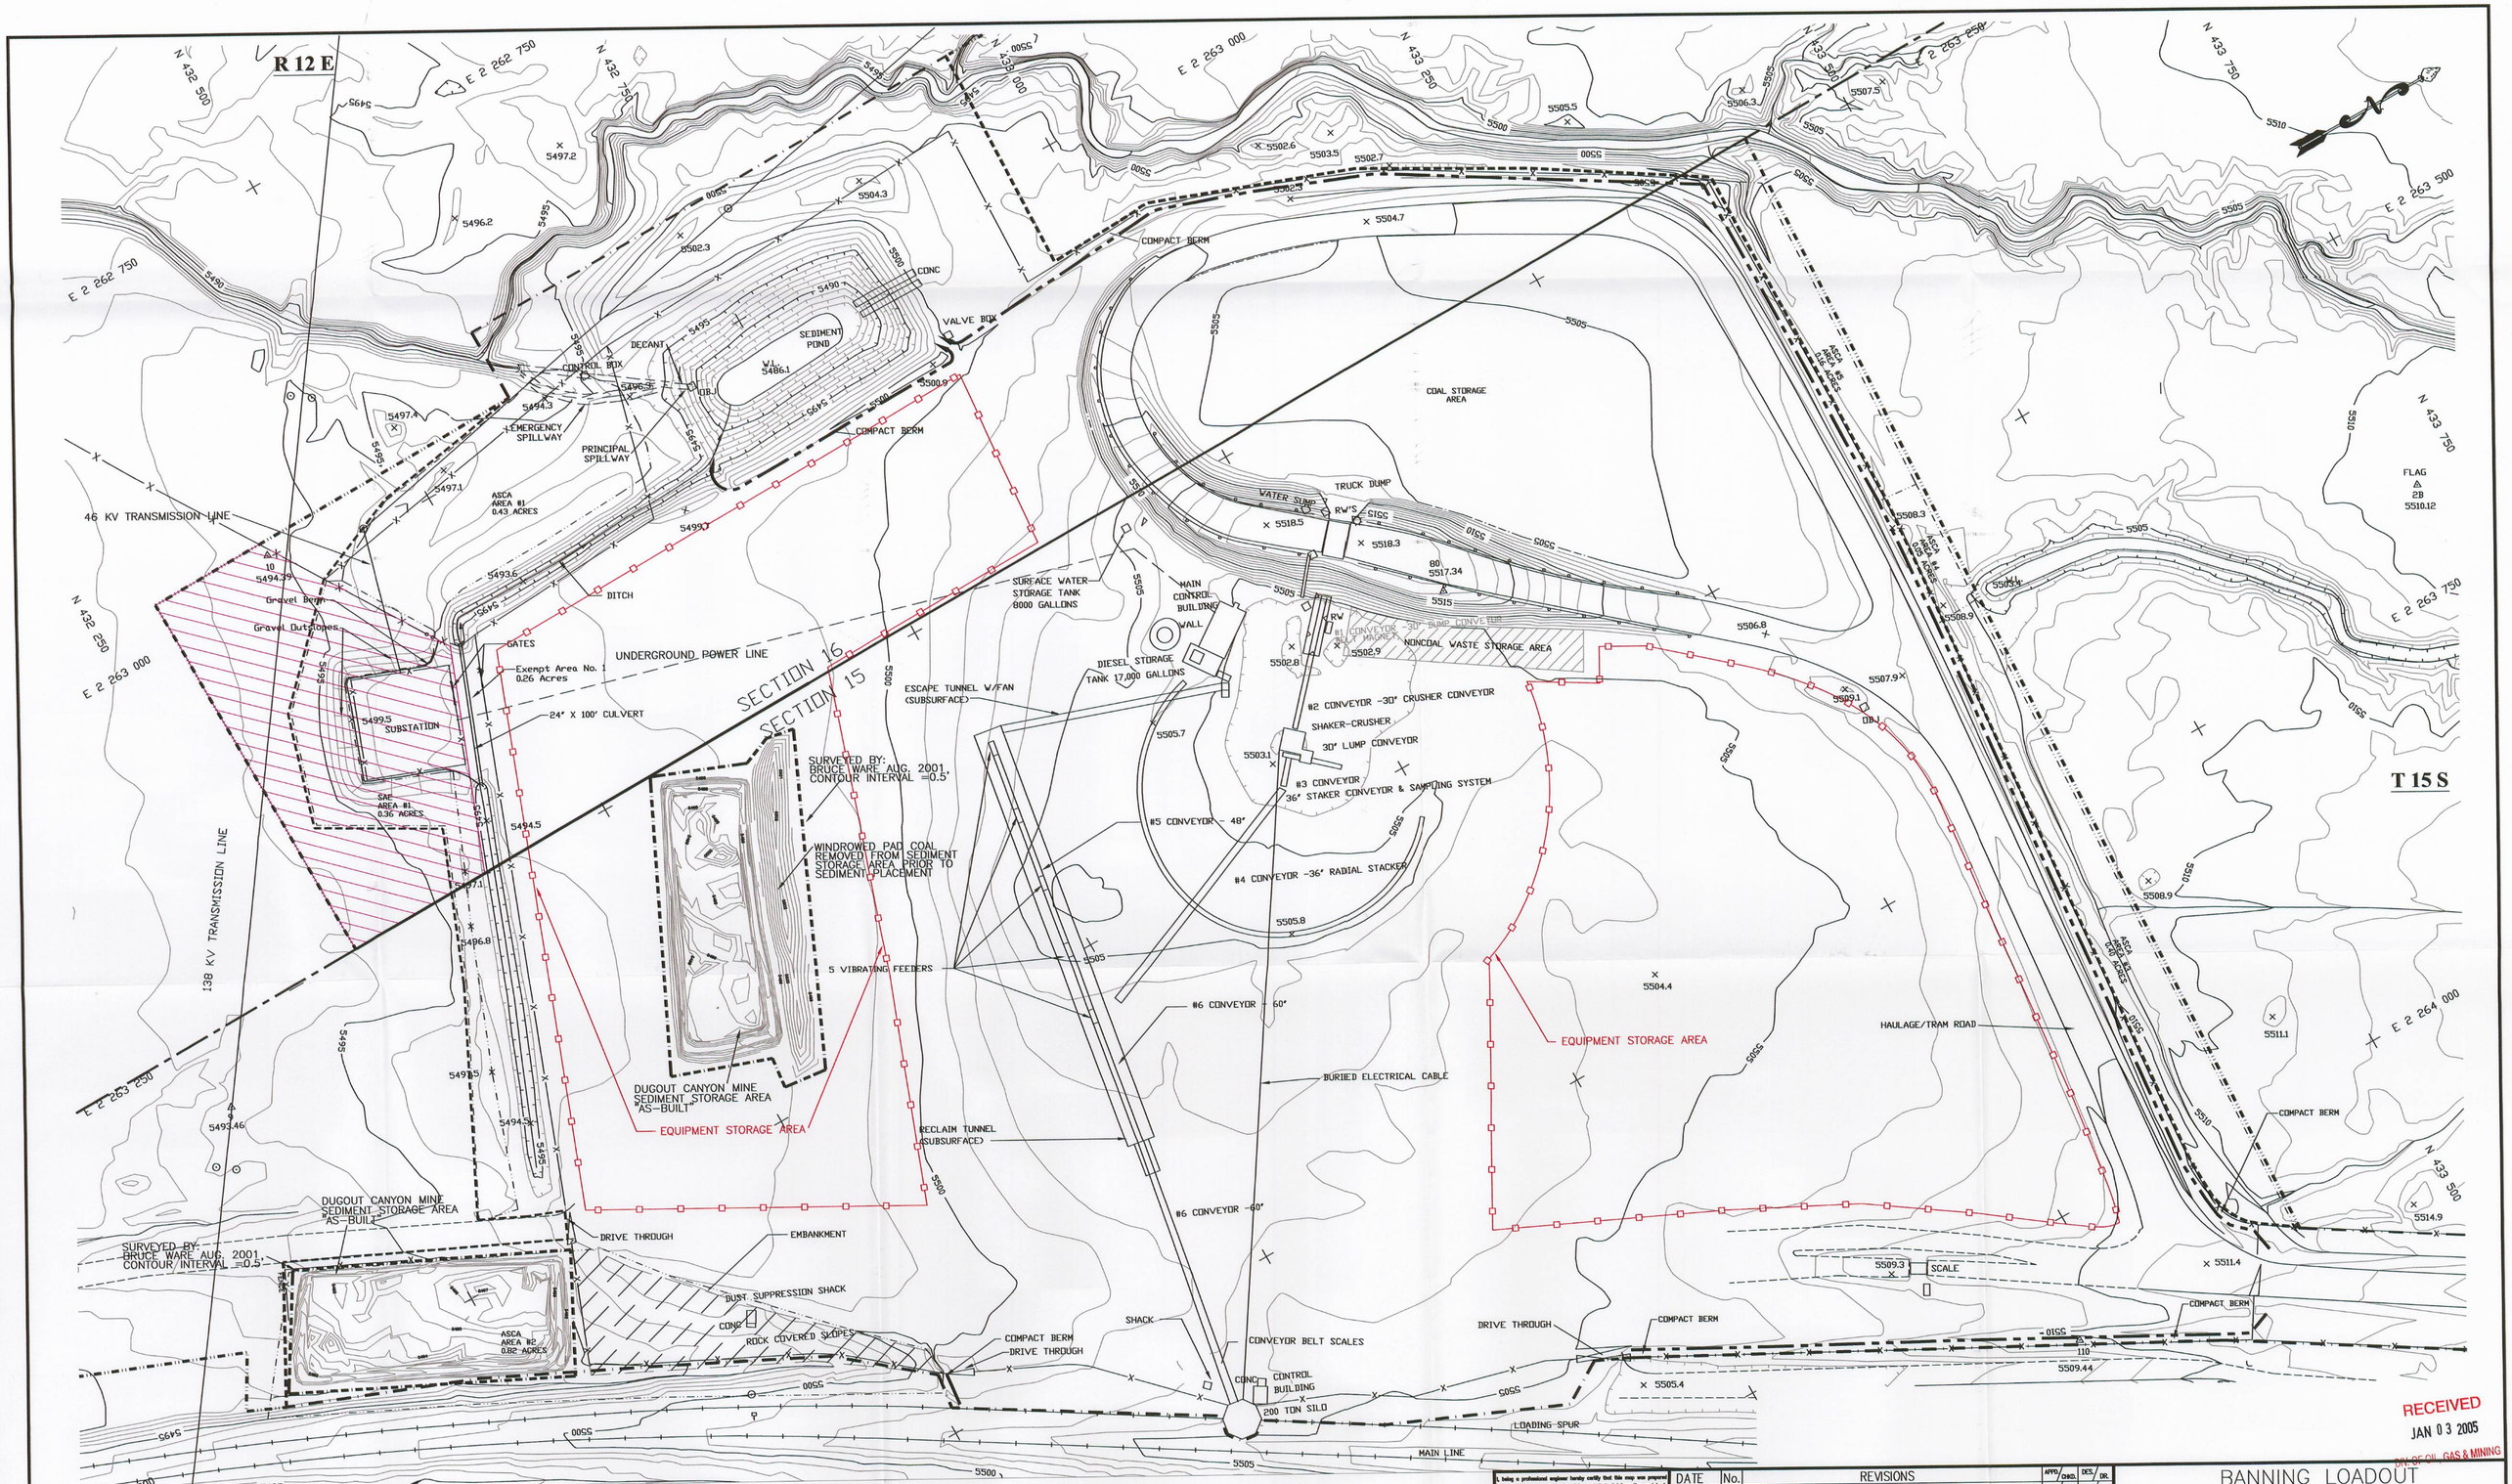

RECEIVED
JAN 03 2005
DIV. OF OIL, GAS & MINING

I, being a professional engineer hereby certify that this map was prepared by me or under my direct supervision and that all information contained thereon is true and correct to the best of my knowledge and information.
SEAL:
REGISTERED PROFESSIONAL ENGINEER
No. 151610
DAVID G. SPILLMAN
STATE OF UTAH
PROFESSIONAL ENGINEER: D. G. Spillman
REGISTRATION No. 151610

DATE	No.	REVISIONS	APPD.	CHKD.	DES.	DR.
10/3/01	1	ADDED AS-BUILT SEDIMENT STORAGE AREA		DGS		JCB
12/29/04	2	REVISED FOR POST MINING LAND USE CHANGE		DGS		JKS

BANNING LOADOUT SURFACE FACILITIES

Canyon Fuel Company, LLC
Soldier Canyon Mines

P.O. BOX 1029 WELLINGTON, UTAH 84542
435-637-6360

CAD FILE: D-467.DWG	DATE: 06-09-99	CK.BY: DGS	REVISION: 2
	SCALE: 1"=50'	DR.BY: J.SORENSEN	
DWG. NO.: D-467A_12_04 EXHIBIT 5-2			