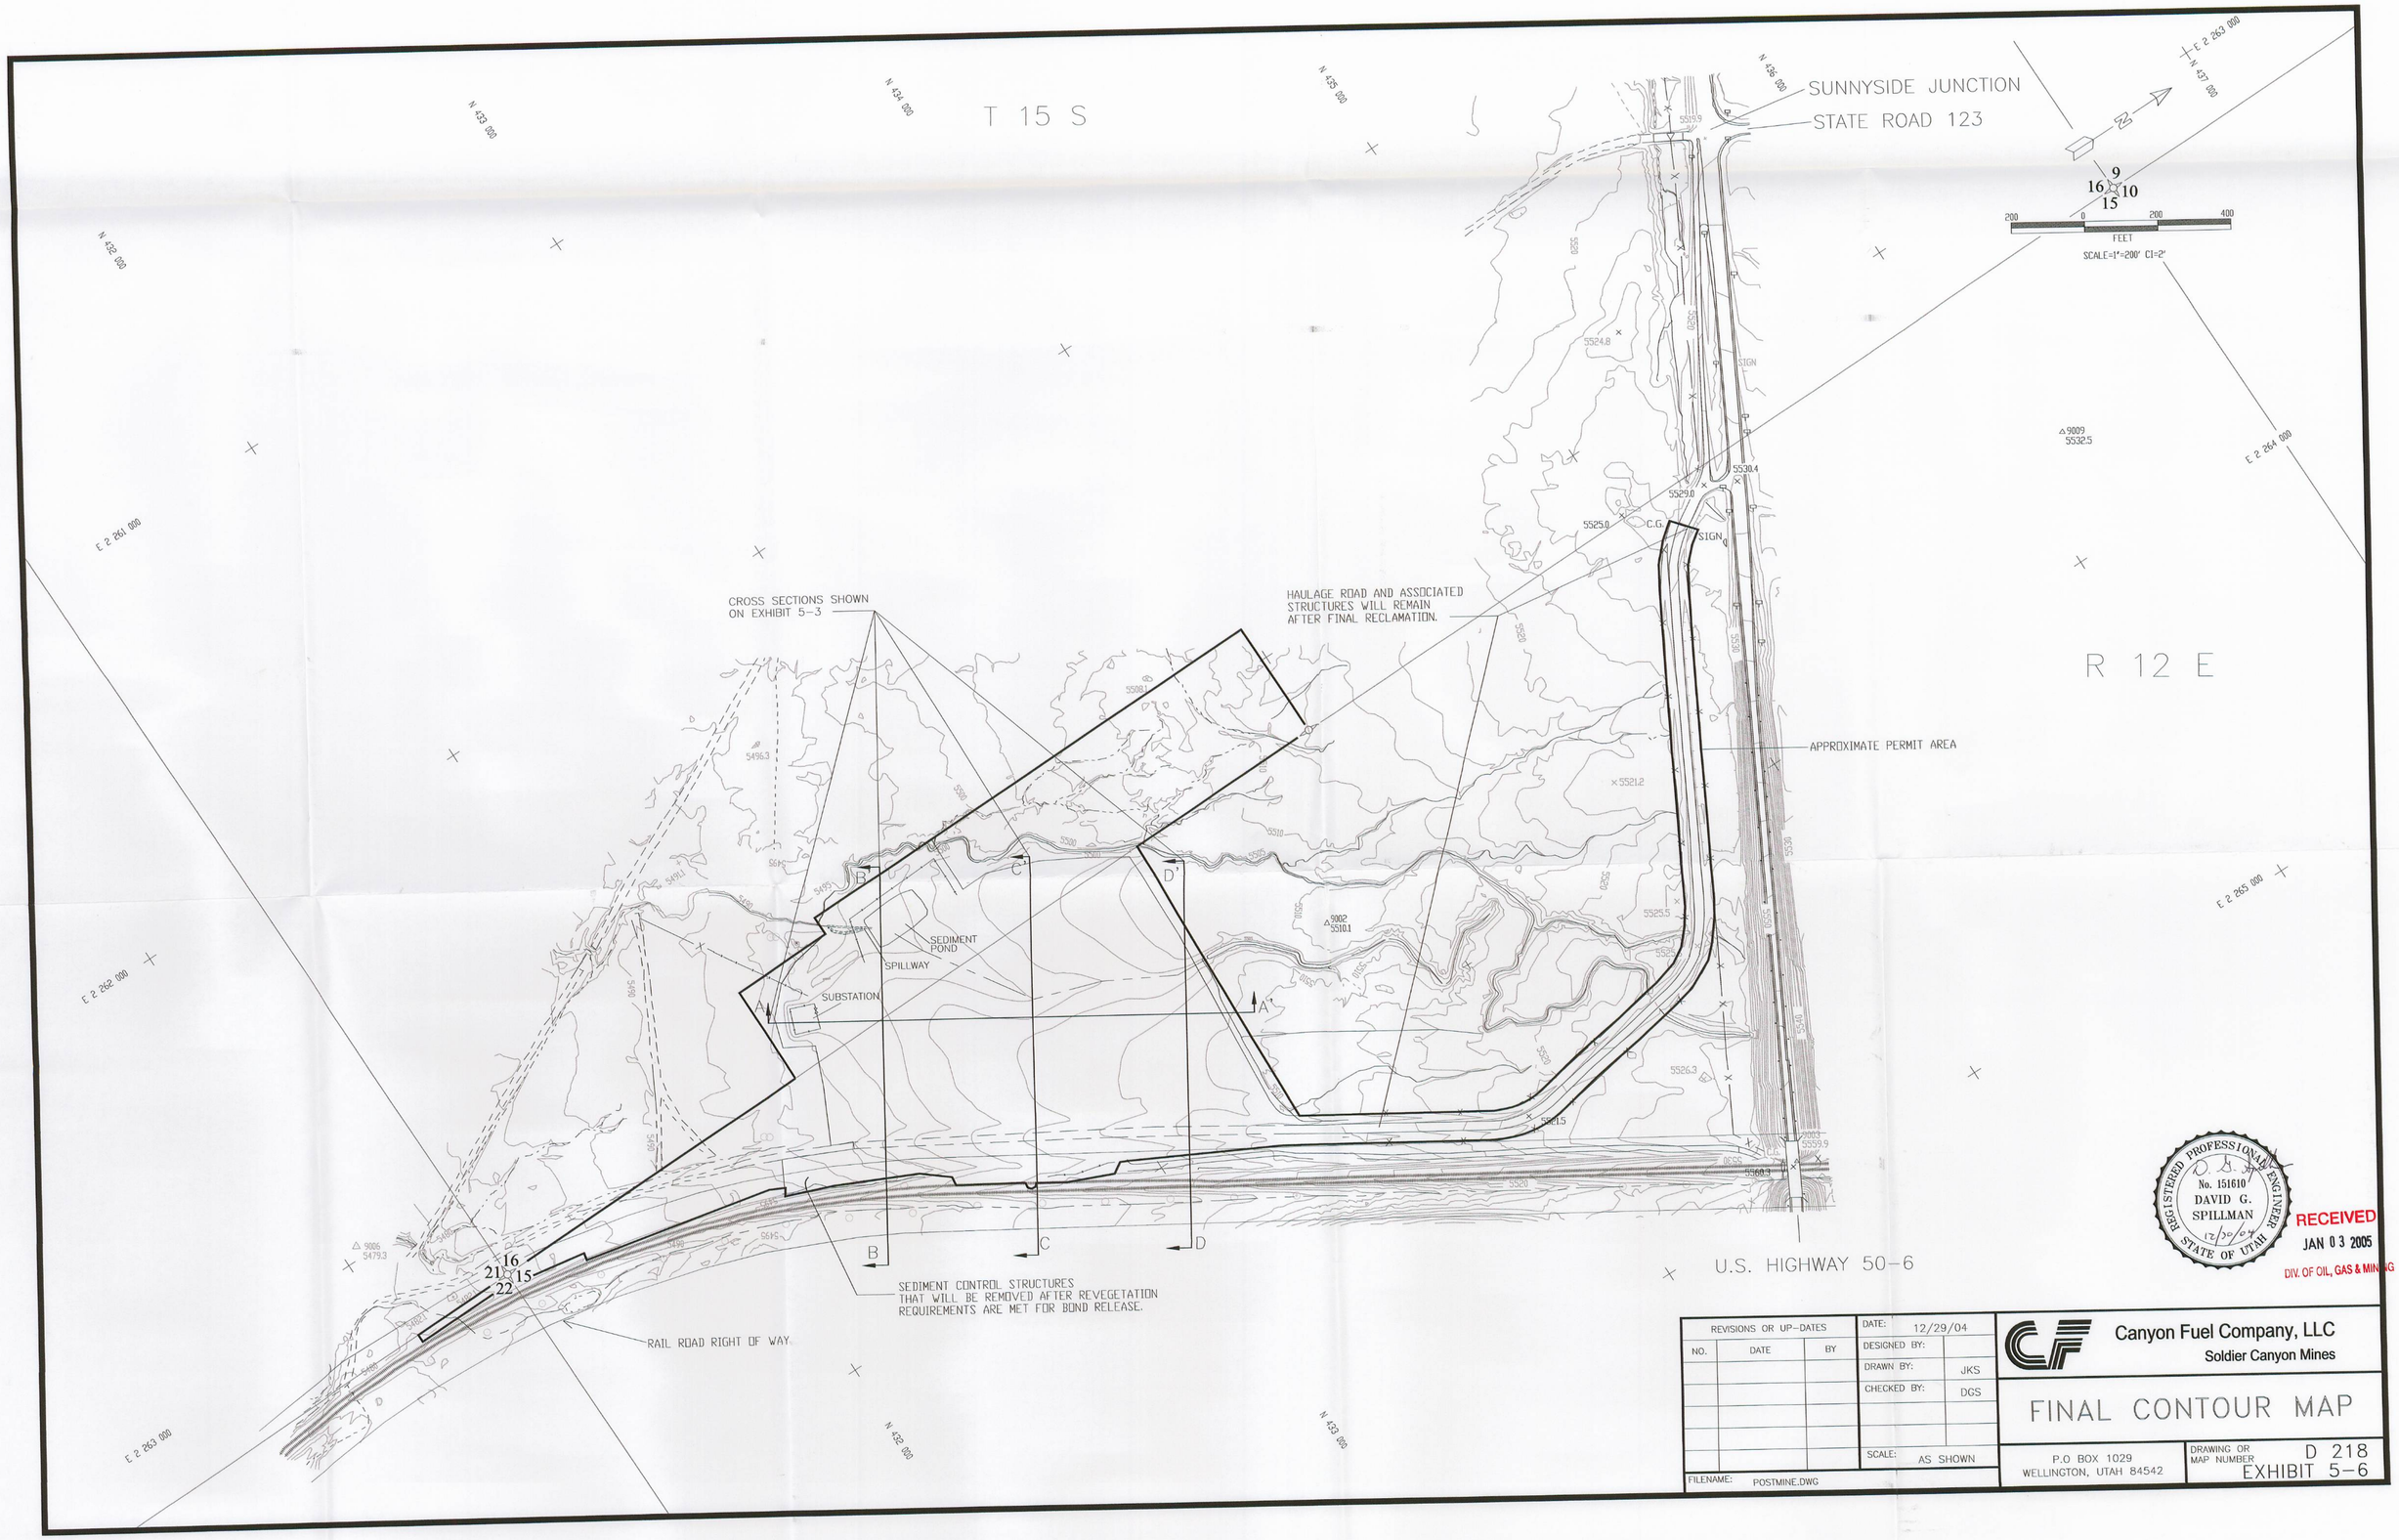

REVISIONS OR UP-DATES			DATE: 12/29/04	
NO.	DATE	BY	DESIGNED BY:	
			DRAWN BY:	JKS
			CHECKED BY:	DGS
			SCALE:	AS SHOWN
FILENAME: POSTMINE.DWG				

Canyon Fuel Company, LLC
Soldier Canyon Mines

FINAL CONTOUR MAP

P.O BOX 1029
WELLINGTON, UTAH 84542

DRAWING OR MAP NUMBER D 218
EXHIBIT 5-6