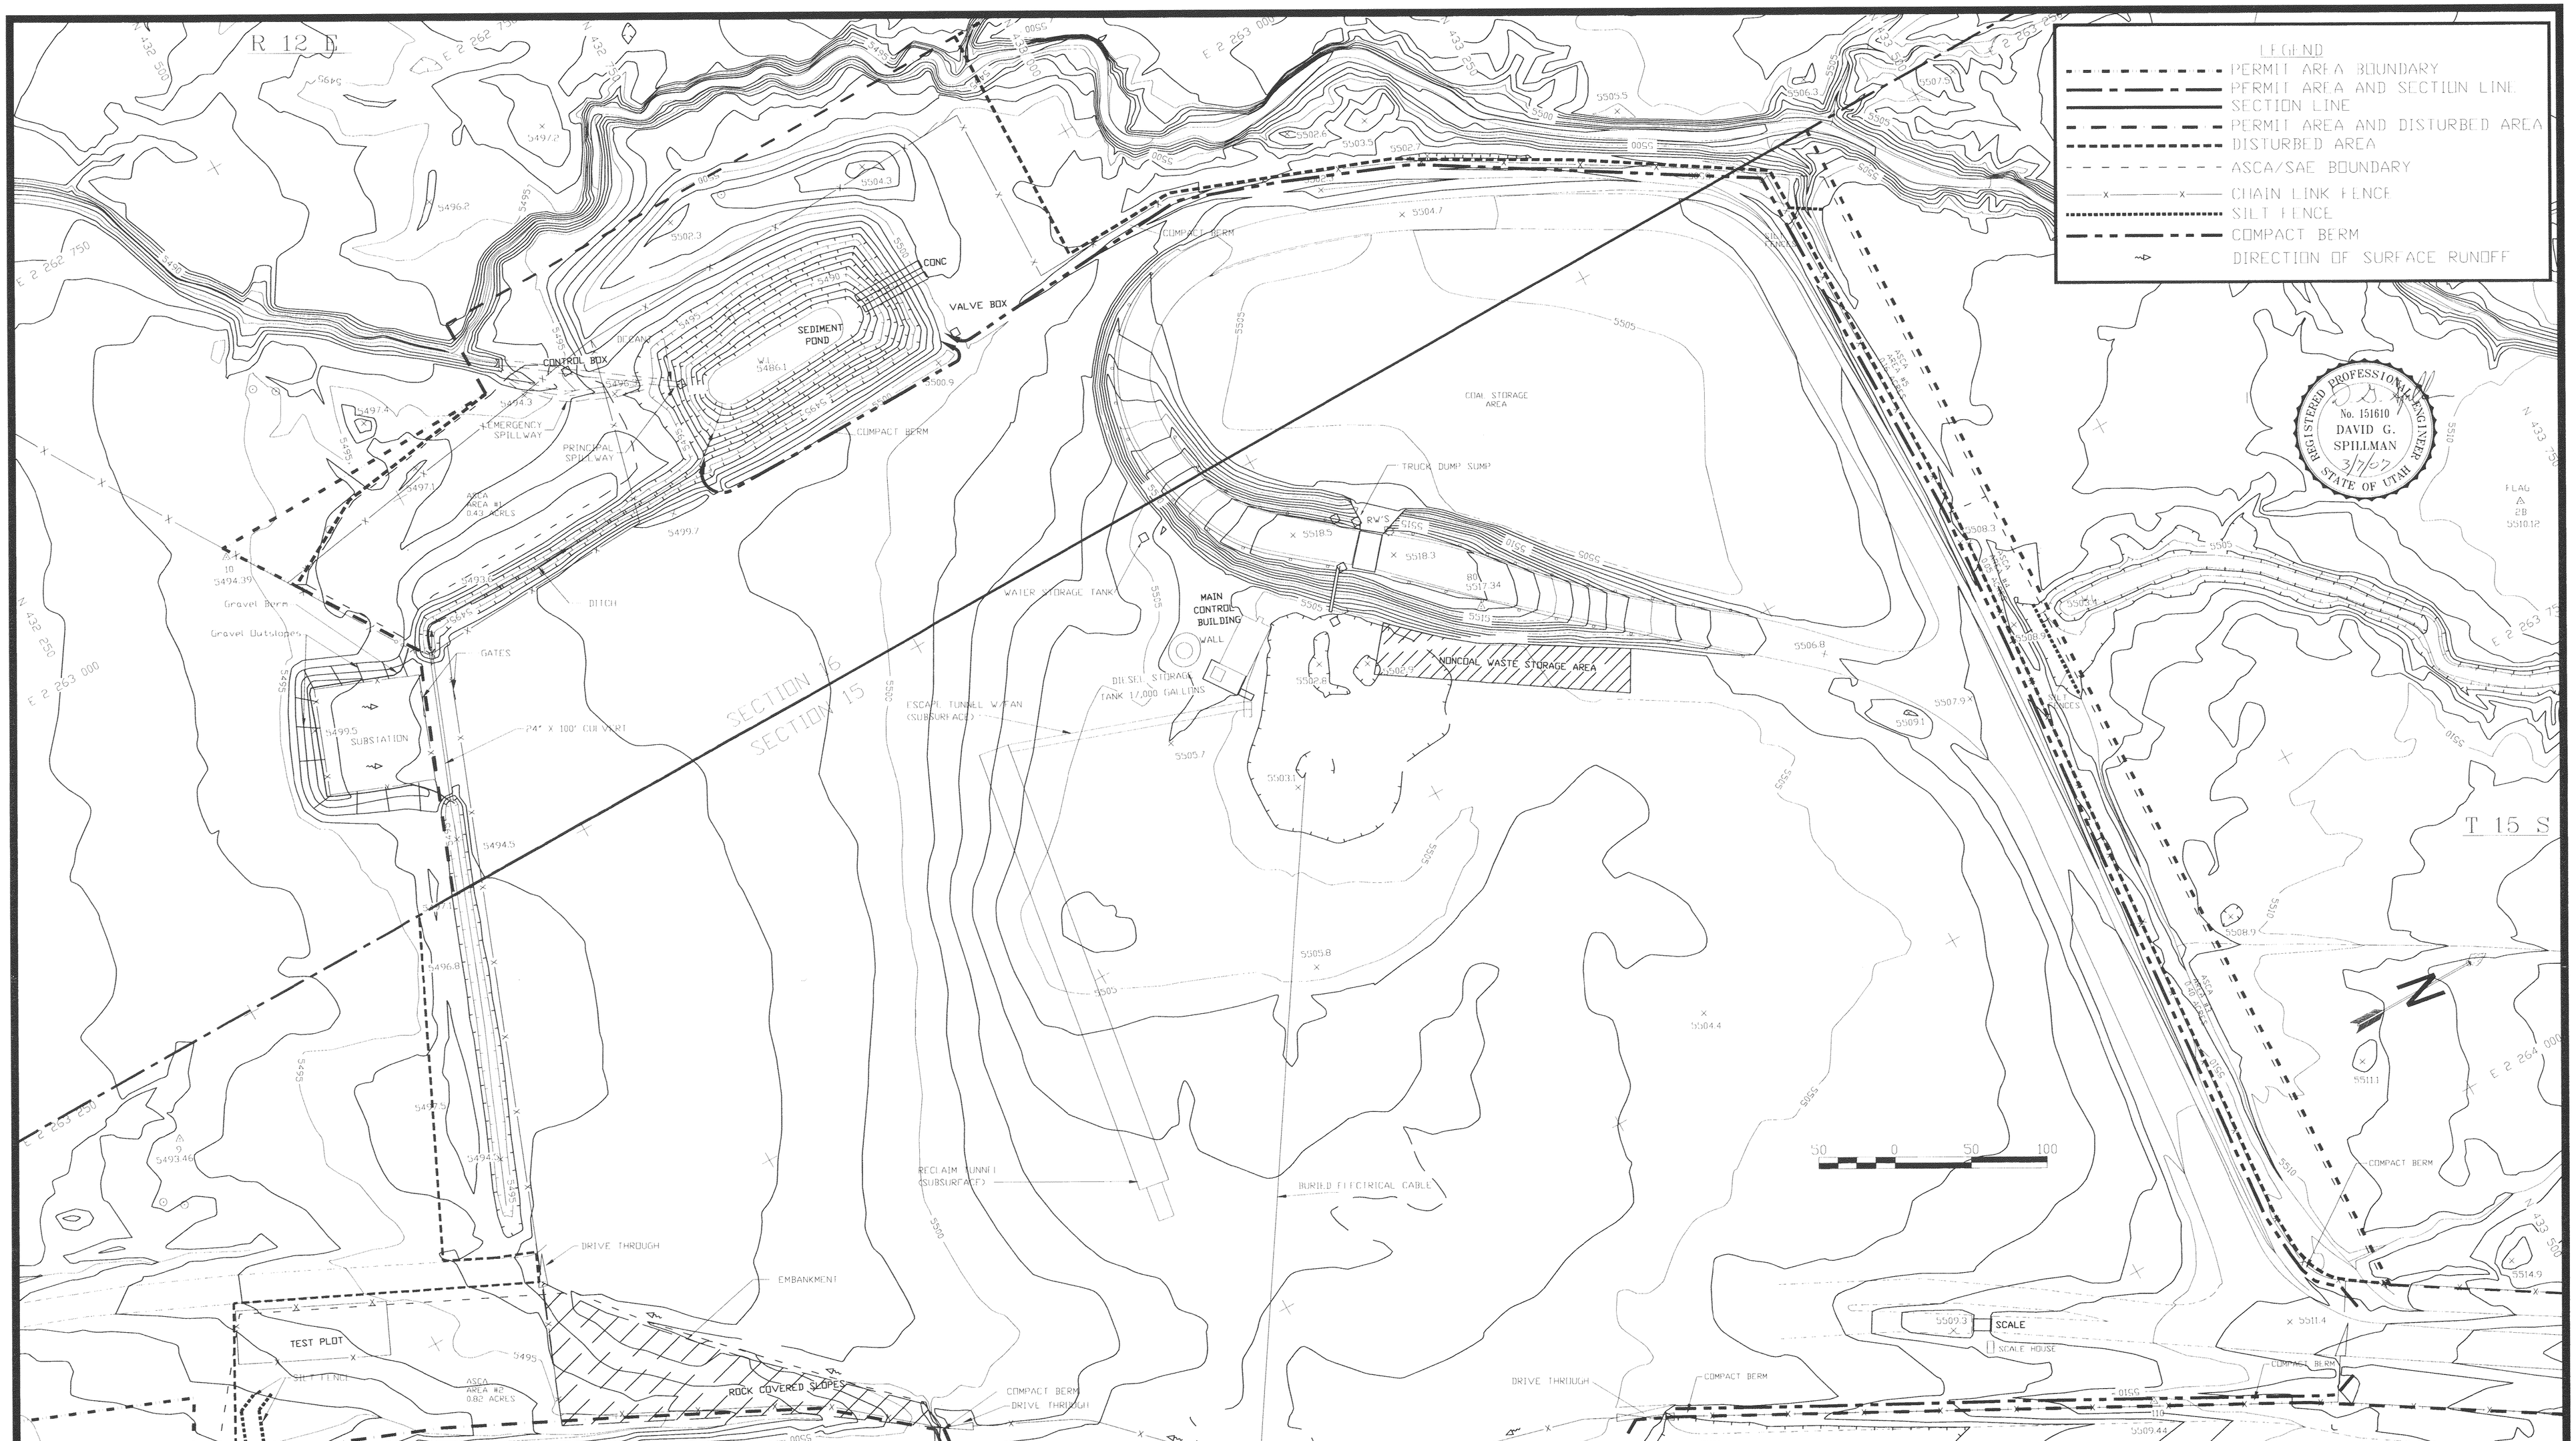

REGISTERED PROFESSIONAL ENGINEER
No. 151610
DAVID G. SPILLMAN
3/7/07
STATE OF UTAH

REVISIONS OR UP-DATES		
NO.	DATE	BY
1	11/19/96	JLP
2	06/10/97	JLP
3	3/22/01	JCB
4	2/27/07	SC

DATE:	03/29/95
DESIGNED BY:	
DRAWN BY:	TF
CHECKED BY:	
SCALE:	1"=50'

FILENAME: X:\DOGM\1_SUBMITTED\BANNING\DRAWINGS\ROS1-01-2-27-07

Canyon Fuel Company, LLC
Soldier Canyon and Dugout Canyon Mines

RUNOFF CONTROL MAP (BANNING)

RECEIVED
JUN 06 2007
DIV. OF OIL, GAS & MINING

P.O BOX 1029
WELLINGTON, UTAH 84542

DRAWING OR MAP NUMBER D 376

EXHIBIT 7-1