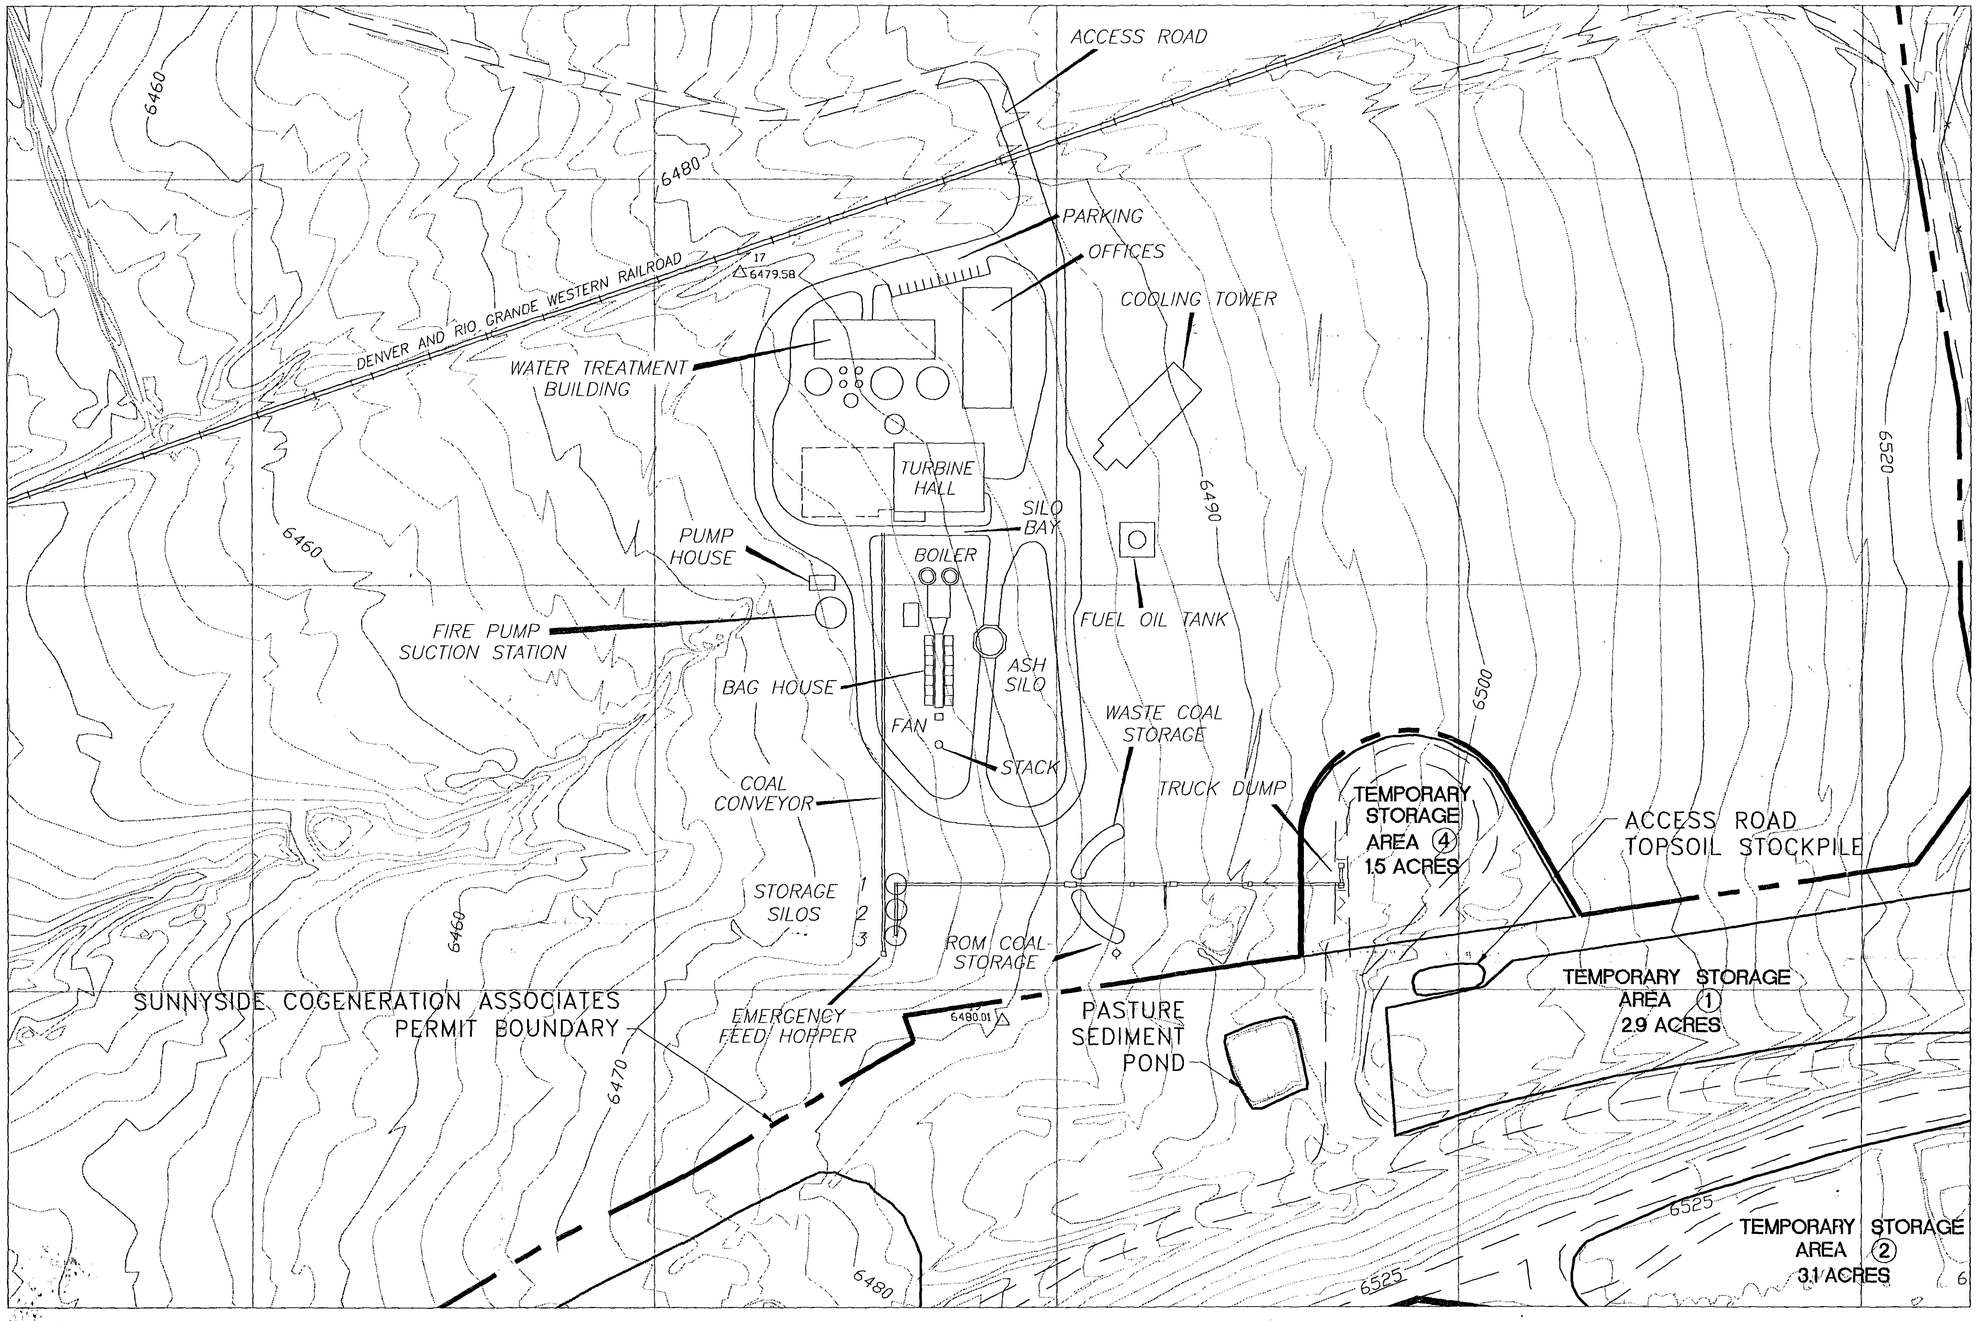

NORTH
SCALE: 1"=100'

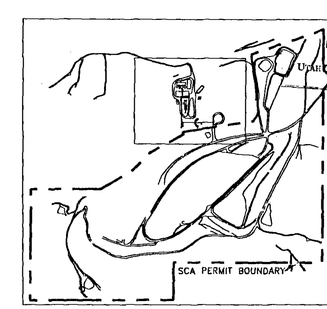

Vicinity Map

SUPERSEDED
EFFECTIVE:
JUN - 1994
UTAH DIVISION OF OIL, GAS AND MINING

RECEIVED
DEC 30 1993
DIVISION OF OIL, GAS & MINING

REGISTERED PROFESSIONAL ENGINEER No. 5863 ALANE E. BOYD State of Utah

Alane E. Boyd 12/21/93
Date

No.	Revision	By	Date
1	REVISED COGEN. PERMIT BOUNDARY	AH	12/93

Project Number EC450593
Designed By AEB
Drawn By AH
Checked By AEB Date 12/93

ECKHOFF WATSON AND PREATOR ENGINEERING
ENGINEERS PLANNERS SURVEYORS SALT LAKE CITY

SUNNYSIDE COGENERATION ASSOCIATES
SUNNYSIDE COGENERATION FACILITY, CARBON COUNTY, UTAH
COGENERATION FACILITY

Sheet Number
4-5