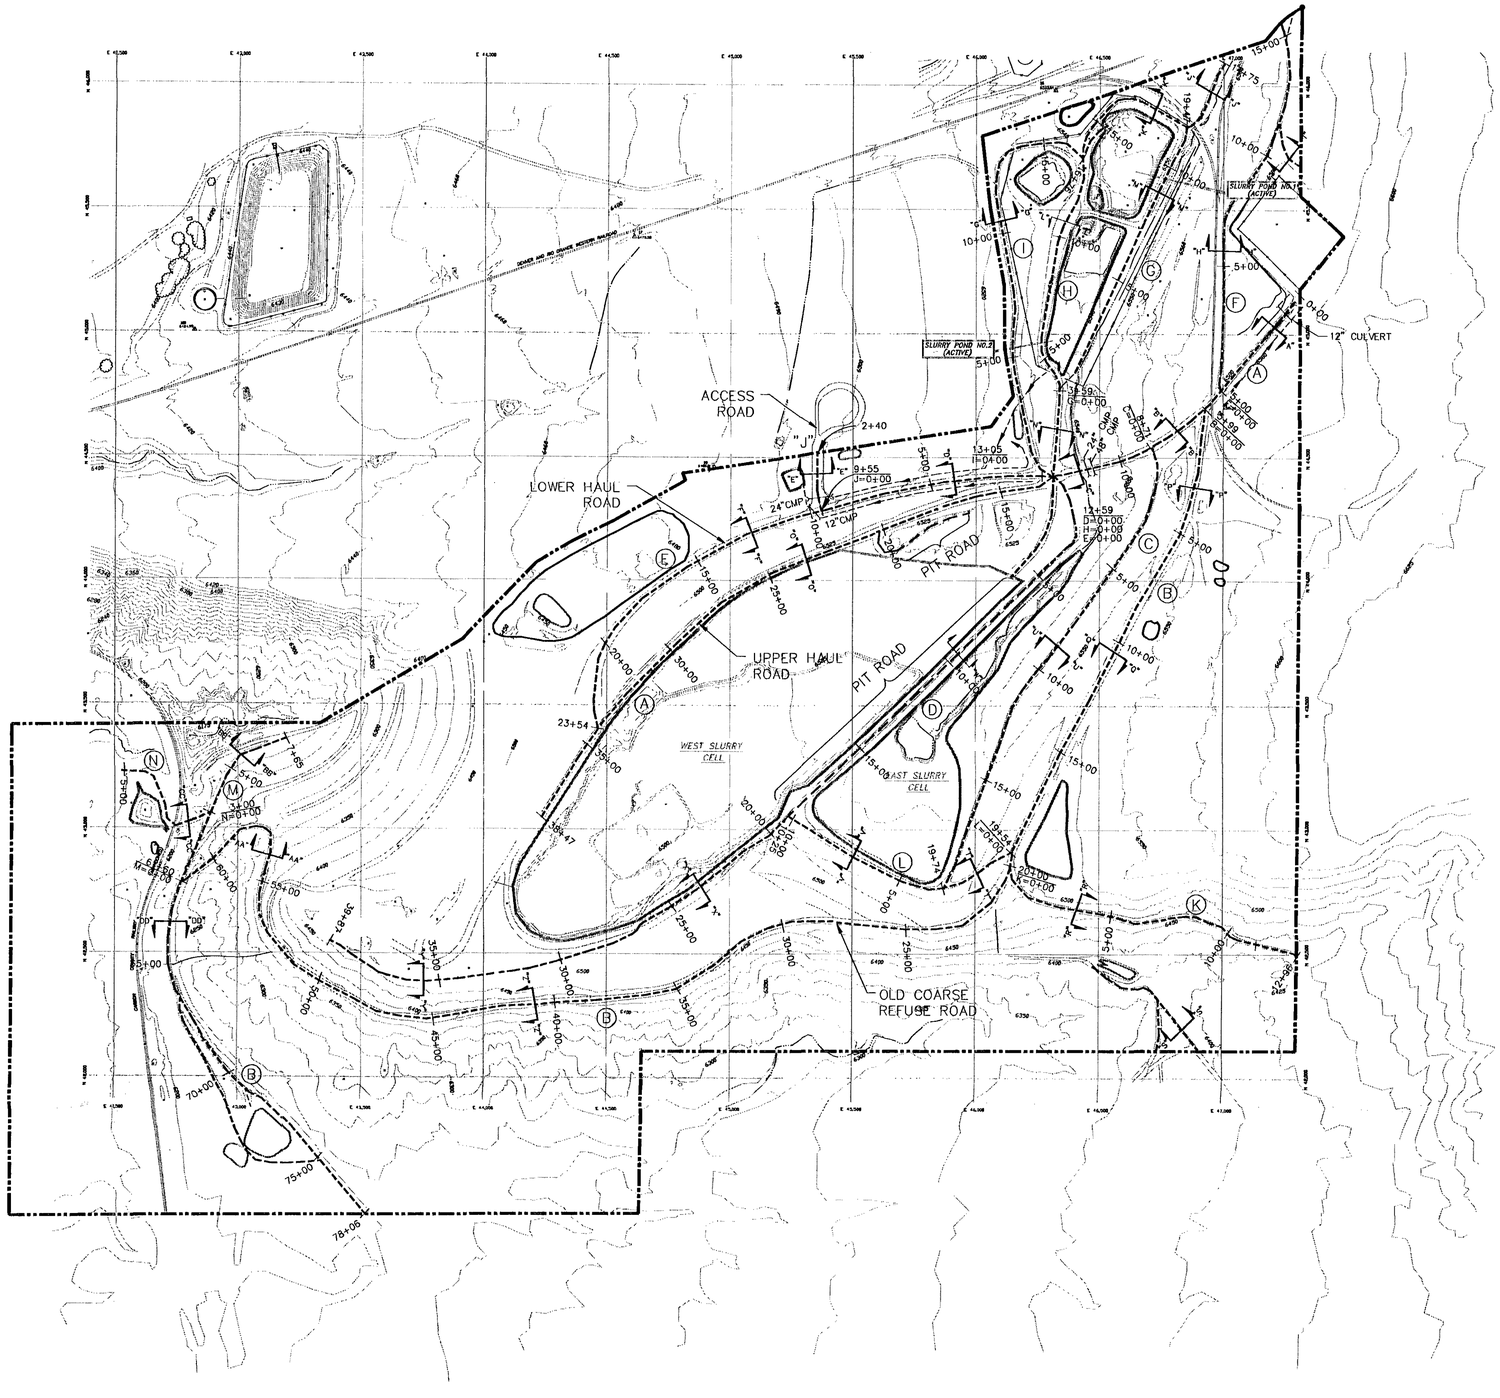

GRAPHIC SCALE

300 0 150 300 600 1200

(IN FEET)
1 inch = 300 ft.

LEGEND

PRIMARY ROADS
PIT ROADS
PERMIT BOUNDARY

Alan E. Boyd
No. 8883
LICENSED PROFESSIONAL ENGINEER
STATE OF UTAH
9/15/93
Date

No.	Revision	By	Date
1	STATIONING	AH	9/93

Project Number EC450593
Designed By JBC
Drawn By JBC,JWS
Checked By JBC Date 8/93

ECKHOFF WATSON AND PREATOR ENGINEERING
ENGINEERS PLANNERS SURVEYORS SALT LAKE CITY

SUNNYSIDE COGENERATION ASSOCIATES
SUNNYSIDE COGENERATION FACILITY, CARBON COUNTY, UTAH
ROAD CLASSIFICATION MAP

Sheet Number
5 - 8A

RECEIVED
SEP 15 1993
DIVISION OF
OIL, GAS & MINING