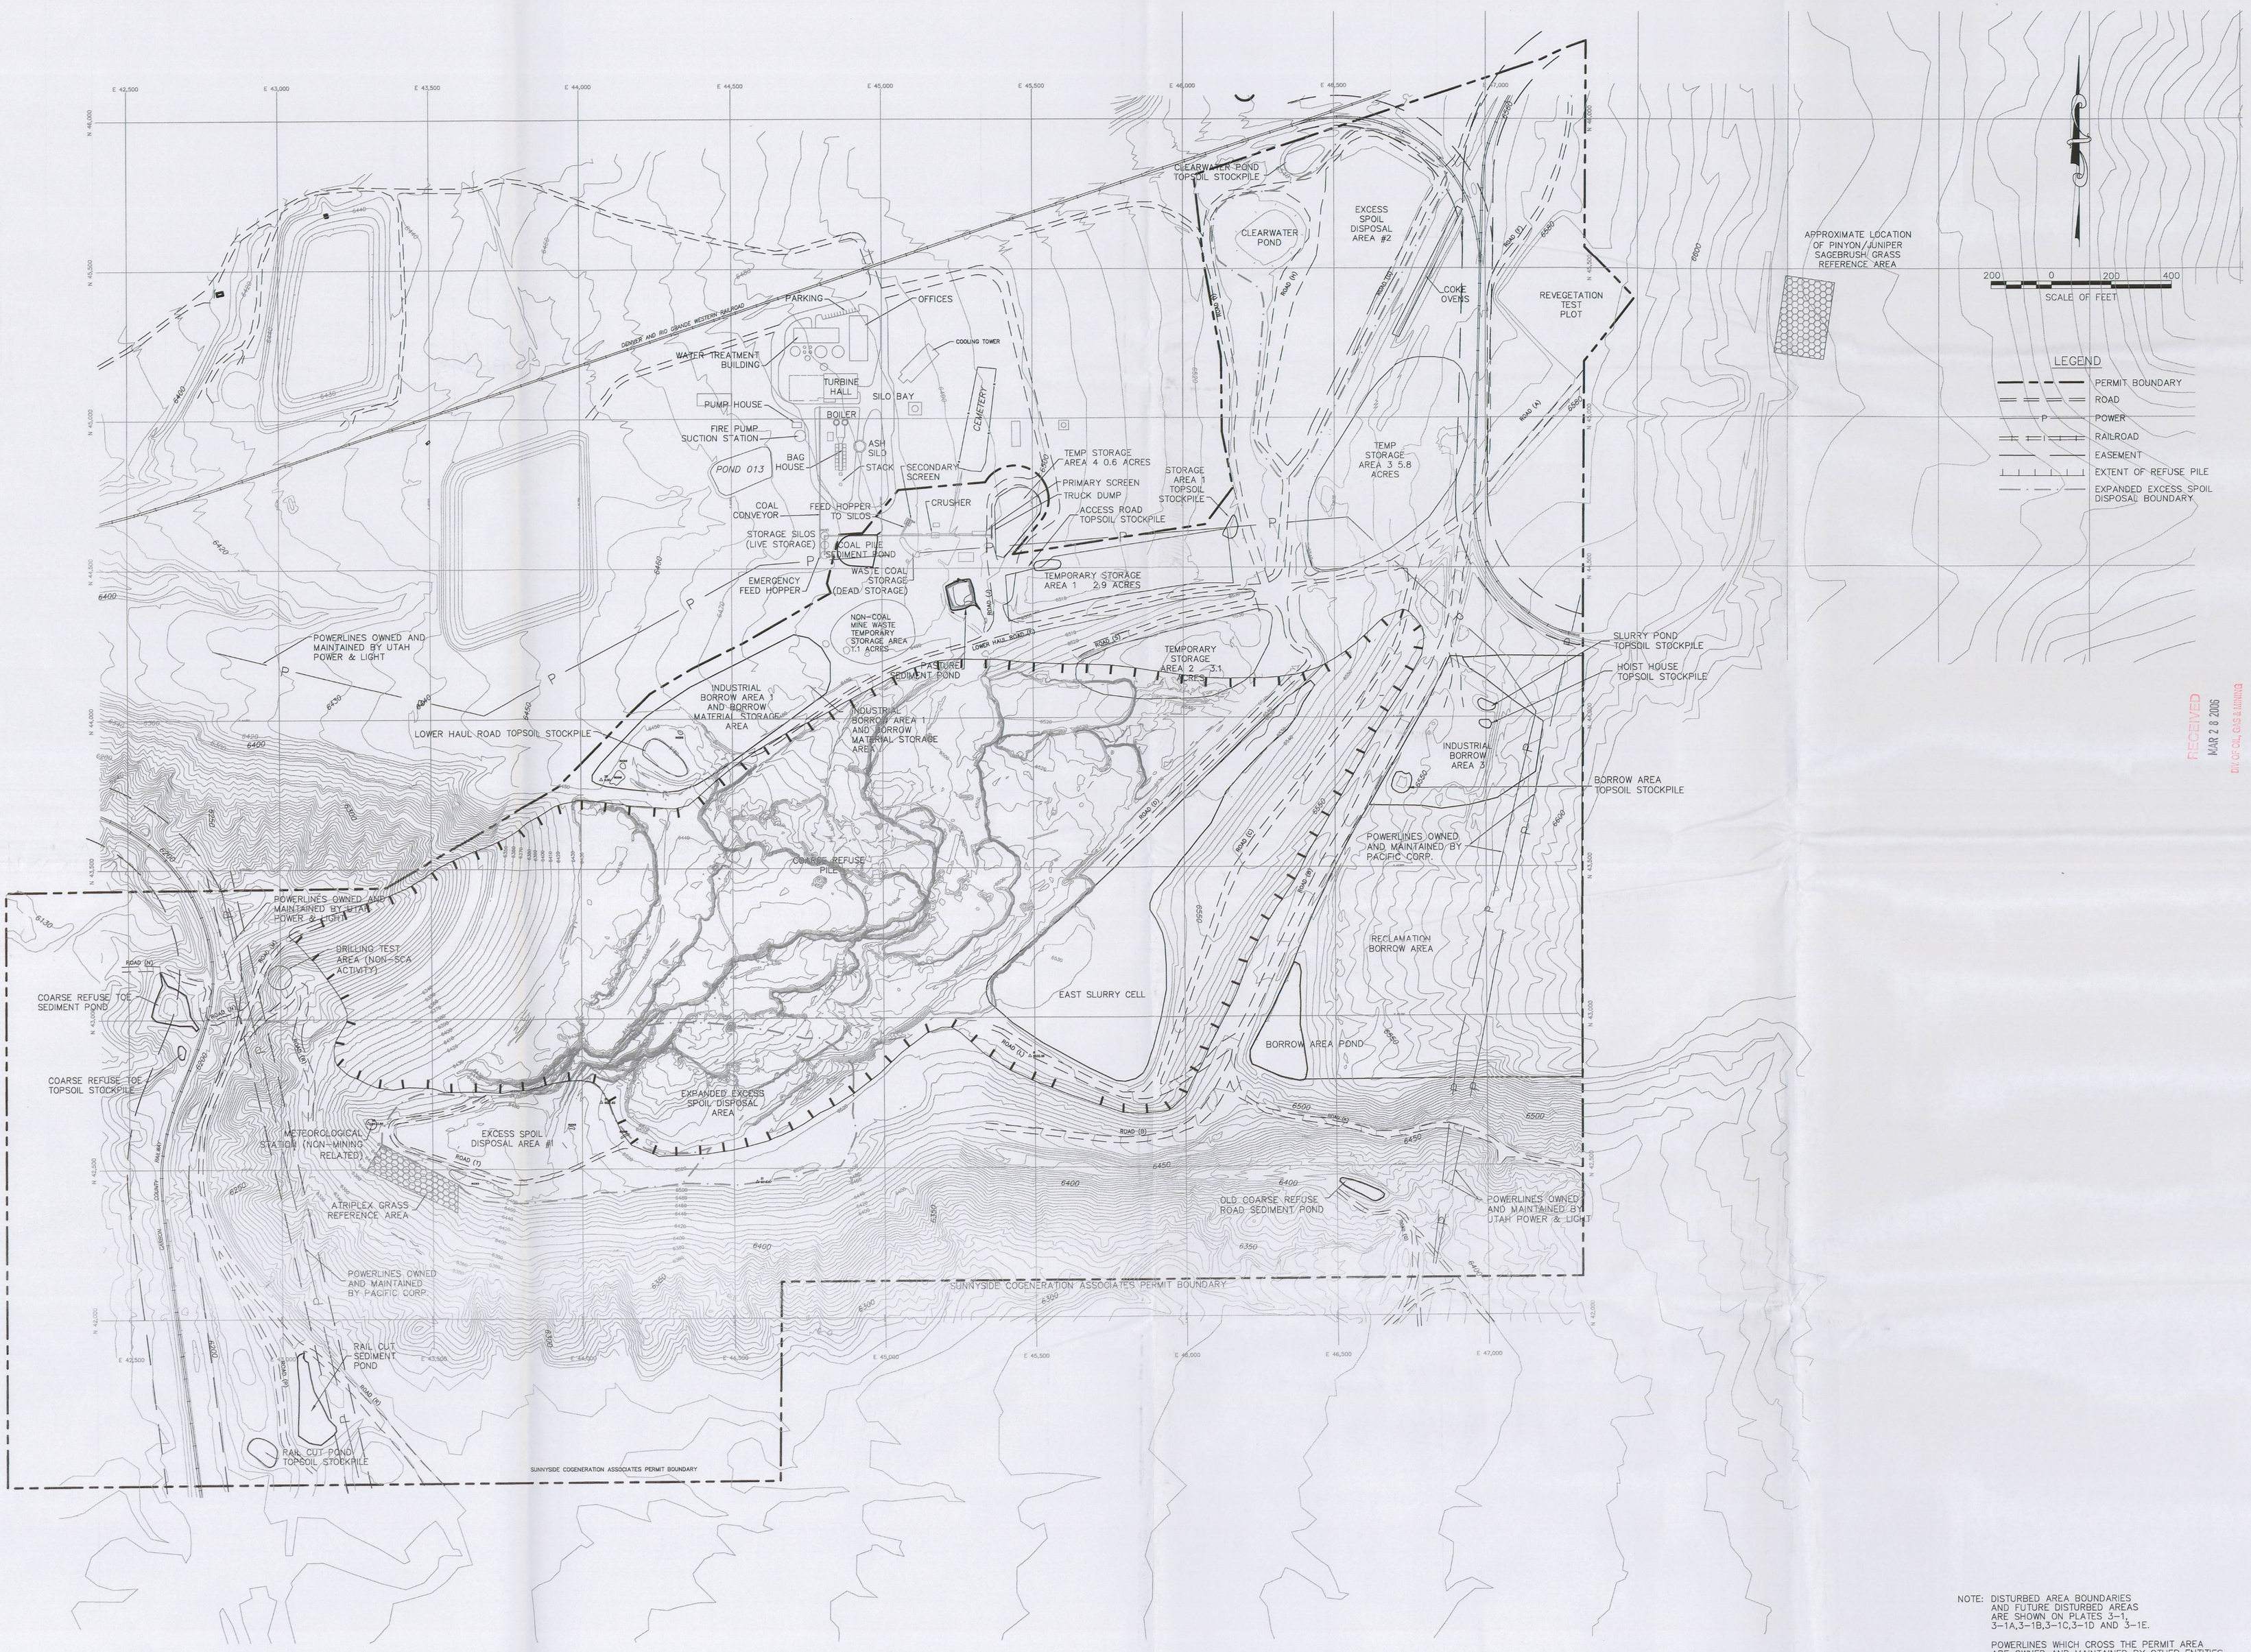

NOTE: DISTURBED AREA BOUNDARIES AND FUTURE DISTURBED AREAS ARE SHOWN ON PLATES 3-1, 3-1A,3-1B,3-1C,3-1D AND 3-1E.

POWERLINES WHICH CROSS THE PERMIT AREA ARE OWNED AND MAINTAINED BY OTHER ENTITIES. SCA DOES NOT OWN NOR MAINTAIN ANY POWERLINES WITHIN THE PERMIT BOUNDARY.

RECEIVED
MAR 2 8 2006
DIV. OF OIL, GAS & MINING

DATE: 08-07-95
PLOT DATE:
SCALE: 1" = 200'
PROJECT NUMBER: 8SUN0105

Sunnyside Cogeneration Associates
SURFACE FACILITIES

TWIN PEAKS
Engineering & Land Surveying
1880 NORTH 800 EAST LEHI, UTAH 84043
(801) 450-3511, (801) 439-0700 FAX

DESIGNED: AH
DRAFTED: AH
CHECKED: SSC

REV	DATE	DESCRIPTION	BY	APP'D
4	2/06	UPDATED - FEATURES	PM	
3	9/02	2002 PERMIT RENEWAL	CM	
2	9/97	PERMIT RENEWAL-UPDATE	ND	
1	8/95	IDENTIFY POWERLINE OWNERSHIPS	AJZ	
0	1/95	ADDED METEOROLOGICAL STA	AH	
3	9/94	UPDATED - FEATURES	AH	
2	9/93	NEW TOPO	CSC	
1	6/93	STORAGE AREA CONFIG.		

SHEET
5-1