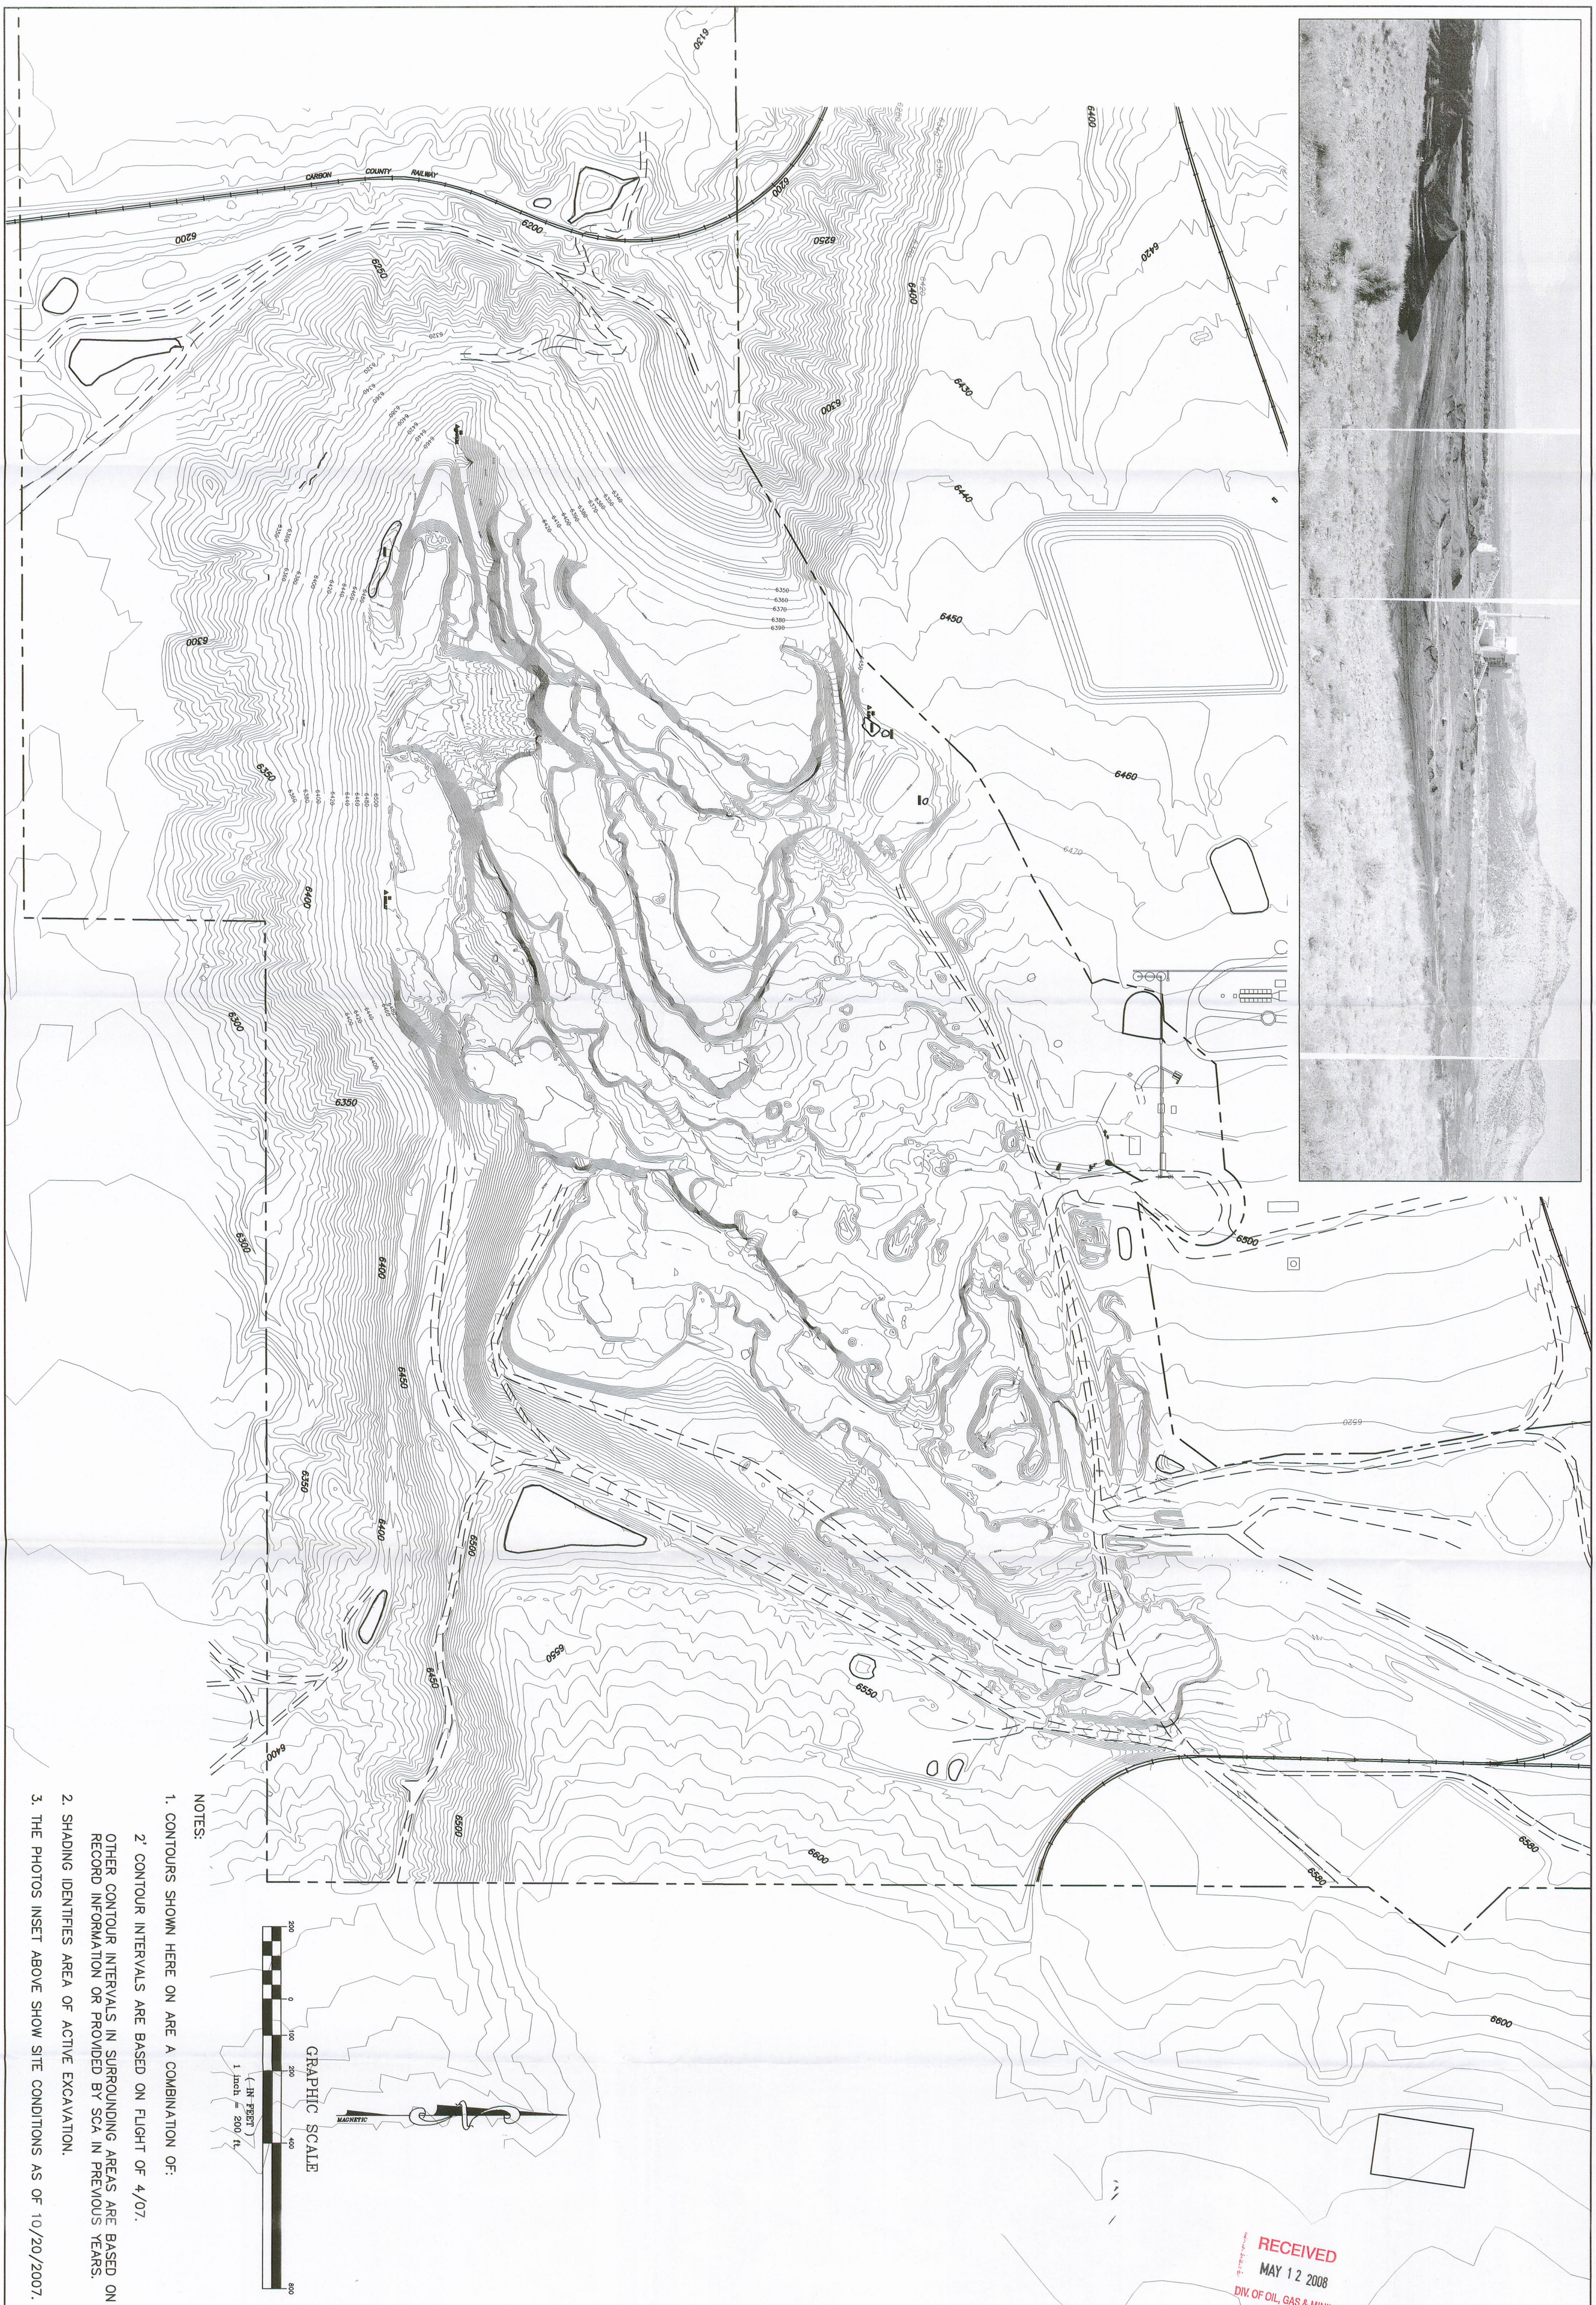

NOTES:

1. CONTOURS SHOWN HERE ON ARE A COMBINATION OF:

   2' CONTOUR INTERVALS ARE BASED ON FLIGHT OF 4/07.

   OTHER CONTOUR INTERVALS IN SURROUNDING AREAS ARE BASED ON RECORD INFORMATION OR PROVIDED BY SCA IN PREVIOUS YEARS.

2. SHADING IDENTIFIES AREA OF ACTIVE EXCAVATION.

3. THE PHOTOS INSET ABOVE SHOW SITE CONDITIONS AS OF 10/20/2007.

RECEIVED
MAY 12 2008
DIV. OF OIL, GAS & MINING

SHEET 1 OF 1

PLOT DATE:

DWG DATE: 12 JUNE 2007

TWIN PEAKS
Engineering & Land Surveying
1880 NORTH 800 EAST LEHI, UTAH 84043
(801) 450-3511, (801) 439-0700 FAX

SUNNYSIDE COGEN. ASSOCIATES

SUNNYSIDE REFUSE/SLURRY MINE MAP

Carbon County, Utah

REGISTERED PROFESSIONAL ENGINEER
STATE OF UTAH
187727
CARLSON
4/06