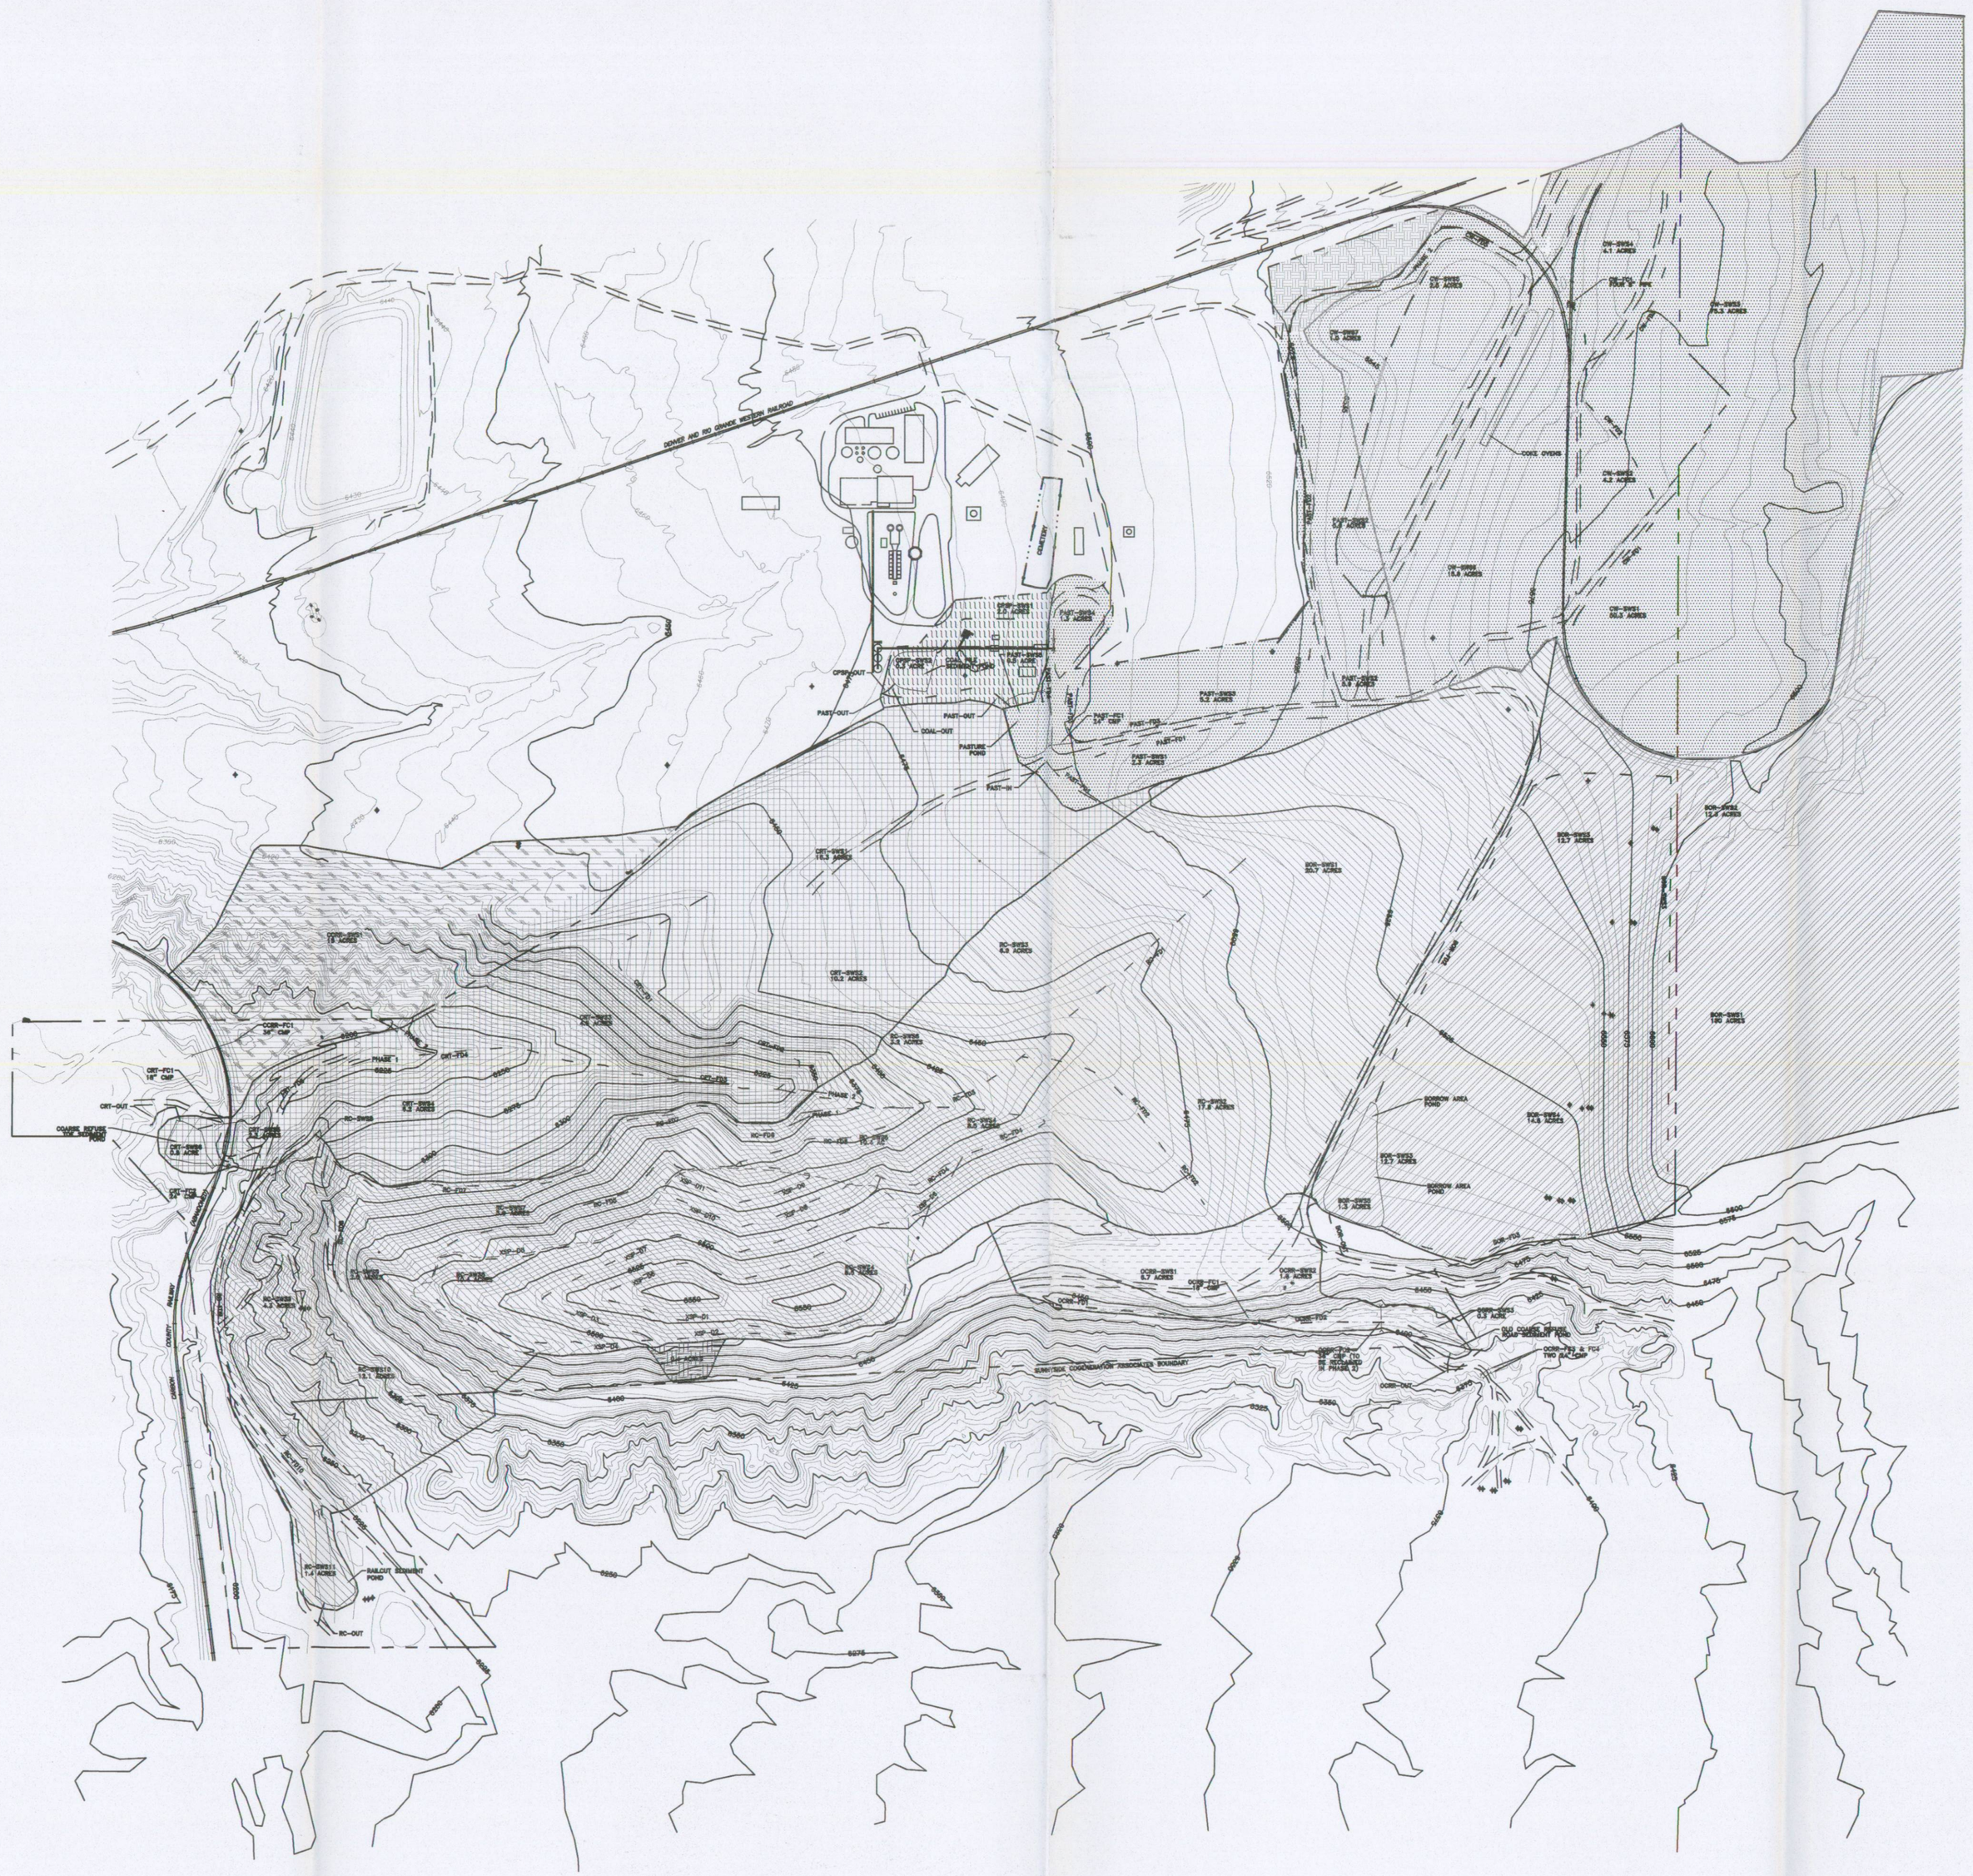

300 0 300 600
SCALE OF FEET

- PASTURE SEDIMENT POND DRAINAGE
- COAL PILE SEDIMENT POND DRAINAGE
- CARBON COUNTY RAILROAD DRAINAGE
- COARSE REFUSE TOE SEDIMENT POND DRAINAGE
- RAIL CUT SEDIMENT POND DRAINAGE
- OLD COARSE REFUSE ROAD SEDIMENT POND DRAINAGE
- BORROW AREA POND DRAINAGE
- BTCA AREA

LEGEND

- PERMIT BOUNDARY
- DIVERSIONS
- DRAINAGE BOUNDARY
- EXCESS SPOIL DISPOSAL AREA
- POWER POLES
- ROADS

REV	DATE	DESCRIPTION	BY	APP'D
6	11/10	BOUNDARY UPDATE	AH	
5	5/07	UPDATED PASTURE POND	AH	
4	9/02	2005 CLEAR WATER POND RECLASSIFICATION	AH	
3	9/02	2002 PERMIT RENEWAL	AH	
2	8/95	ADDED RECLAMATION AREA	ND	
1				

DATE 01-10-95
SCALE
PROJECT NO. -

Sunnyside Cogeneration Associates
FINAL RECLAMATION
DRAINAGE AND DIVERSION PLAN

TWIN PEAKS
Engineering & Land Surveying
2264 NORTH 1450 EAST LEHI, UTAH 84043
(801) 450-3511, (801) 439-0700 FAX

DESIGNED AH
DRAWN AH
CHECKED SSC

SHEET

RECEIVED
FEB 28 2011
DIV. OF OIL, GAS & MINING

10-5
OF

PLOTTED DATE: Thursday, 03 February 2011 - 7:27pm