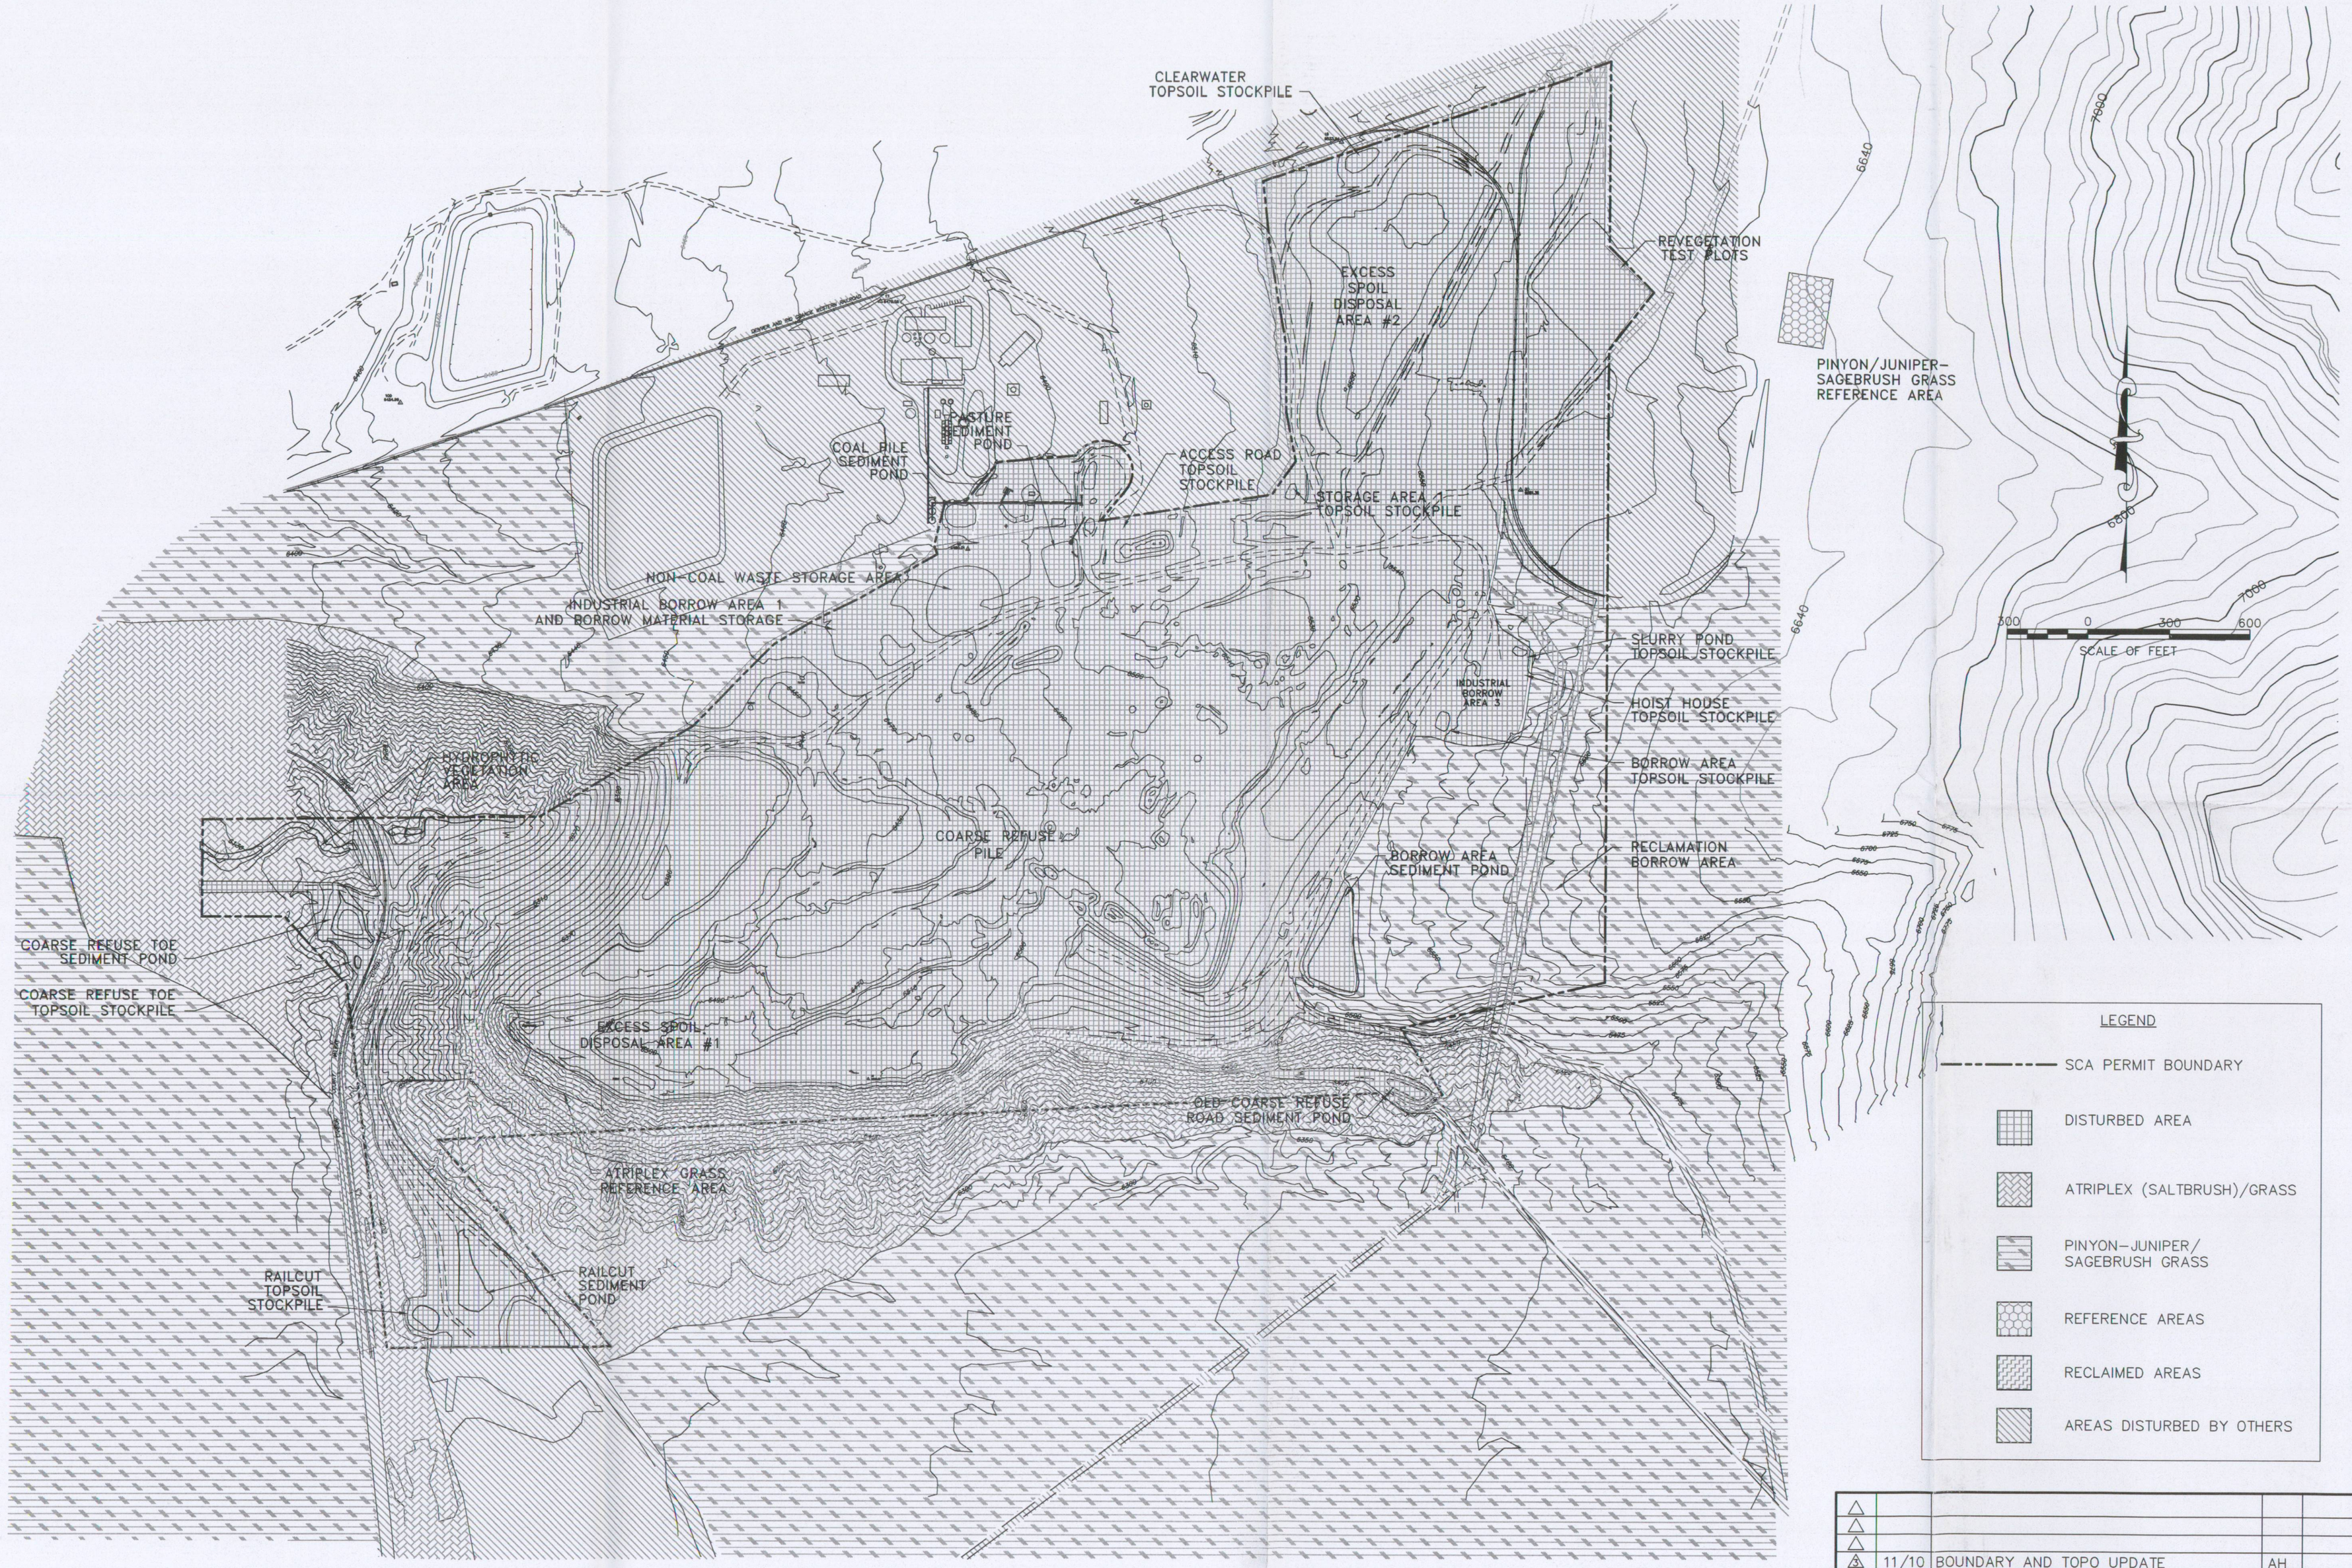

REV	DATE	DESCRIPTION	BY	APP'D
4	11/10	BOUNDARY AND TOPO UPDATE	AH	
3	9/02	2002 PERMIT REVISION	PAM	
1	9/94	EXTENDED VEGETATION HATCH	AJZ	

09-28-94

SCALE 1" = 300'

PROJECT NO. –

Sunnyside Cogeneration Associates

VEGETATION RESOURCE MAP

TWIN PEAKS
Engineering & Land Surveying
2264 NORTH 1450 EAST LEHI, UTAH 84043
(801) 450-3511, (801) 439-0700 FAX

DESIGNED AH
DRAWN AH
CHECKED SSC

SHEET

RECEIVED
FEB 28 2011
DIV. OF OIL, GAS & MINING

3-3