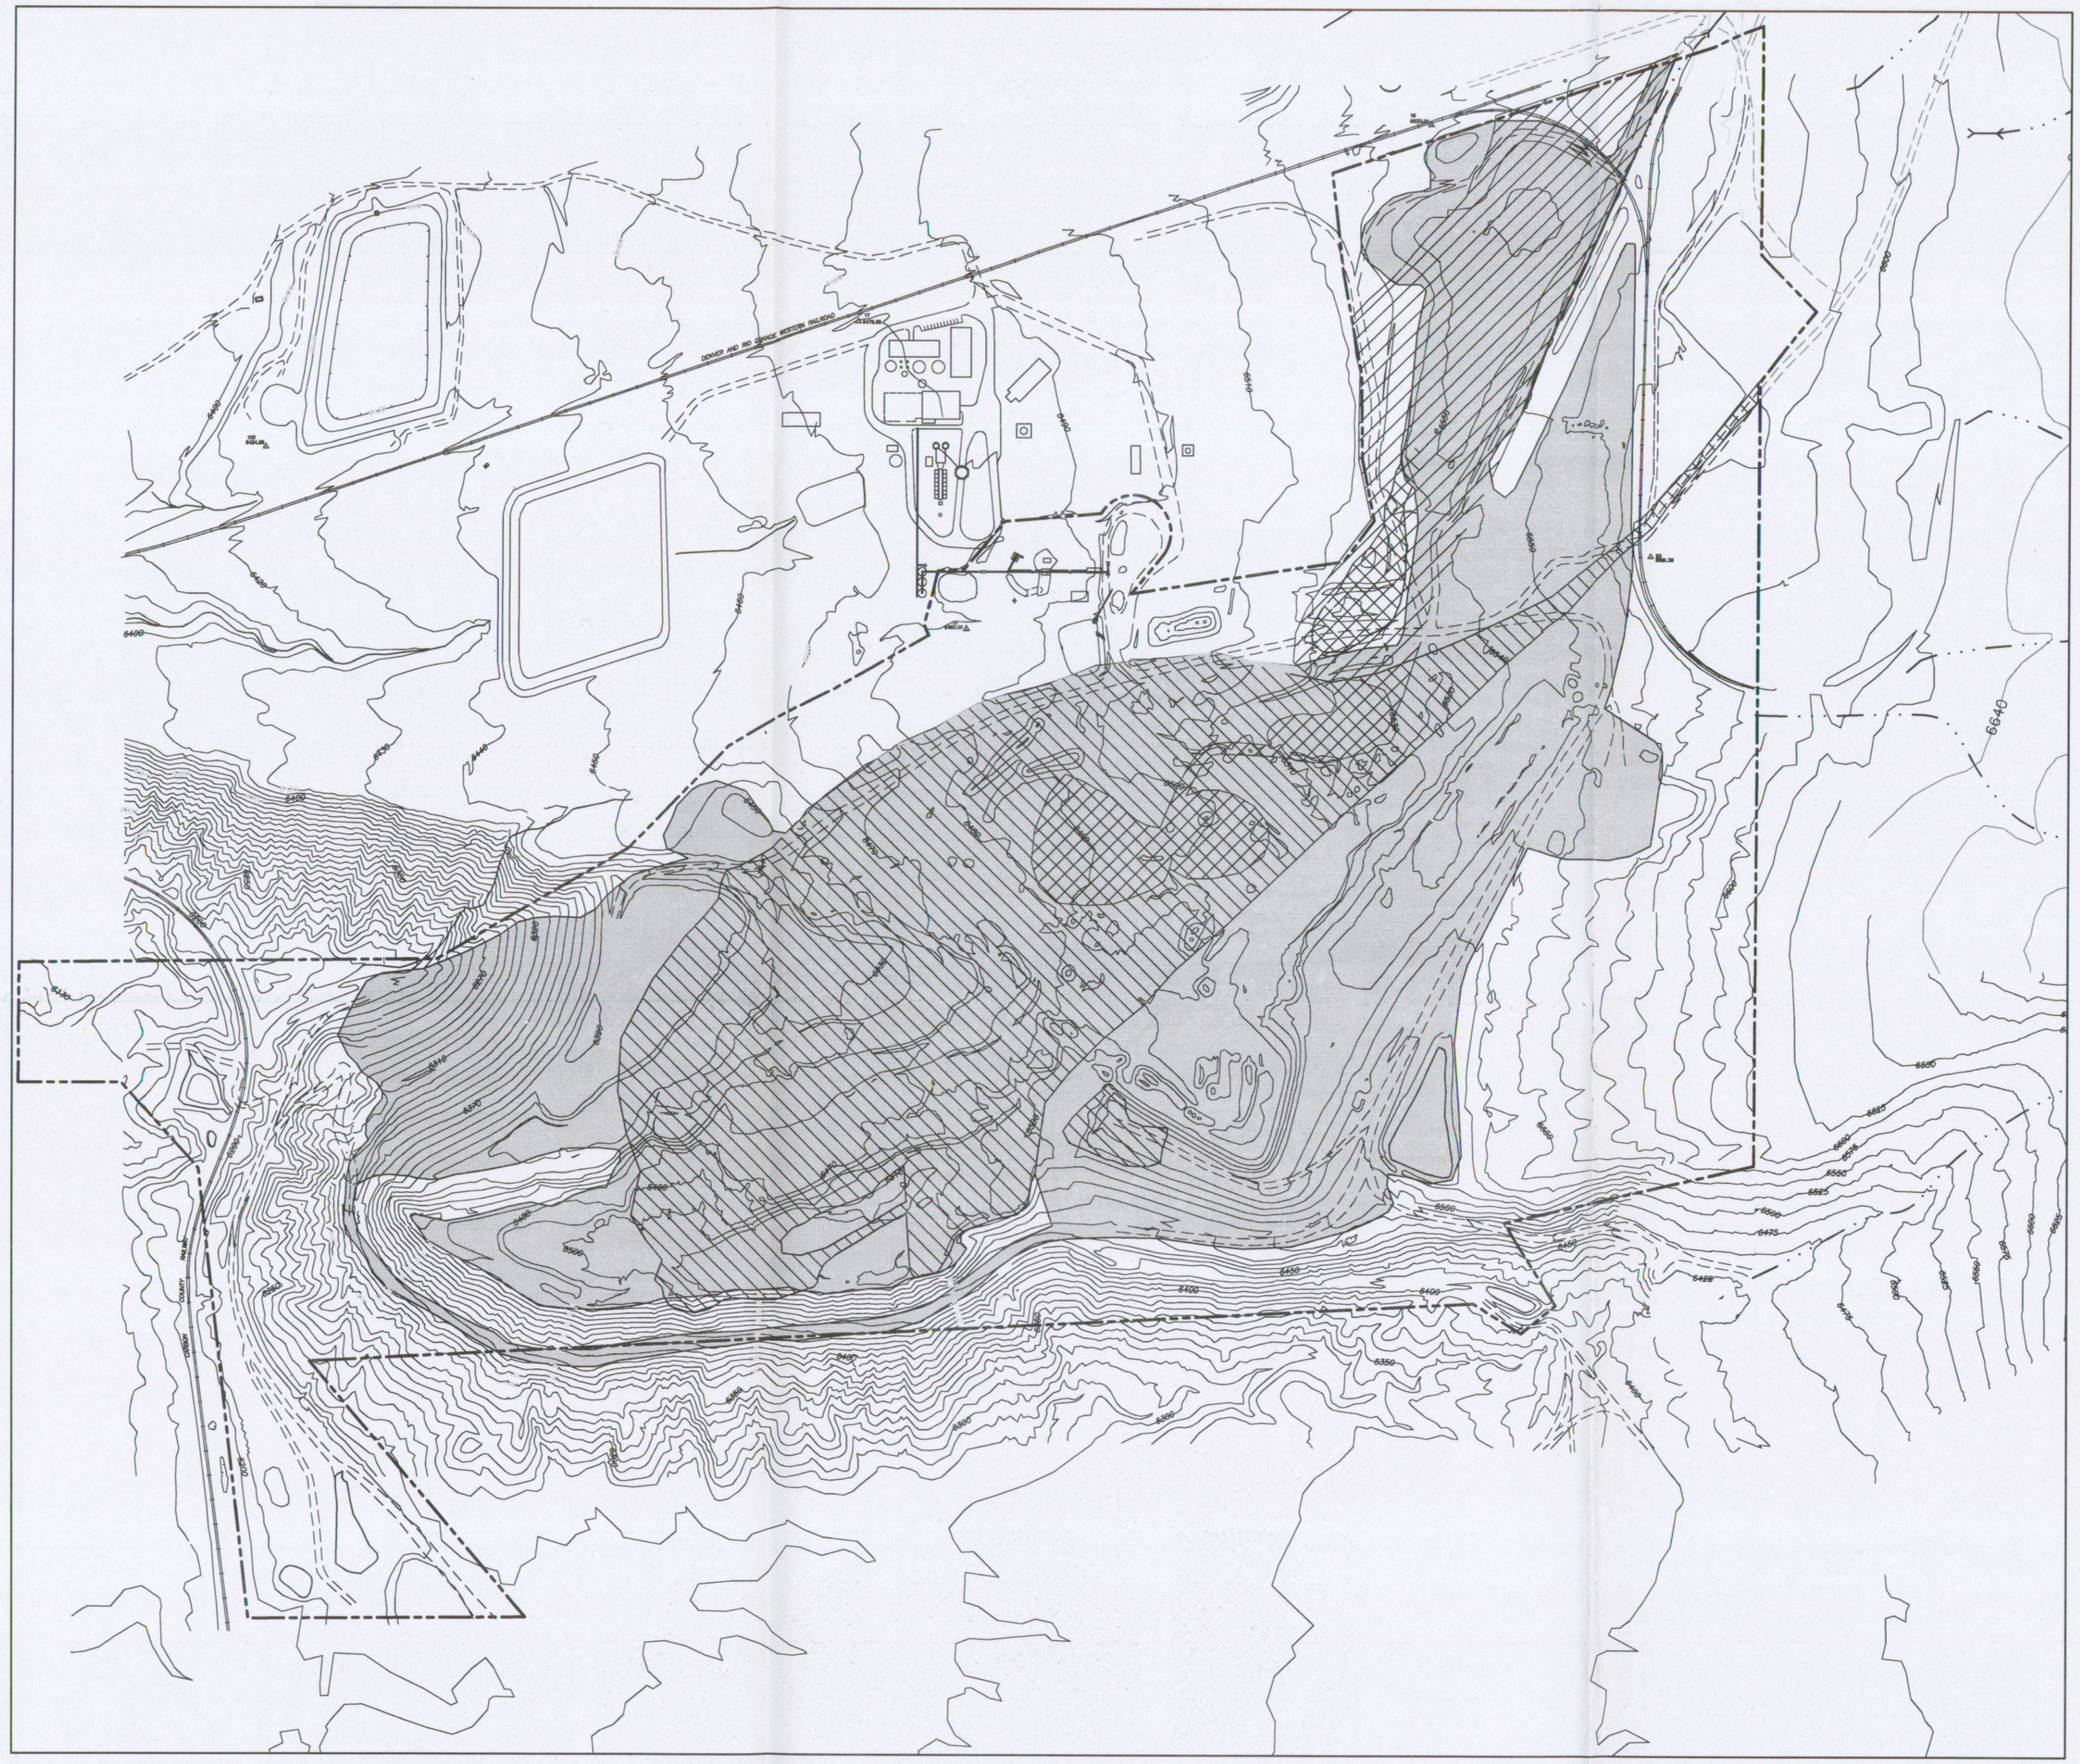

LEGEND

	1952 MINING EXTENTS	(24.4 ACRES DISTURBED)
	1969 MINING EXTENTS	(63.0 ACRES DISTURBED)
	1980 MINING EXTENTS	(142.7 ACRES DISTURBED)

REV	DATE	DESCRIPTION	BY	APP'D
4	11/10	BOUNDARY AND TOPO UPDATES	AH	
3	9/02	2002 PERMIT RENEWAL	PAM	
2	6/93	NEW TOPO	AH	
1	6/93	SLOPE STABILITY / CRITERIA MAP	CSC	

LICENSED PROFESSIONAL ENGINEER No. 187767 S. SCOTT CARLSON STATE OF UTAH

DATE 7-11-94
SCALE 1" = 300'
PROJECT NO. -

Sunnyside Cogeneration Associates
PREVIOUSLY MINED AREAS

TWIN PEAKS
Engineering & Land Surveying
2264 NORTH 1450 EAST LEHI, UTAH 84043
(801) 450-3511, (801) 439-0700 FAX

DESIGNED JWS
DRAWN AH
CHECKED AEB
SHEET

RECEIVED
FEB 28 2011
DIV. OF OIL, GAS & MINING

5-7

PLOTTED DATE: Tuesday, 15 February 2011 - 1:25pm