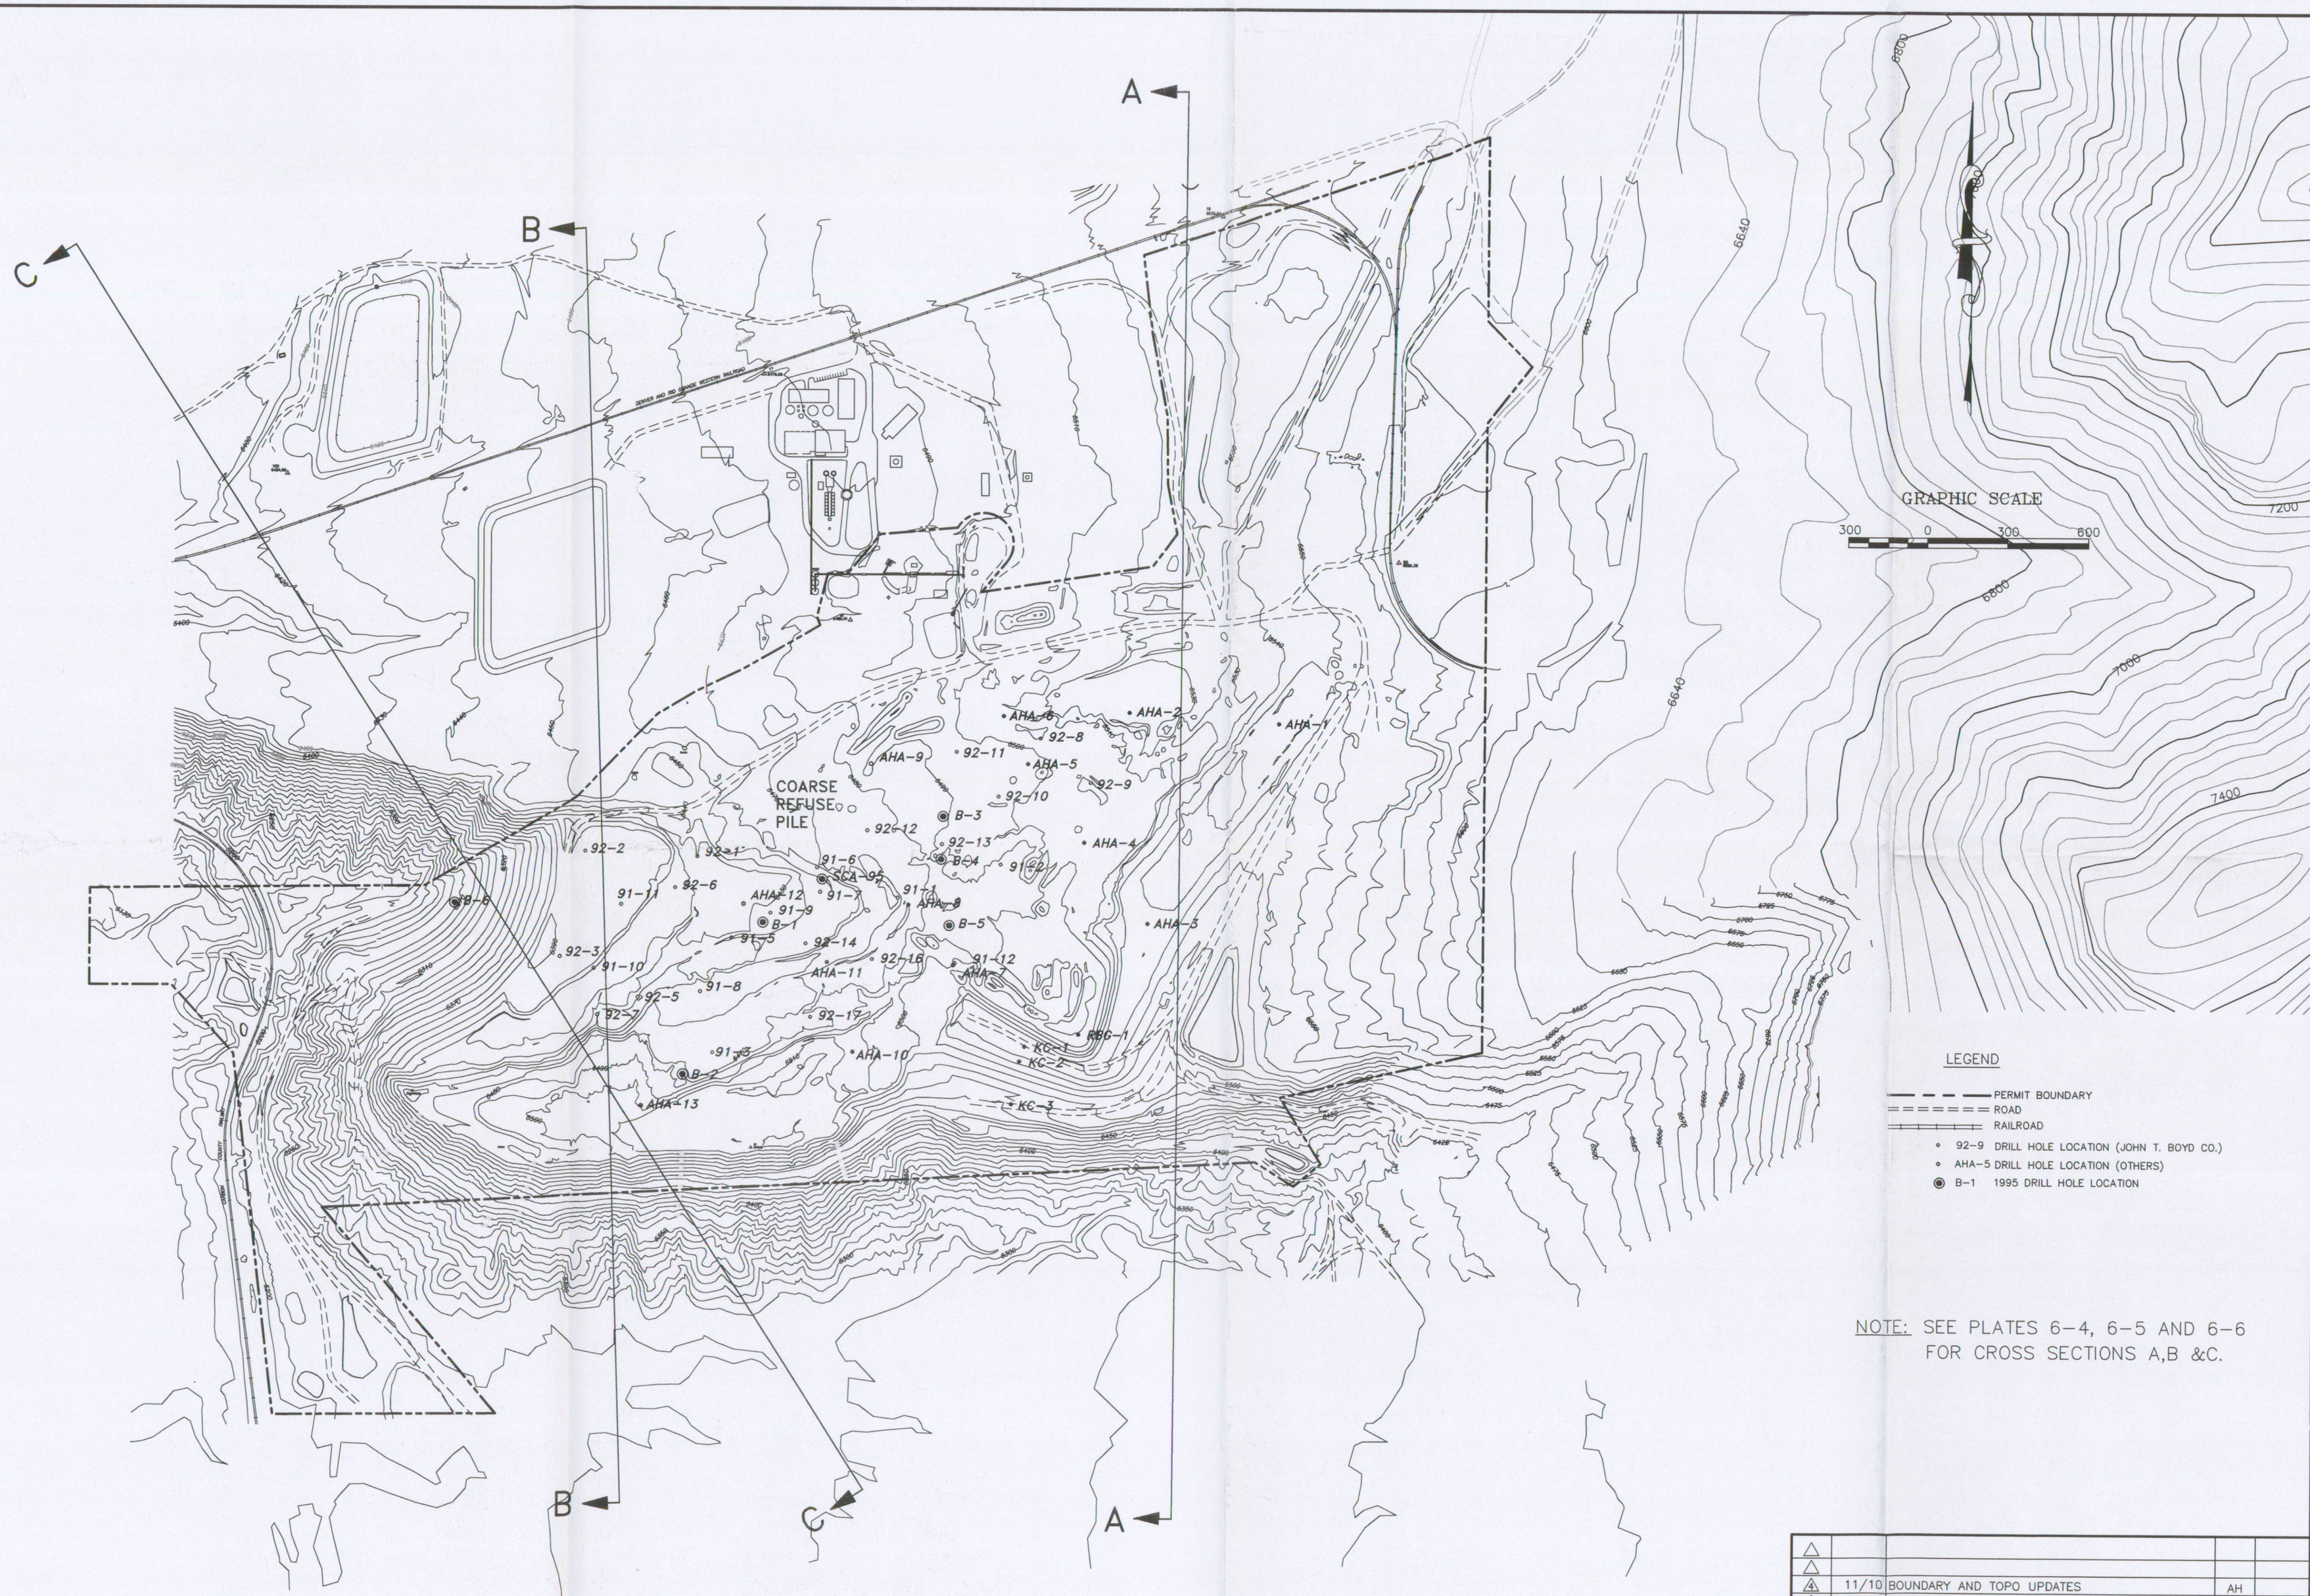

NOTE: SEE PLATES 6-4, 6-5 AND 6-6 FOR CROSS SECTIONS A,B &C.

REV	DATE	DESCRIPTION	BY	APP'D
5				
4				
4	11/10	BOUNDARY AND TOPO UPDATES	AH	
3	9/02	2002 PERMIT RENEWAL	BC	
2	9/97	PERMIT RENEWAL-UPDATES	AH	
1	6/93	NEW TOPO	CSC	

LICENSED PROFESSIONAL ENGINEER No. 187727 S. SCOTT CARLSON STATE OF UTAH

09-19-02

SCALE 1" = 200'

PROJECT NO. -

Sunnyside Cogeneration Associates
BOREHOLE SAMPLE LOCATIONS & GEOLOGIC CROSS-SECTION LOCATION

TWIN PEAKS
Engineering & Land Surveying
2264 NORTH 1450 EAST LEHI, UTAH 84043
(801) 450-3511, (801) 439-0700 FAX

DESIGNED AH
DRAWN AH
CHECKED SSC

SHEET

RECEIVED
FEB 28 2011
DIV. OF OIL, GAS & MINING

6-1