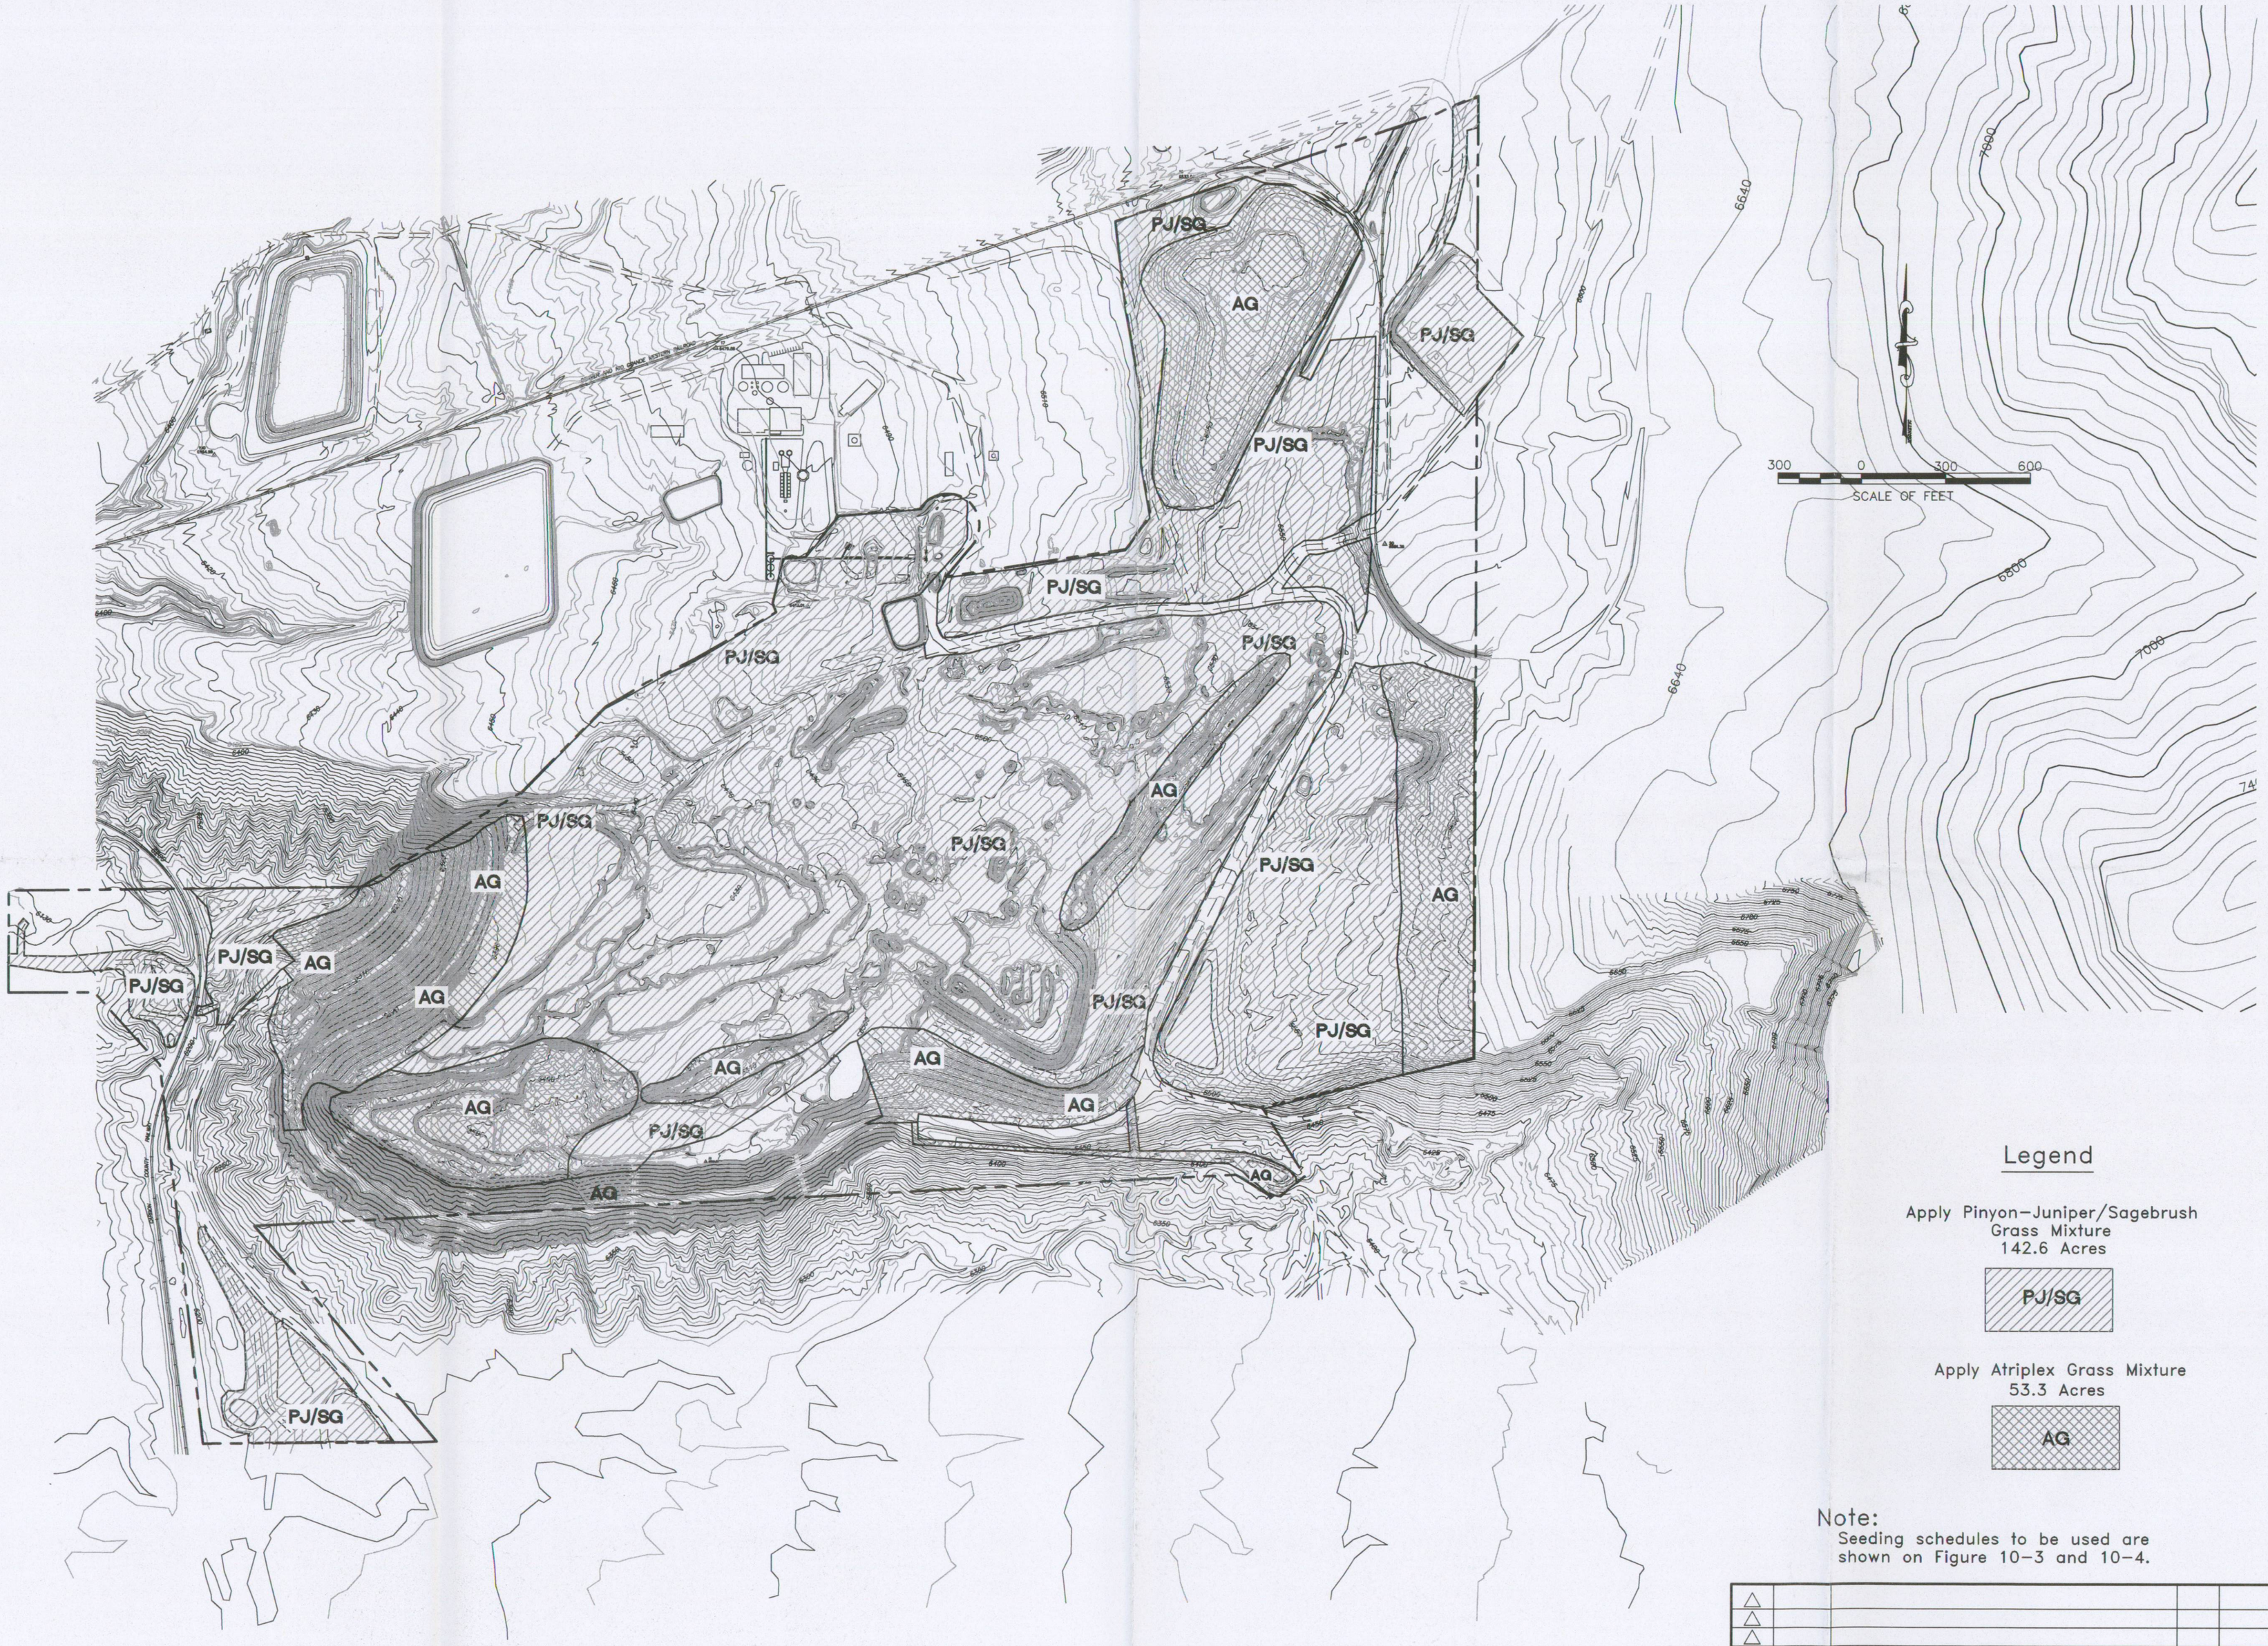

Note:
Seeding schedules to be used are shown on Figure 10-3 and 10-4.

REV	DATE	DESCRIPTION	BY	APP'D
4				
3				
2				
3	11/10	BOUNDARY AND TOPO UPDATES	AH	
2	9/02	2002 PERMIT RENEWAL	AH	
1	9/97	PERMIT RENEWAL-UPDATES	AH	

PROFESSIONAL ENGINEER
No. 187727
S. SCOTT CARLSON
LICENSED
STATE OF UTAH

7-12-94

SCALE 1" = 300'

PROJECT NO. -

Sunnyside Cogeneration Associates
PERMIT TERM RECLAMATION PLAN
SEEDING PLAN

TWIN PEAKS
Engineering & Land Surveying
2264 NORTH 1450 EAST LEHI, UTAH 84043
(801) 450-3511, (801) 439-0700 FAX

DESIGNED AH
DRAWN AH
CHECKED SSC

SHEET

RECEIVED
FEB 28 2011
DIV. OF OIL, GAS & MINING

PLOTTED DATE Monday, 07 February 2011 - 8:44pm