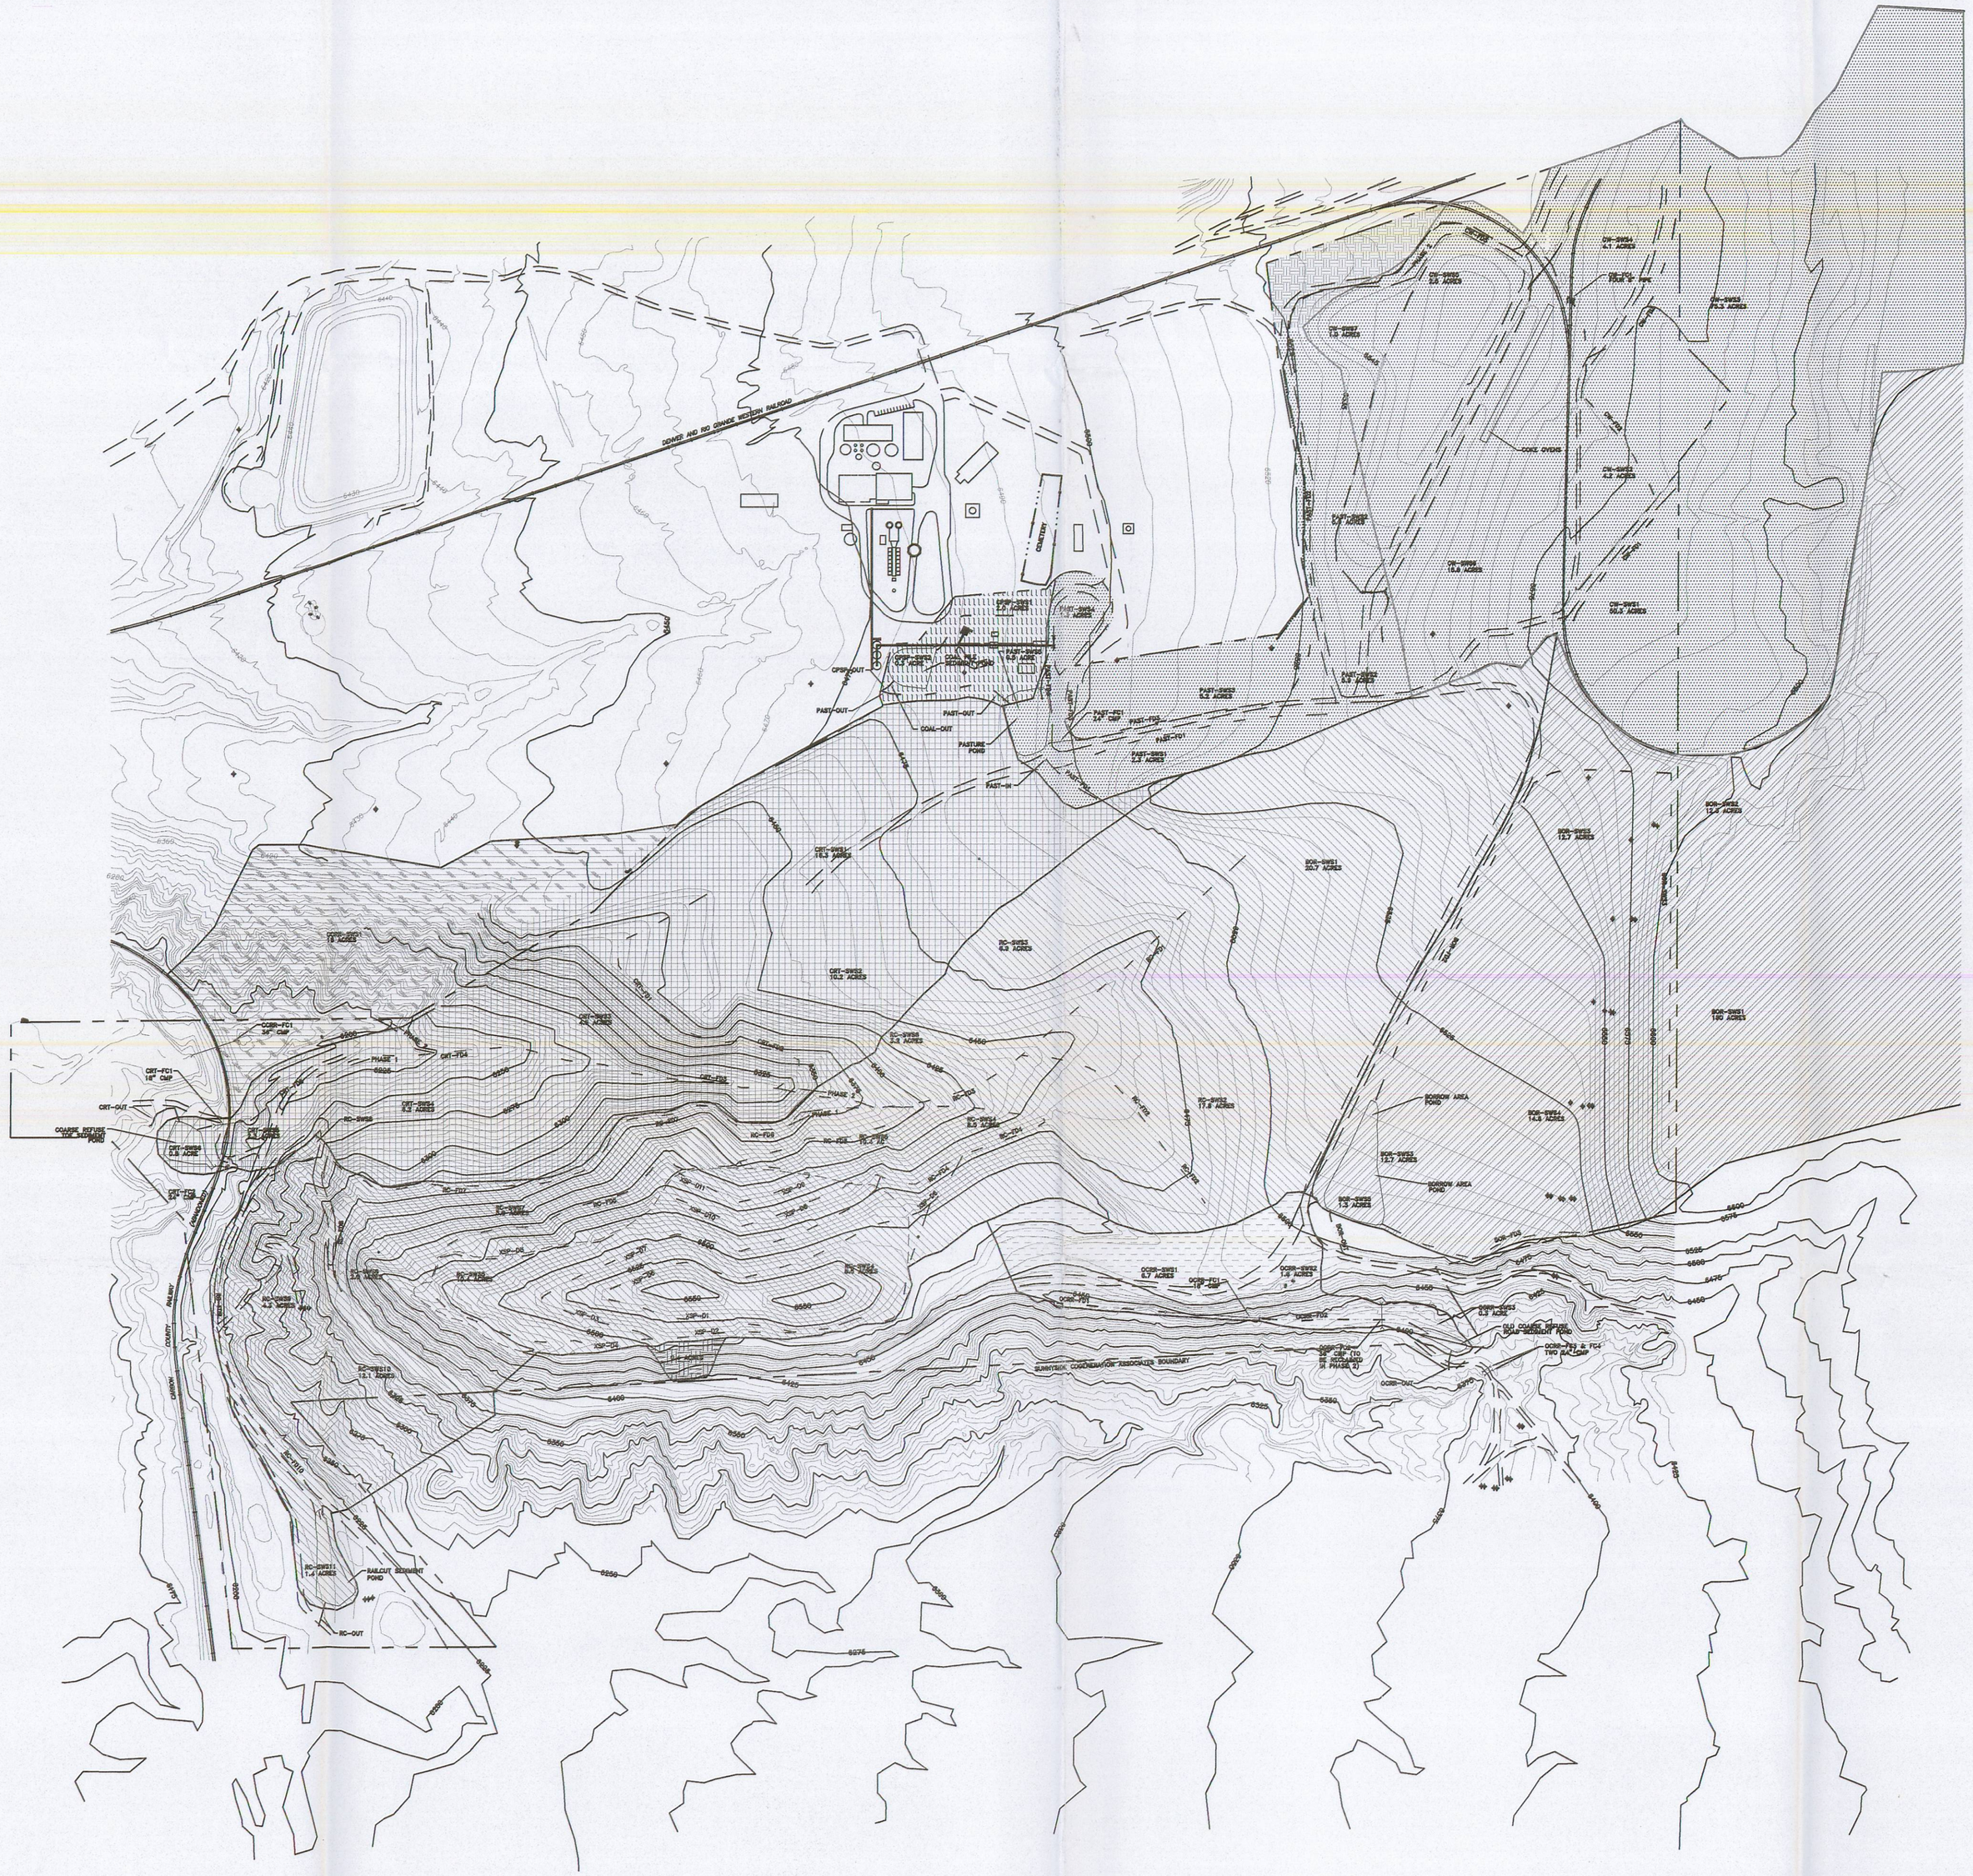

300 0 300 600
SCALE OF FEET

PASTURE SEDIMENT POND DRAINAGE

COAL PILE SEDIMENT POND DRAINAGE

CARBON COUNTY RAILROAD DRAINAGE

COARSE REFUSE TOE SEDIMENT POND DRAINAGE

RAIL CUT SEDIMENT POND DRAINAGE

OLD COARSE REFUSE ROAD SEDIMENT POND DRAINAGE

BORROW AREA POND DRAINAGE

BTCA AREA

LEGEND

PERMIT BOUNDARY
DIVERSIONS
DRAINAGE BOUNDARY
EXCESS SPOIL DISPOSAL AREA
POWER POLES
ROADS

RECEIVED
MAY 0 2 2011
DIV. OF OIL, GAS & MINING

File in:
☐ Confidential
☐ Shelf
☒ Expandable
Date Folder 050211 c0070035
Incoming

REV	DATE	DESCRIPTION	BY	APP'D
5	11/10	BOUNDARY UPDATE	AH	
4	5/07	UPDATED PASTURE POND	AH	
3	9/02	2005 CLEAR WATER POND RECLASSIFICATION	AH	
2	9/02	2002 PERMIT RENEWAL	AH	
1	8/95	ADDED RECLAMATION AREA	ND	

DATE 01-10-95
SCALE
PROJECT NO. –

Sunnyside Cogeneration Associates
FINAL RECLAMATION
DRAINAGE AND DIVERSION PLAN

TWIN PEAKS
Engineering & Land Surveying
2264 NORTH 1450 EAST LEHI, UTAH 84043
(801) 450-3511, (801) 439-0700 FAX

DESIGNED AH
DRAWN AH
CHECKED SSC

SHEET 10-5 OF

PLOTTED DATE: Thursday, 03 February 2011 - 7:27pm