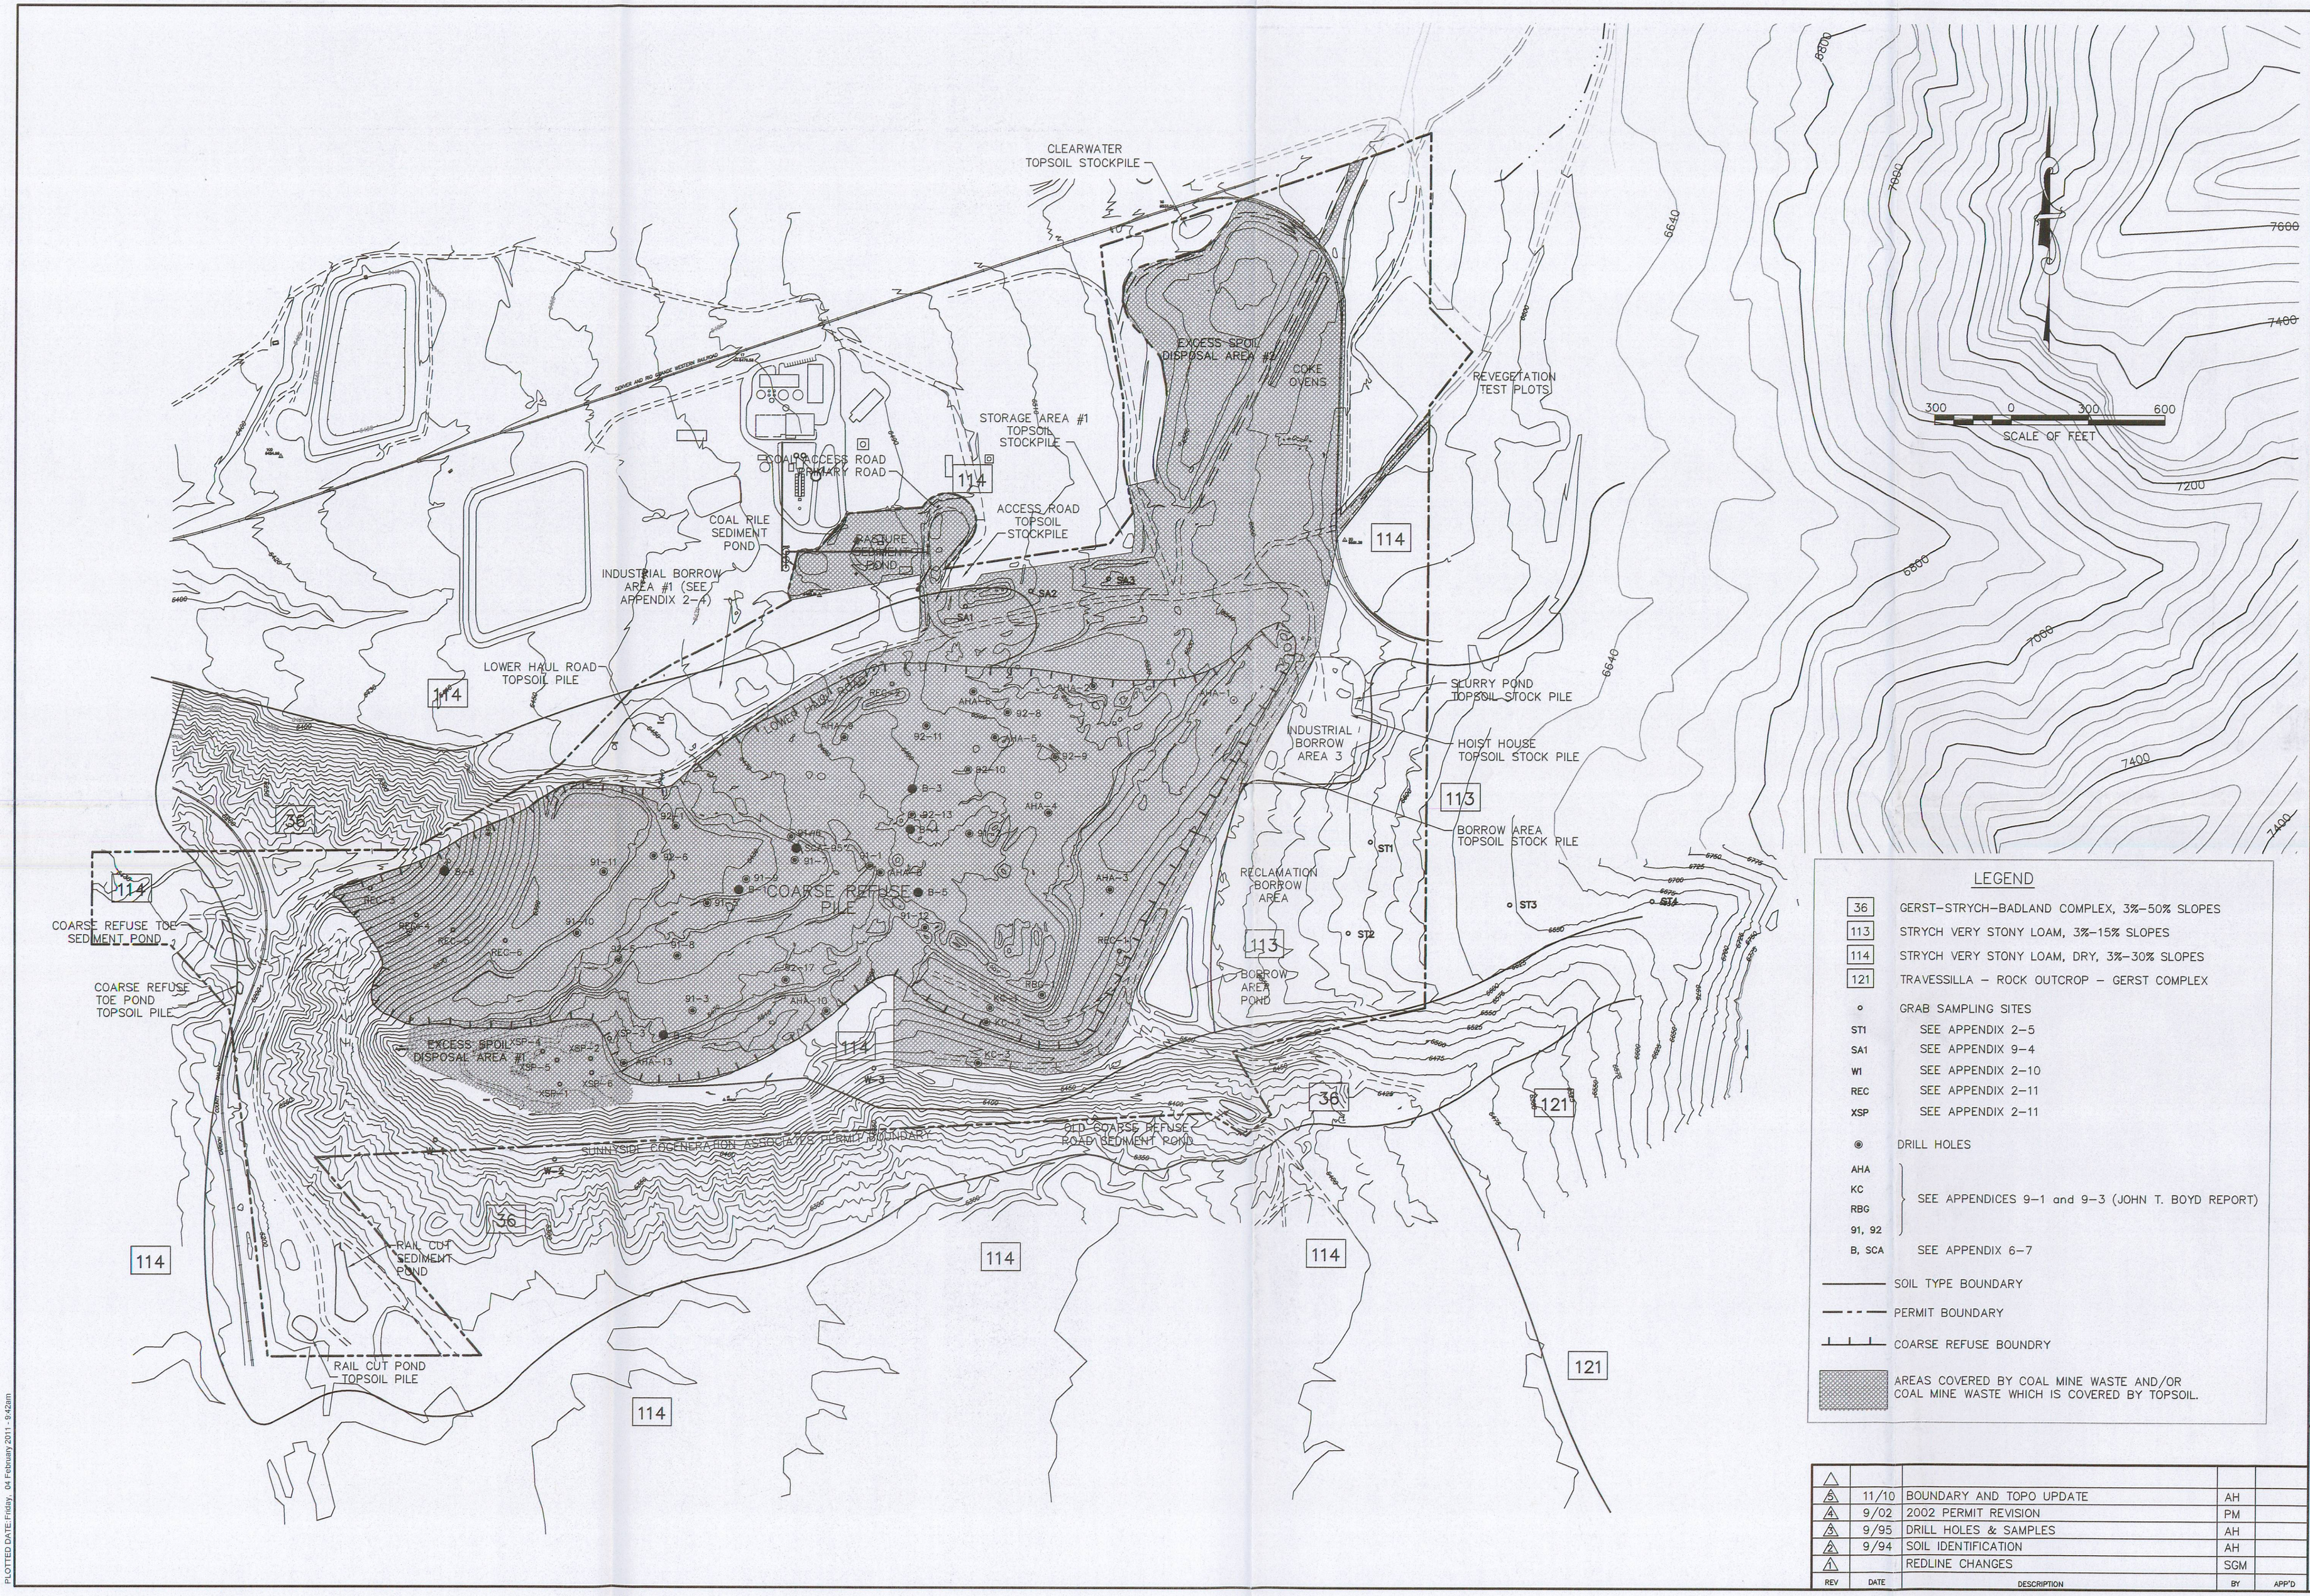

REV	DATE	DESCRIPTION	BY	APP'D
5	11/10	BOUNDARY AND TOPO UPDATE	AH	
4	9/02	2002 PERMIT REVISION	PM	
3	9/95	DRILL HOLES & SAMPLES	AH	
2	9/94	SOIL IDENTIFICATION	AH	
1		REDLINE CHANGES	SGM	

RECEIVED
MAY 02 2011
DIV. OF OIL, GAS & MINING

9-28-95

SCALE 1" = 300'

PROJECT NO. -

Sunnyside Cogeneration Associates
SOIL IDENTIFICATION MAP

TWIN PEAKS
Engineering & Land Surveying
2264 NORTH 1450 EAST LEHI, UTAH 84043
(801) 450-3511, (801) 439-0700 FAX

File in: ☐ Confidential ☐ Shelf ☒ Expandable
Date Entered 05/02/2011 ccc00700035 ccc00700035

DESIGNED AH
DRAWN AH
CHECKED SSC

SHEET 2-1

PLOTTED DATE:Friday, 04 February 2011 - 9:42am