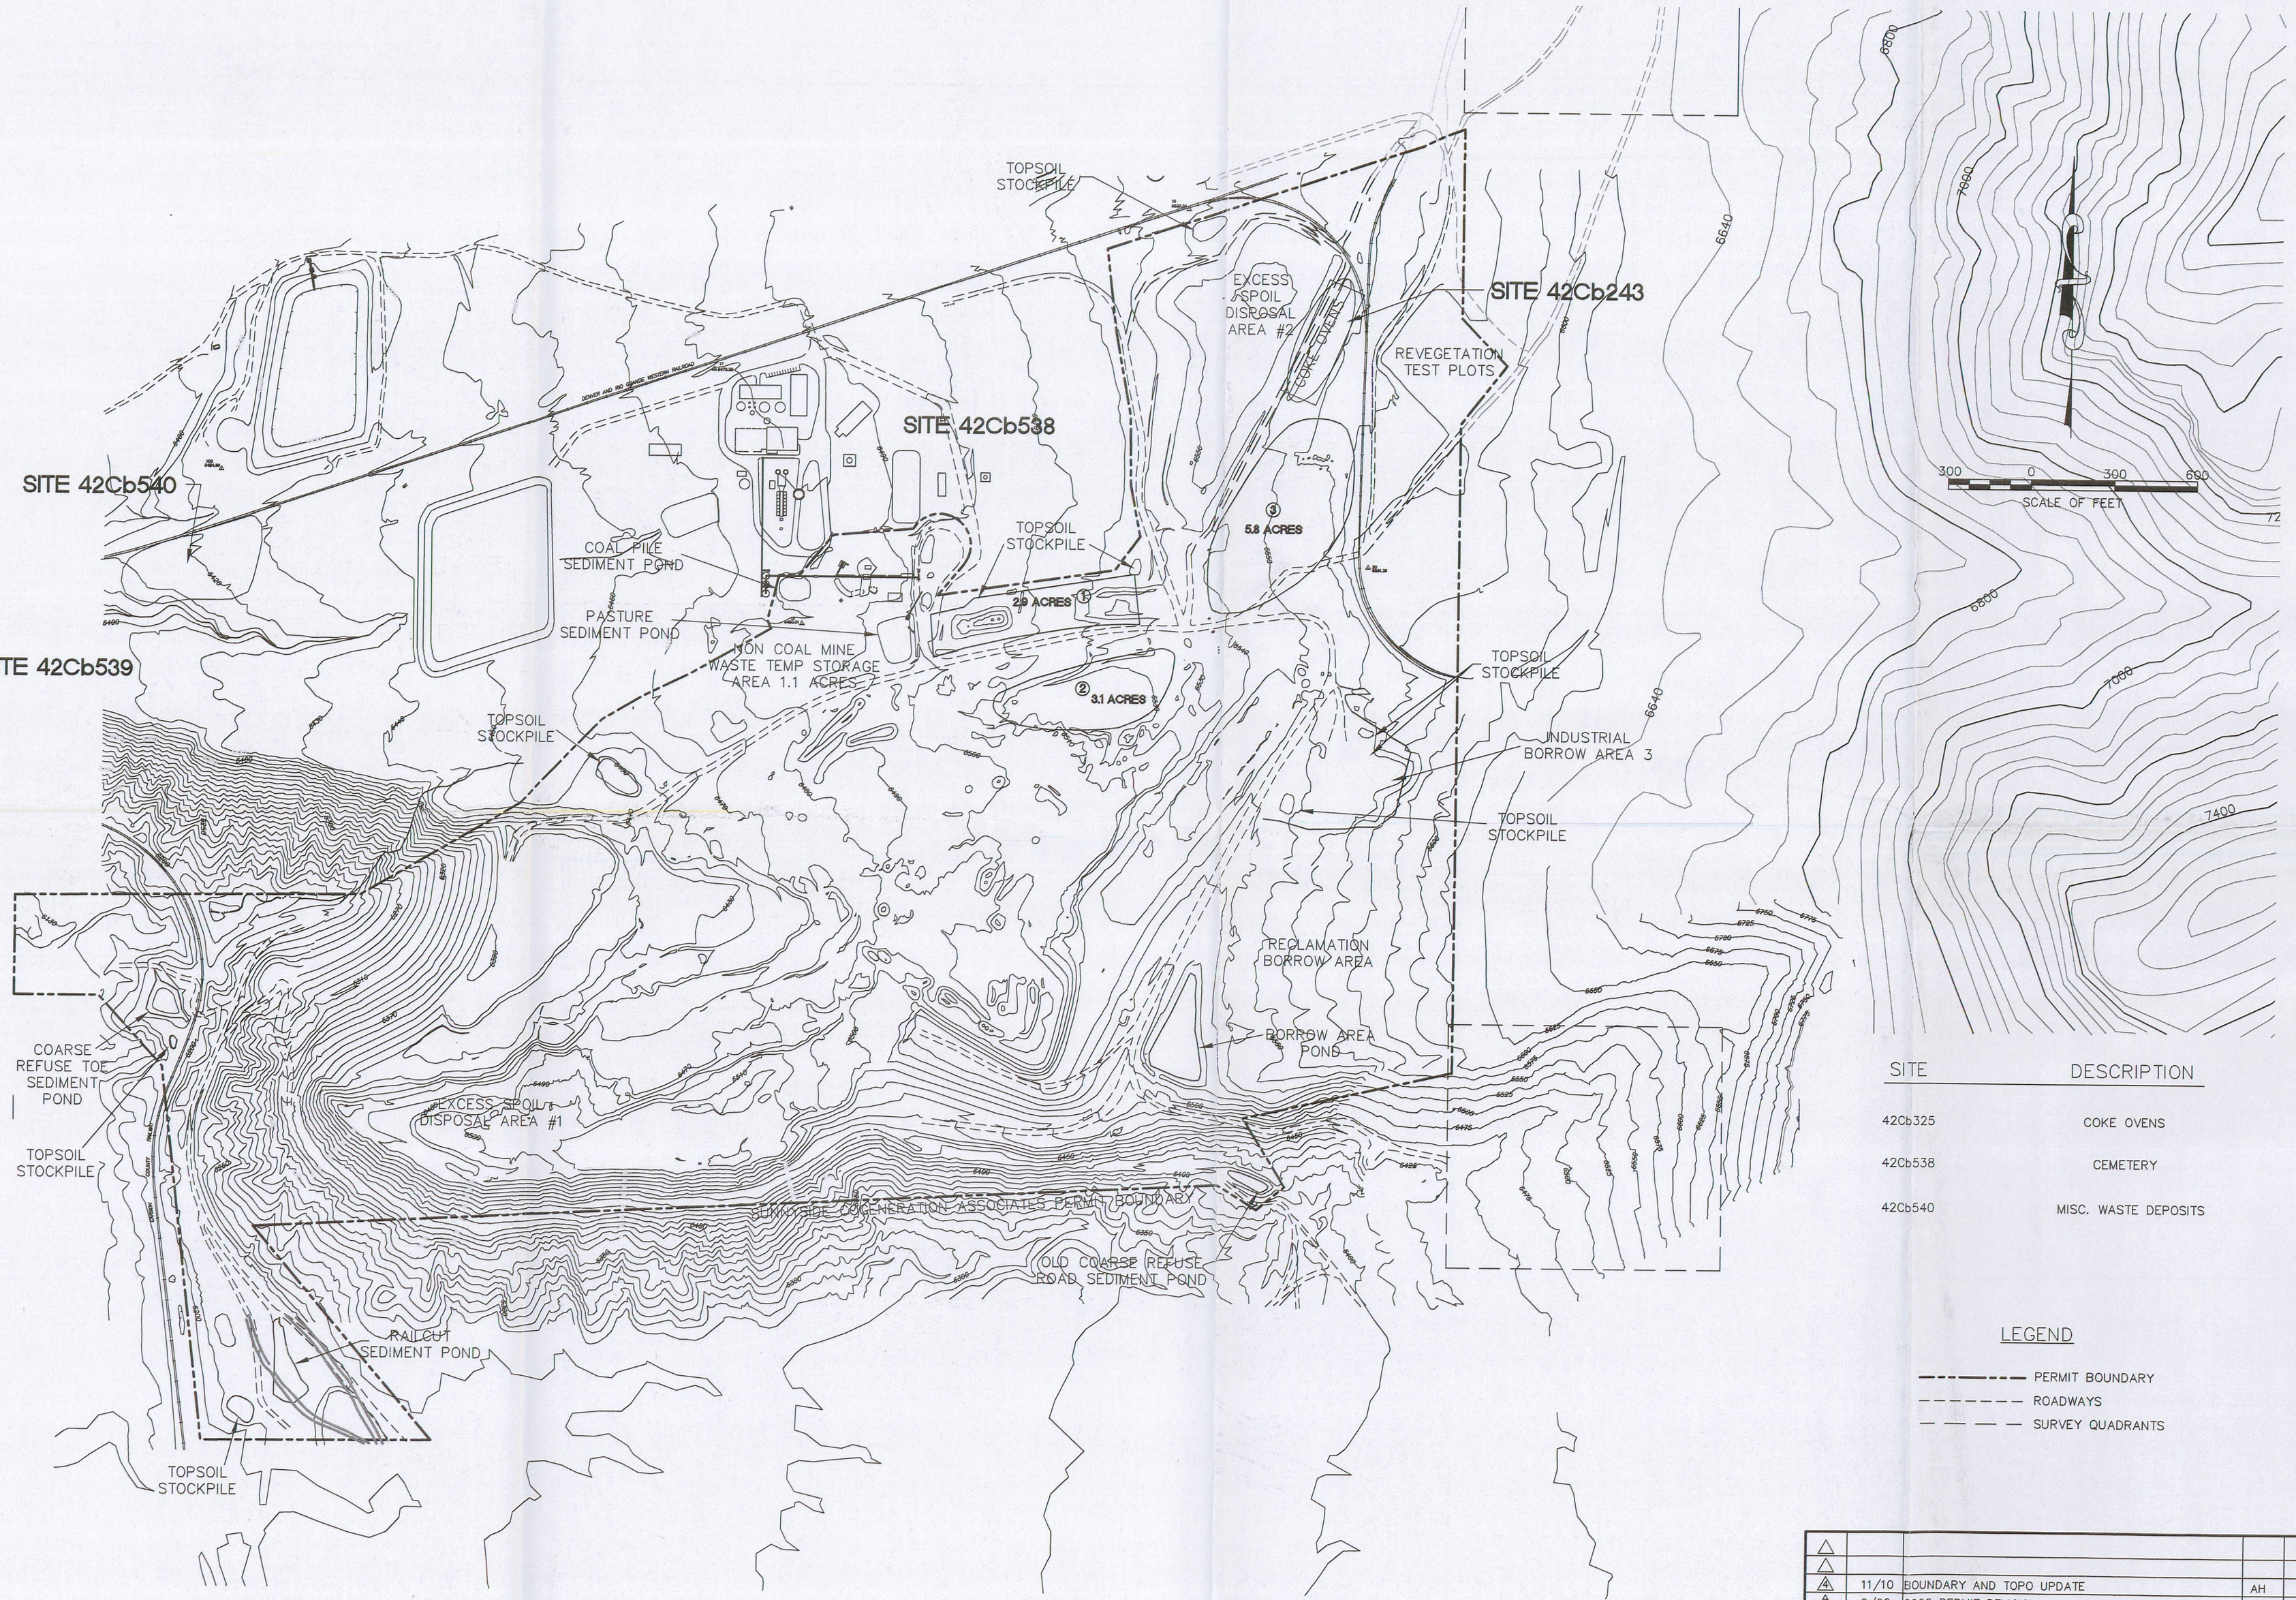

SITE	DESCRIPTION
42Cb325	COKE OVENS
42Cb538	CEMETERY
42Cb540	MISC. WASTE DEPOSITS

LEGEND

- PERMIT BOUNDARY
- ROADWAYS
- SURVEY QUADRANTS

REV	DATE	DESCRIPTION	BY	APP'D
5				
4	11/10	BOUNDARY AND TOPO UPDATE	AH	
3	9/02	2002 PERMIT REVISION	PAM	
2	9/93	BASE MAP CHANGES	SGM	
1	6/93	SURVEY AREA AND SITE LOCATIONS	CSC	

RECEIVED
MAY 02 2011
DIV. OF OIL, GAS & MINING

09-15-93 | SCALE 1" = 300' | PROJECT NO. -

Sunnyside Cogeneration Associates
CULTURAL SURVEY AREAS AND SITE LOCATIONS

TWIN PEAKS
Engineering & Land Surveying
2264 NORTH 1450 EAST LEHI, UTAH 84043
(801) 450-3511, (801) 439-0700 FAX

DESIGNED AH | DRAWN AH | CHECKED SSC

SHEET 4-2

File in: ☐ Confidential ☐ Shelf ☒ Expandable
Date Folder: 05/04/2011 Filename: 0500435

PLOTTED DATE: Friday, 04 February 2011 - 10:27am