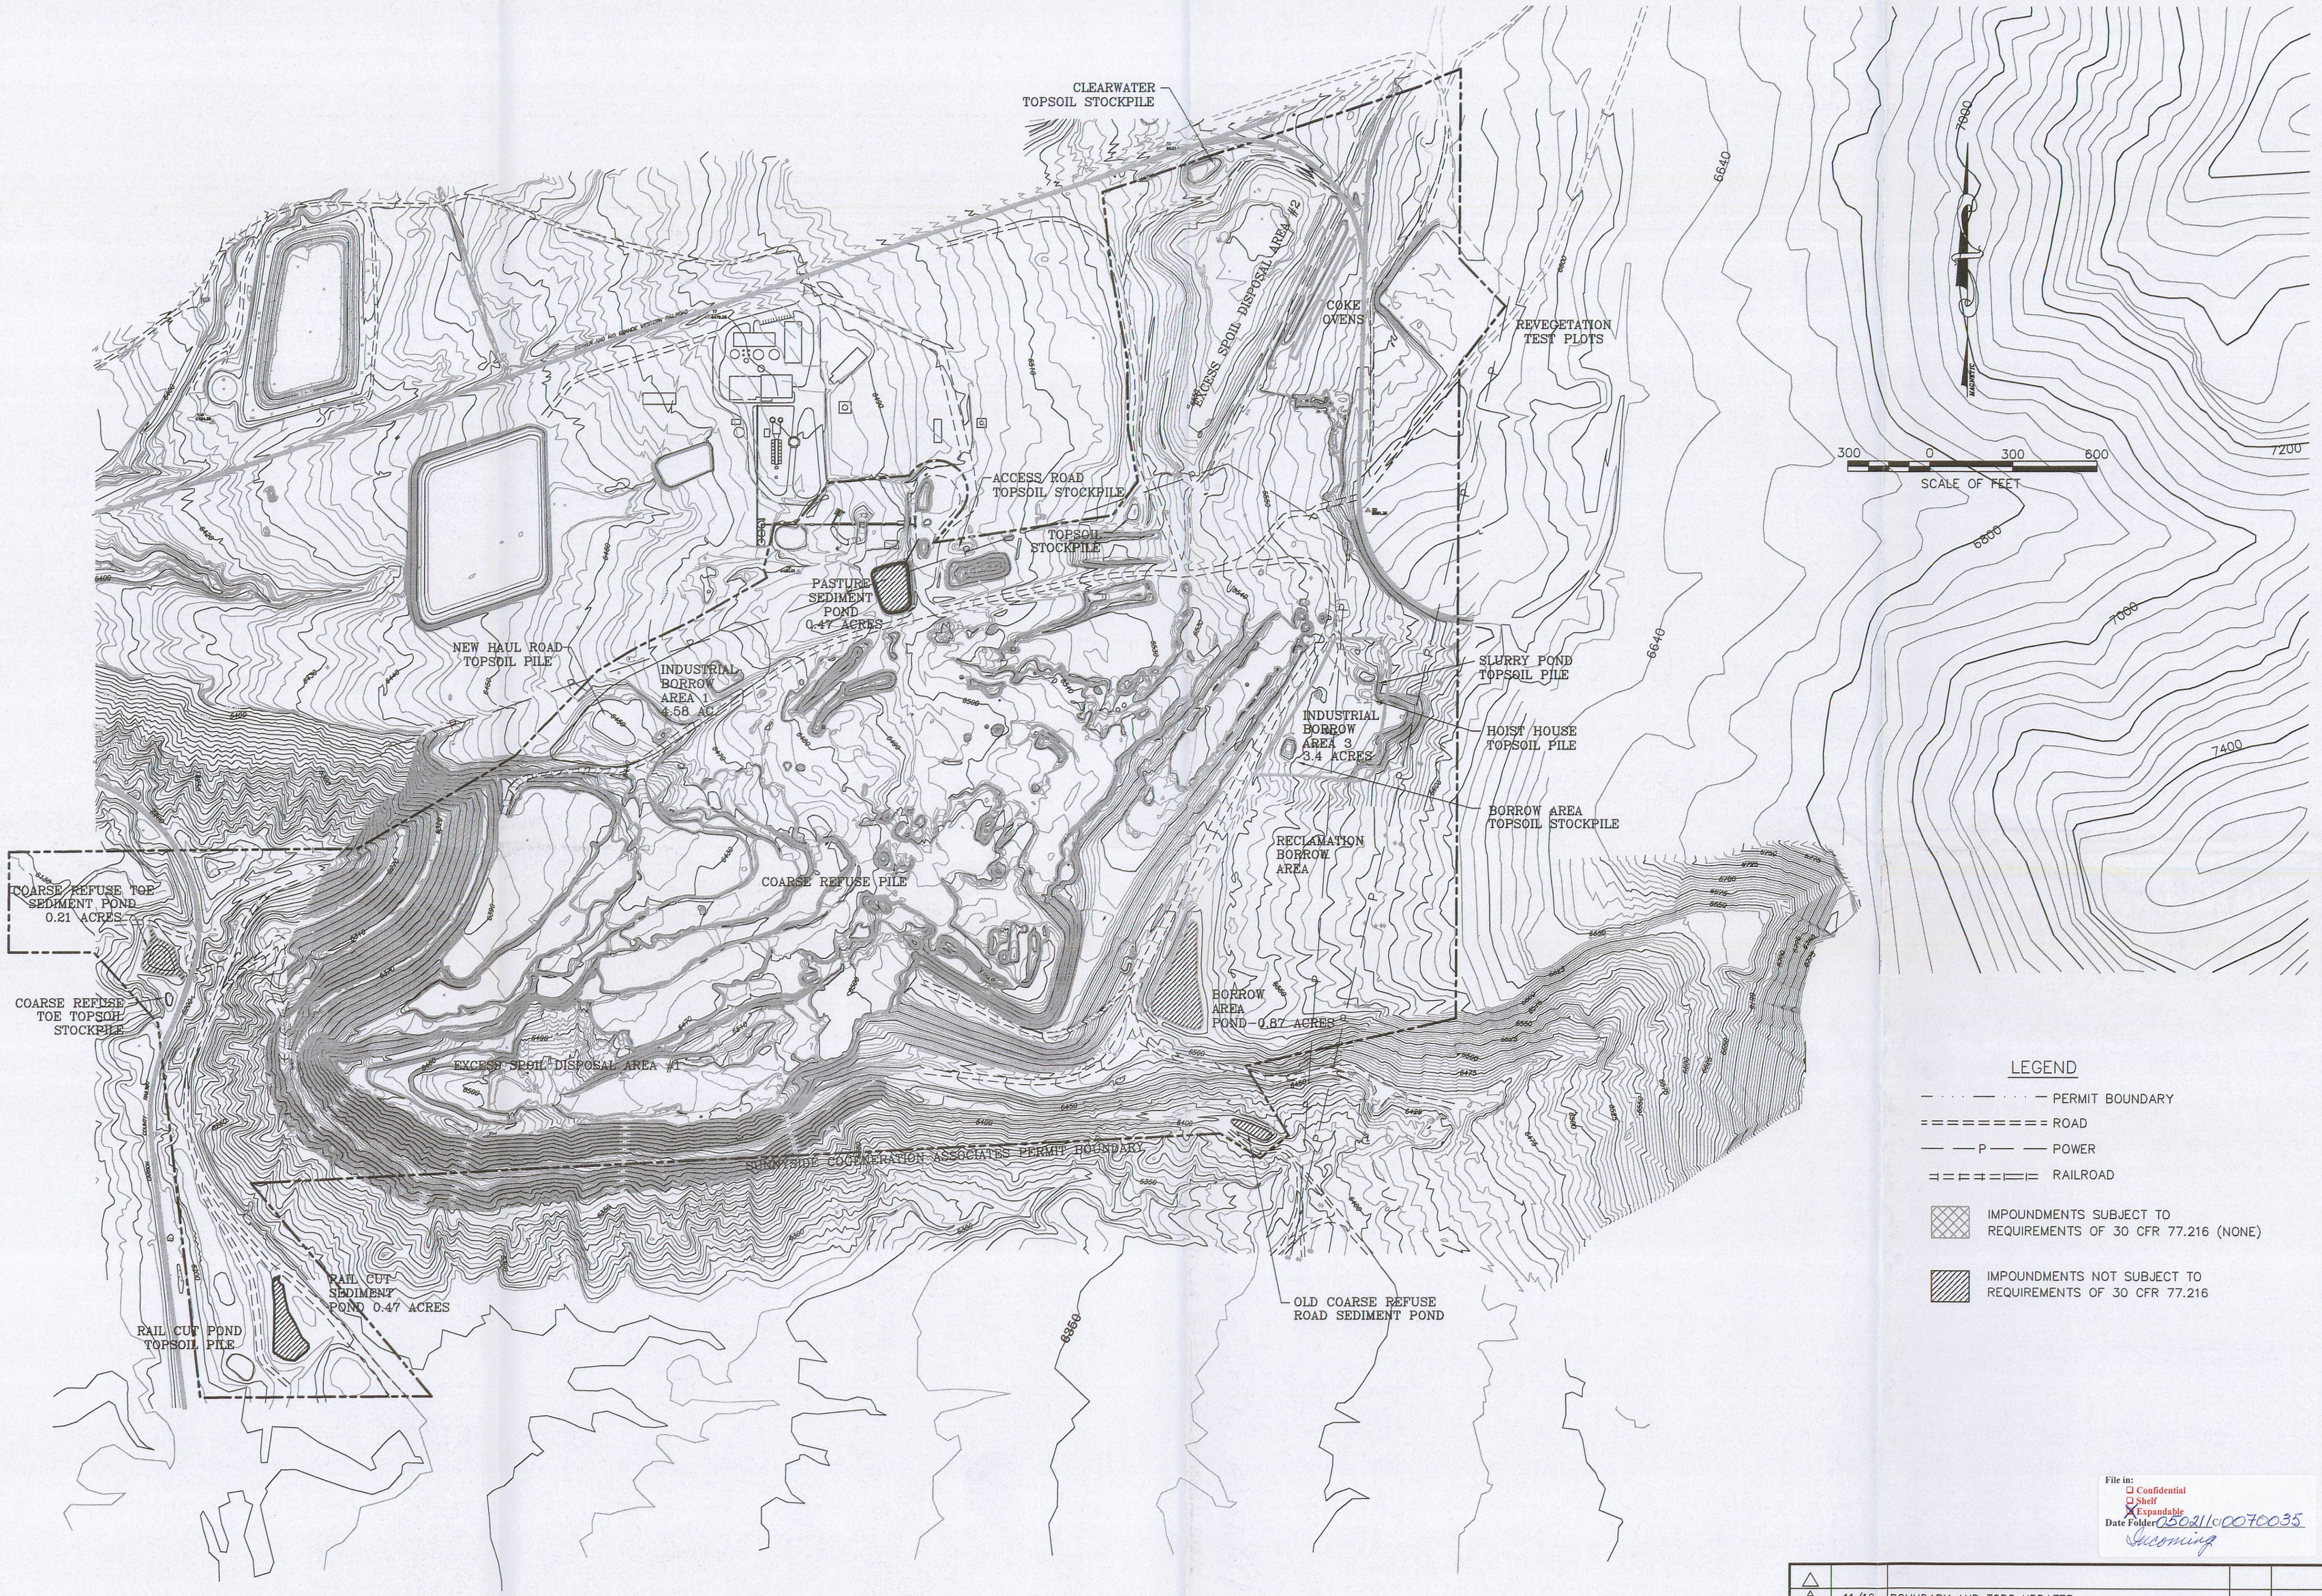


File in:
☐ Confidential
☐ Shelf
☒ Expandable
Date Folder 950211 0070035
Incoming

| REV | DATE | DESCRIPTION | BY | APP'D |
|---|---|---|---|---|
| 5 | 11/10 | BOUNDARY AND TOPO UPDATES | AH | |
| 4 | 9/02 | 2002 PERMIT RENEWAL | PAM | |
| 3 | 11/93 | PLATE # CH. FROM 5-7 | AH | |
| 2 | 9/93 | NEW TOPO | AH | |
| 1 | 6/93 | SLOPE STABILITY MAP | CSC | |

PROFESSIONAL ENGINEER No. 187727 S. SCOTT CARLSON STATE OF UTAH

11-5-93

SCALE 1" = 300'

PROJECT NO. -

RECEIVED MAY 02 2011 DIV. OF OIL, GAS & MINING

# Sunnyside Cogeneration Associates
# SLOPE STABILITY CRITERIA MAP

TWIN PEAKS
Engineering & Land Surveying
2264 NORTH 1450 EAST LEHI, UTAH 84043
(801) 450-3511, (801) 439-0700 FAX

DESIGNED AH
DRAWN AH
CHECKED SSC

SHEET 5-4

PLOTTED DATE Wednesday, 09 February 2011 - 11:28am