PLOTTED DATE:Friday, 04 February 2011 - 6:15pm

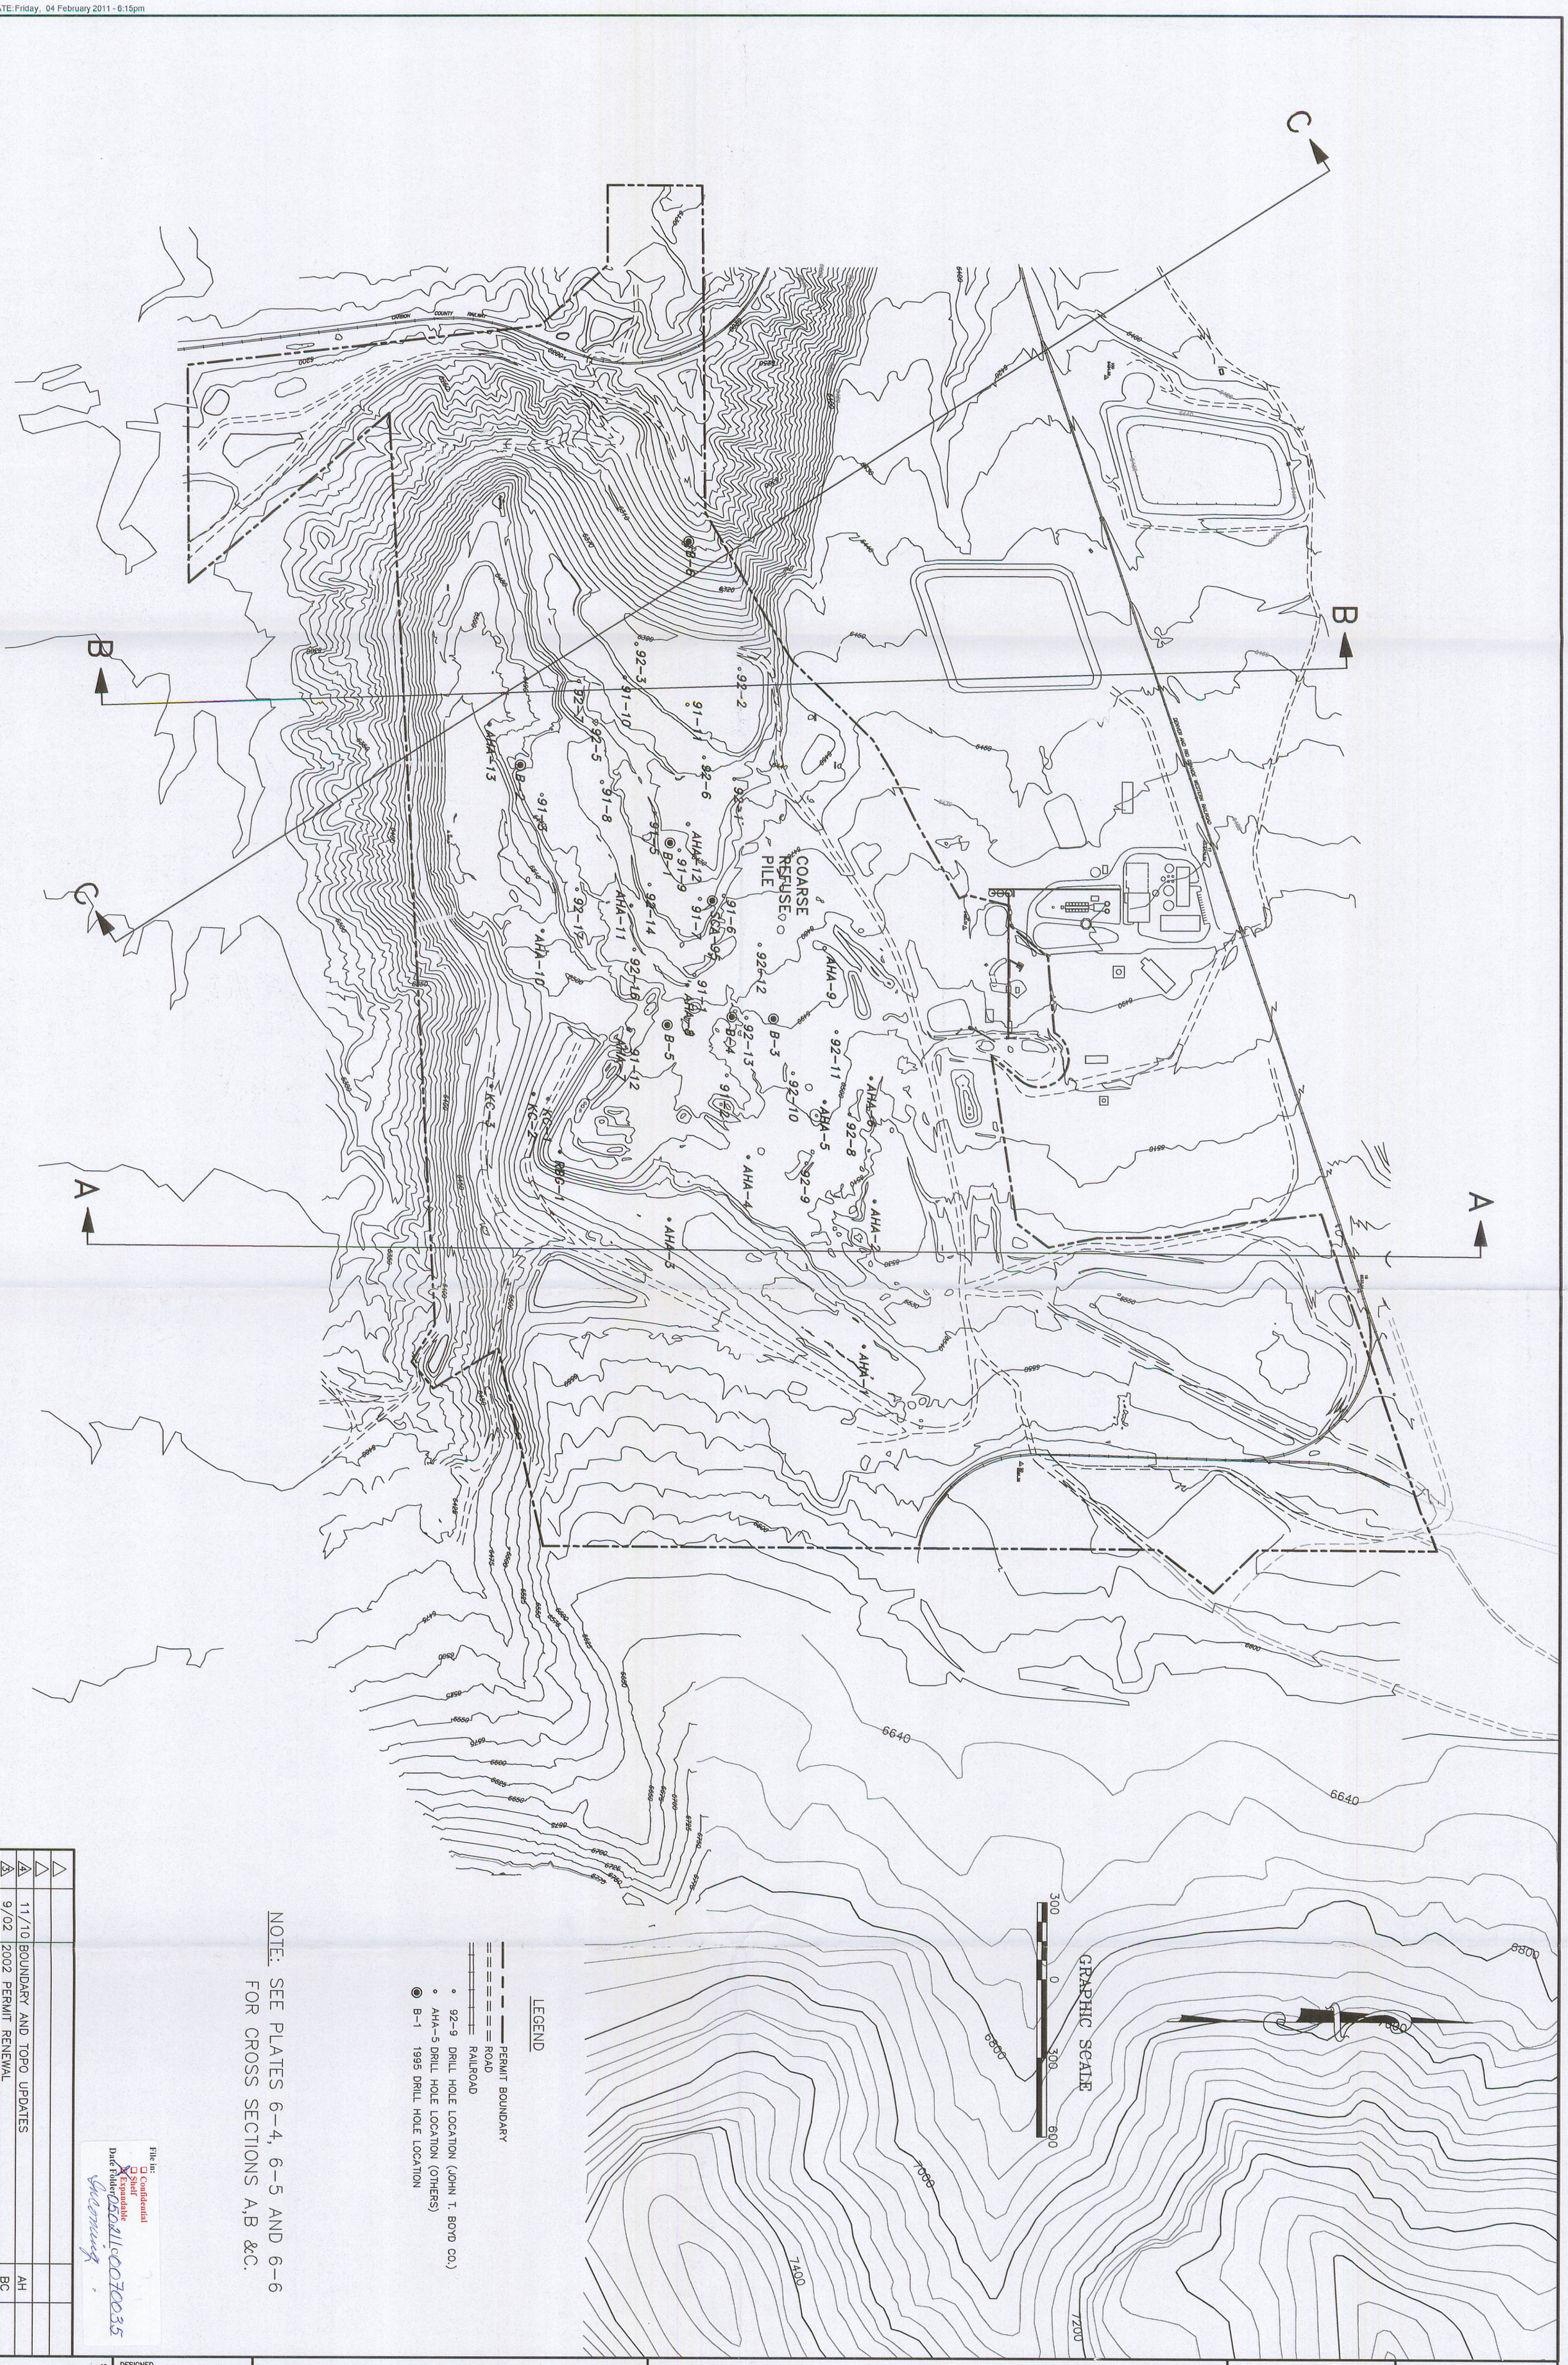

LEGEND

- PERMIT BOUNDARY
- ROAD
- RAILROAD
- 92-9 DRILL HOLE LOCATION (JOHN T. BOYD CO.)
- AHA-5 DRILL HOLE LOCATION (OTHERS)
- B-1 1995 DRILL HOLE LOCATION

NOTE: SEE PLATES 6-4, 6-5 AND 6-6 FOR CROSS SECTIONS A,B &C.

REV	DATE	DESCRIPTION	BY	APP'D
4	11/10	BOUNDARY AND TOPO UPDATES	AH	
3	9/02	2002 PERMIT RENEWAL	BC	
2	9/97	PERMIT RENEWAL-UPDATES	AH	
1	6/93	NEW TOPO	CSC	

File in:
☐ Confidential
☐ Shelf
☒ Expandable
Date Filed: 05/04/2007 0035
Signature

SHEET 6-1

DESIGNED AH
DRAWN AH
CHECKED SSC

TWIN PEAKS
Engineering & Land Surveying
2264 NORTH 1450 EAST LEHI, UTAH 84043
(801) 450-3511, (801) 439-0700 FAX

Sunnyside Cogeneration Associates
BOREHOLE SAMPLE LOCATIONS & GEOLOGIC CROSS-SECTION LOCATION

RECEIVED
MAY 02 2011
DIV. OF OIL, GAS & MINING

09-19-02

SCALE 1" = 200'

PROJECT NO. -

LICENSED PROFESSIONAL ENGINEER
No. 187727
S. SCOTT CARLSON
STATE OF UTAH