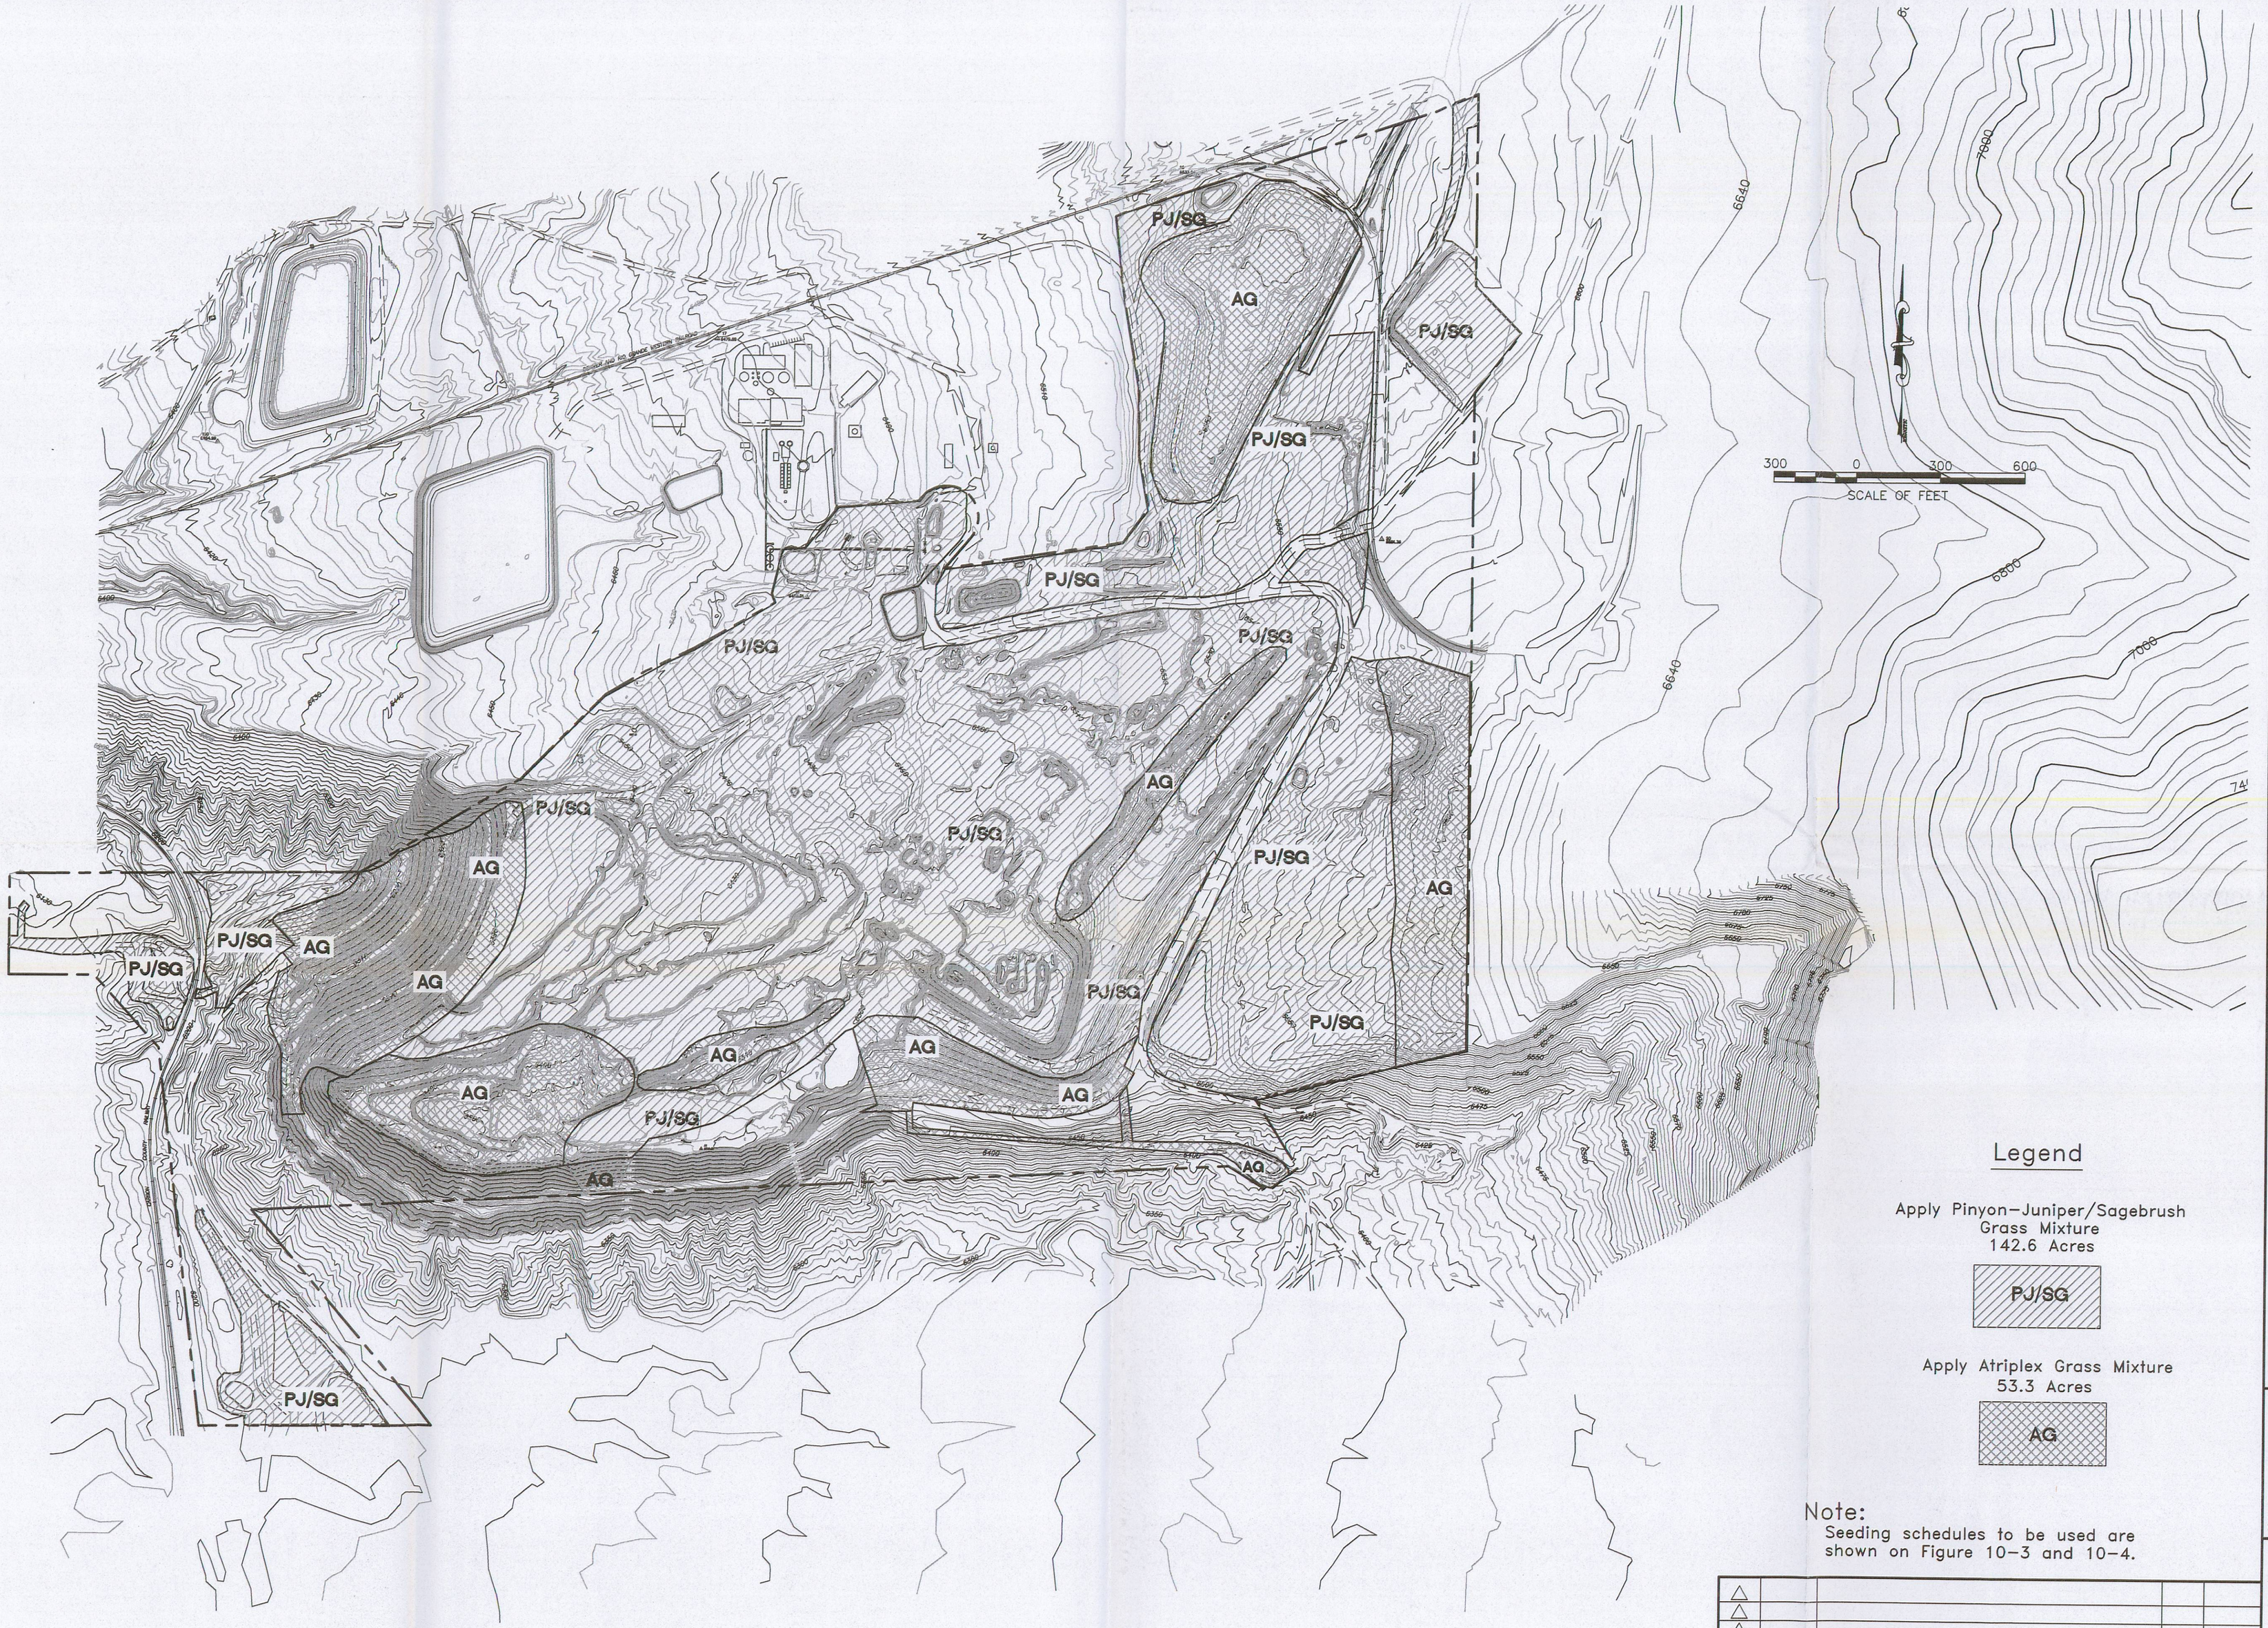

Legend

Apply Pinyon–Juniper/Sagebrush Grass Mixture
142.6 Acres

PJ/SG

Apply Atriplex Grass Mixture
53.3 Acres

AG

Note:
Seeding schedules to be used are shown on Figure 10–3 and 10–4.

REV	DATE	DESCRIPTION	BY	APP'D
5	11/10	BOUNDARY AND TOPO UPDATES	AH	
4	9/02	2002 PERMIT RENEWAL	AH	
3	9/97	PERMIT RENEWAL–UPDATES	AH	
2				
1				

LICENSED PROFESSIONAL ENGINEER
No. 187727
S. SCOTT CARLSON
STATE OF UTAH

7–12–94

SCALE 1" = 300'

PROJECT NO. –

Sunnyside Cogeneration Associates
PERMIT TERM RECLAMATION PLAN
SEEDING PLAN

TWIN PEAKS
Engineering & Land Surveying
2264 NORTH 1450 EAST LEHI, UTAH 84043
(801) 450–3511, (801) 439–0700 FAX

RECEIVED
MAY 02 2011
DIV. OF OIL, GAS & MINING

File in:
☐ Confidential
☐ Shelf
☒ Expandable
Date Entered 5/2/2011 C0070035

DESIGNED AH
DRAWN AH
CHECKED SSC

SHEET 8–5

PLOTTED DATE: Monday, 07 February 2011 - 6:44pm