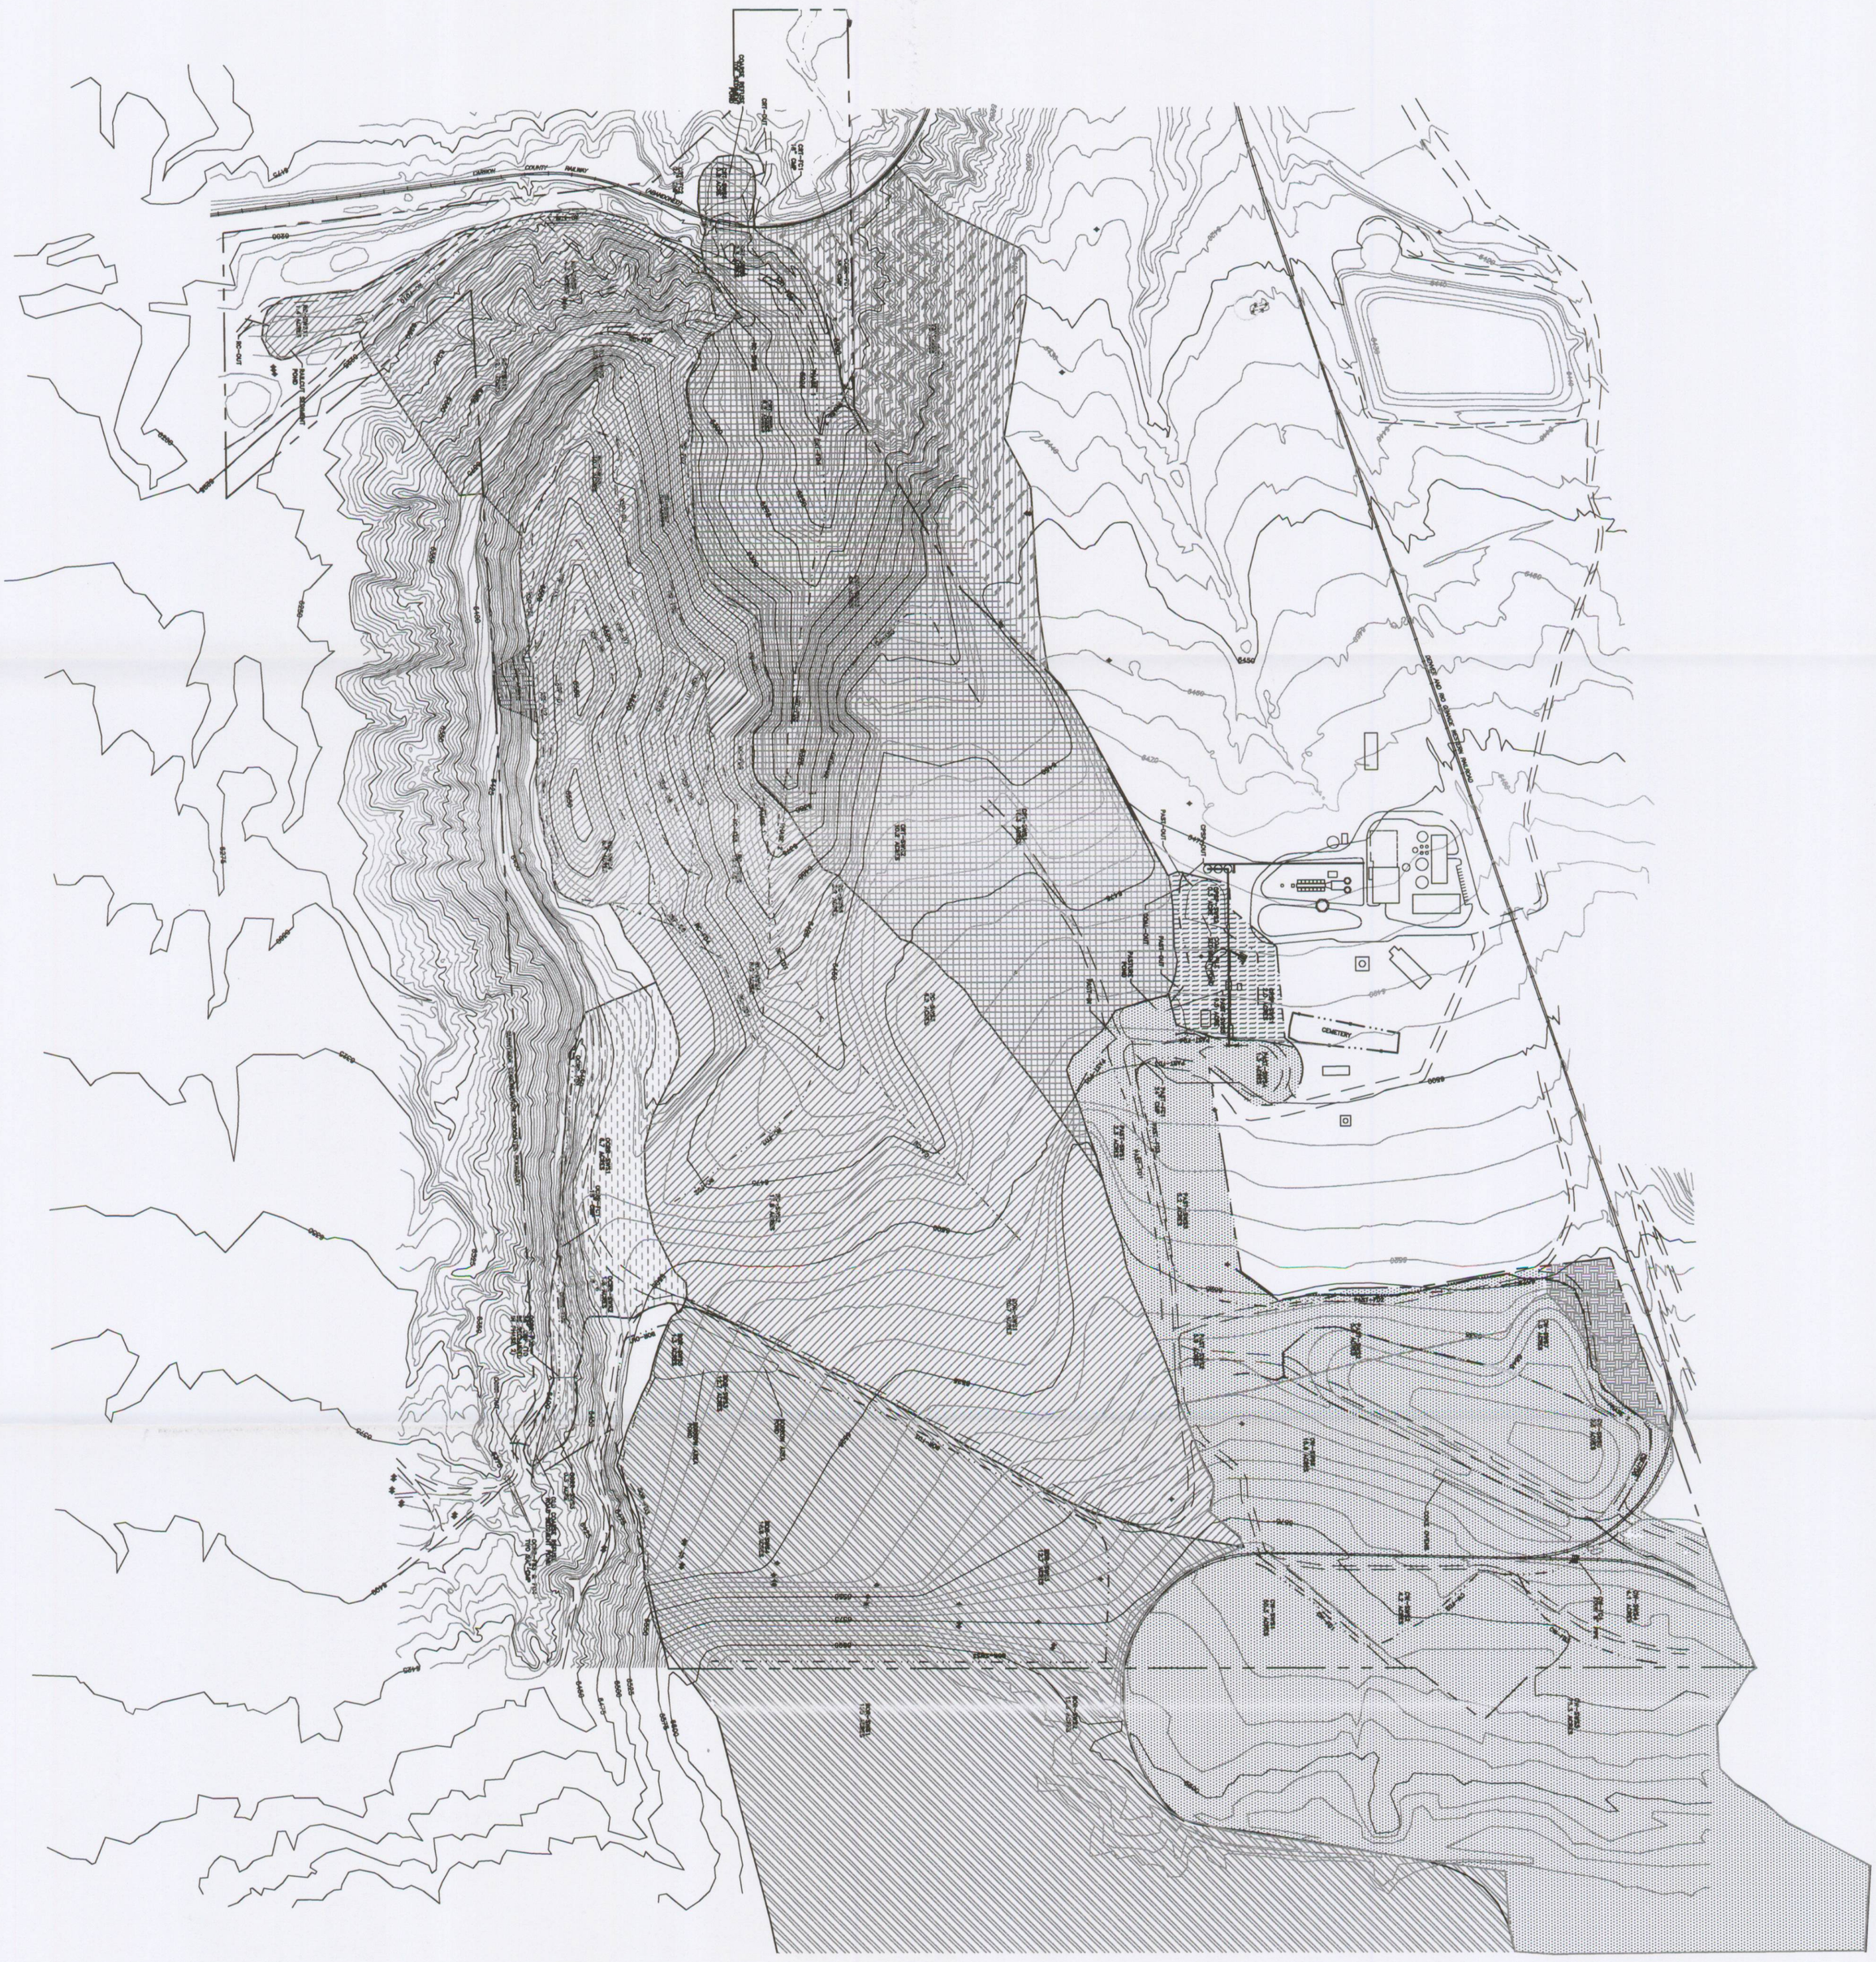

LEGEND

- PERMIT BOUNDARY
- DIVERSIONS
- DRAINAGE BOUNDARY
- EXCESS SPOIL DISPOSAL AREA
- POWER POLES
- ROADS
- BTCA AREA
- BORROW AREA POND DRAINAGE
- OLD COARSE REFUSE ROAD SEDIMENT POND DRAINAGE
- RAIL CUT SEDIMENT POND DRAINAGE
- COARSE REFUSE TOE SEDIMENT POND DRAINAGE
- CARBON COUNTY RAILROAD DRAINAGE
- COAL PILE SEDIMENT POND DRAINAGE
- PASTURE SEDIMENT POND DRAINAGE

SCALE OF FEET
300 0 300 600

5	11/10	BOUNDARY UPDATE	AH
4	5/07	UPDATED PASTURE POND	AH
3	9/02	2005 CLEAR WATER POND RECLASSIFICATION	AH
2	9/02	2002 PERMIT RENEWAL	AH
1	8/95	ADDED RECLAMATION AREA	ND

RECEIVED
JUL 27 2011
DIV. OF OIL, GAS & MINING

File in:
☐ Confidential
☐ Shelf
☒ Expandable
Date Folder 7/27/11 c0070035
Incoming

SHEET 10-5

DESIGNED AH
DRAWN AH
CHECKED SSC

TWIN PEAKS
Engineering & Land Surveying
2264 NORTH 1450 EAST LEHI, UTAH 84043
(801) 450-3511, (801) 439-0700 FAX

Sunnyside Cogeneration Associates
FINAL RECLAMATION
DRAINAGE AND DIVERSION PLAN

DATE 01-10-95
SCALE
PROJECT NO.

REGISTERED PROFESSIONAL ENGINEER
STATE OF UTAH
7642
SCOTT D. HARRISON