PLOTTED DATE: Friday, 04 February 2011 - 9:42am

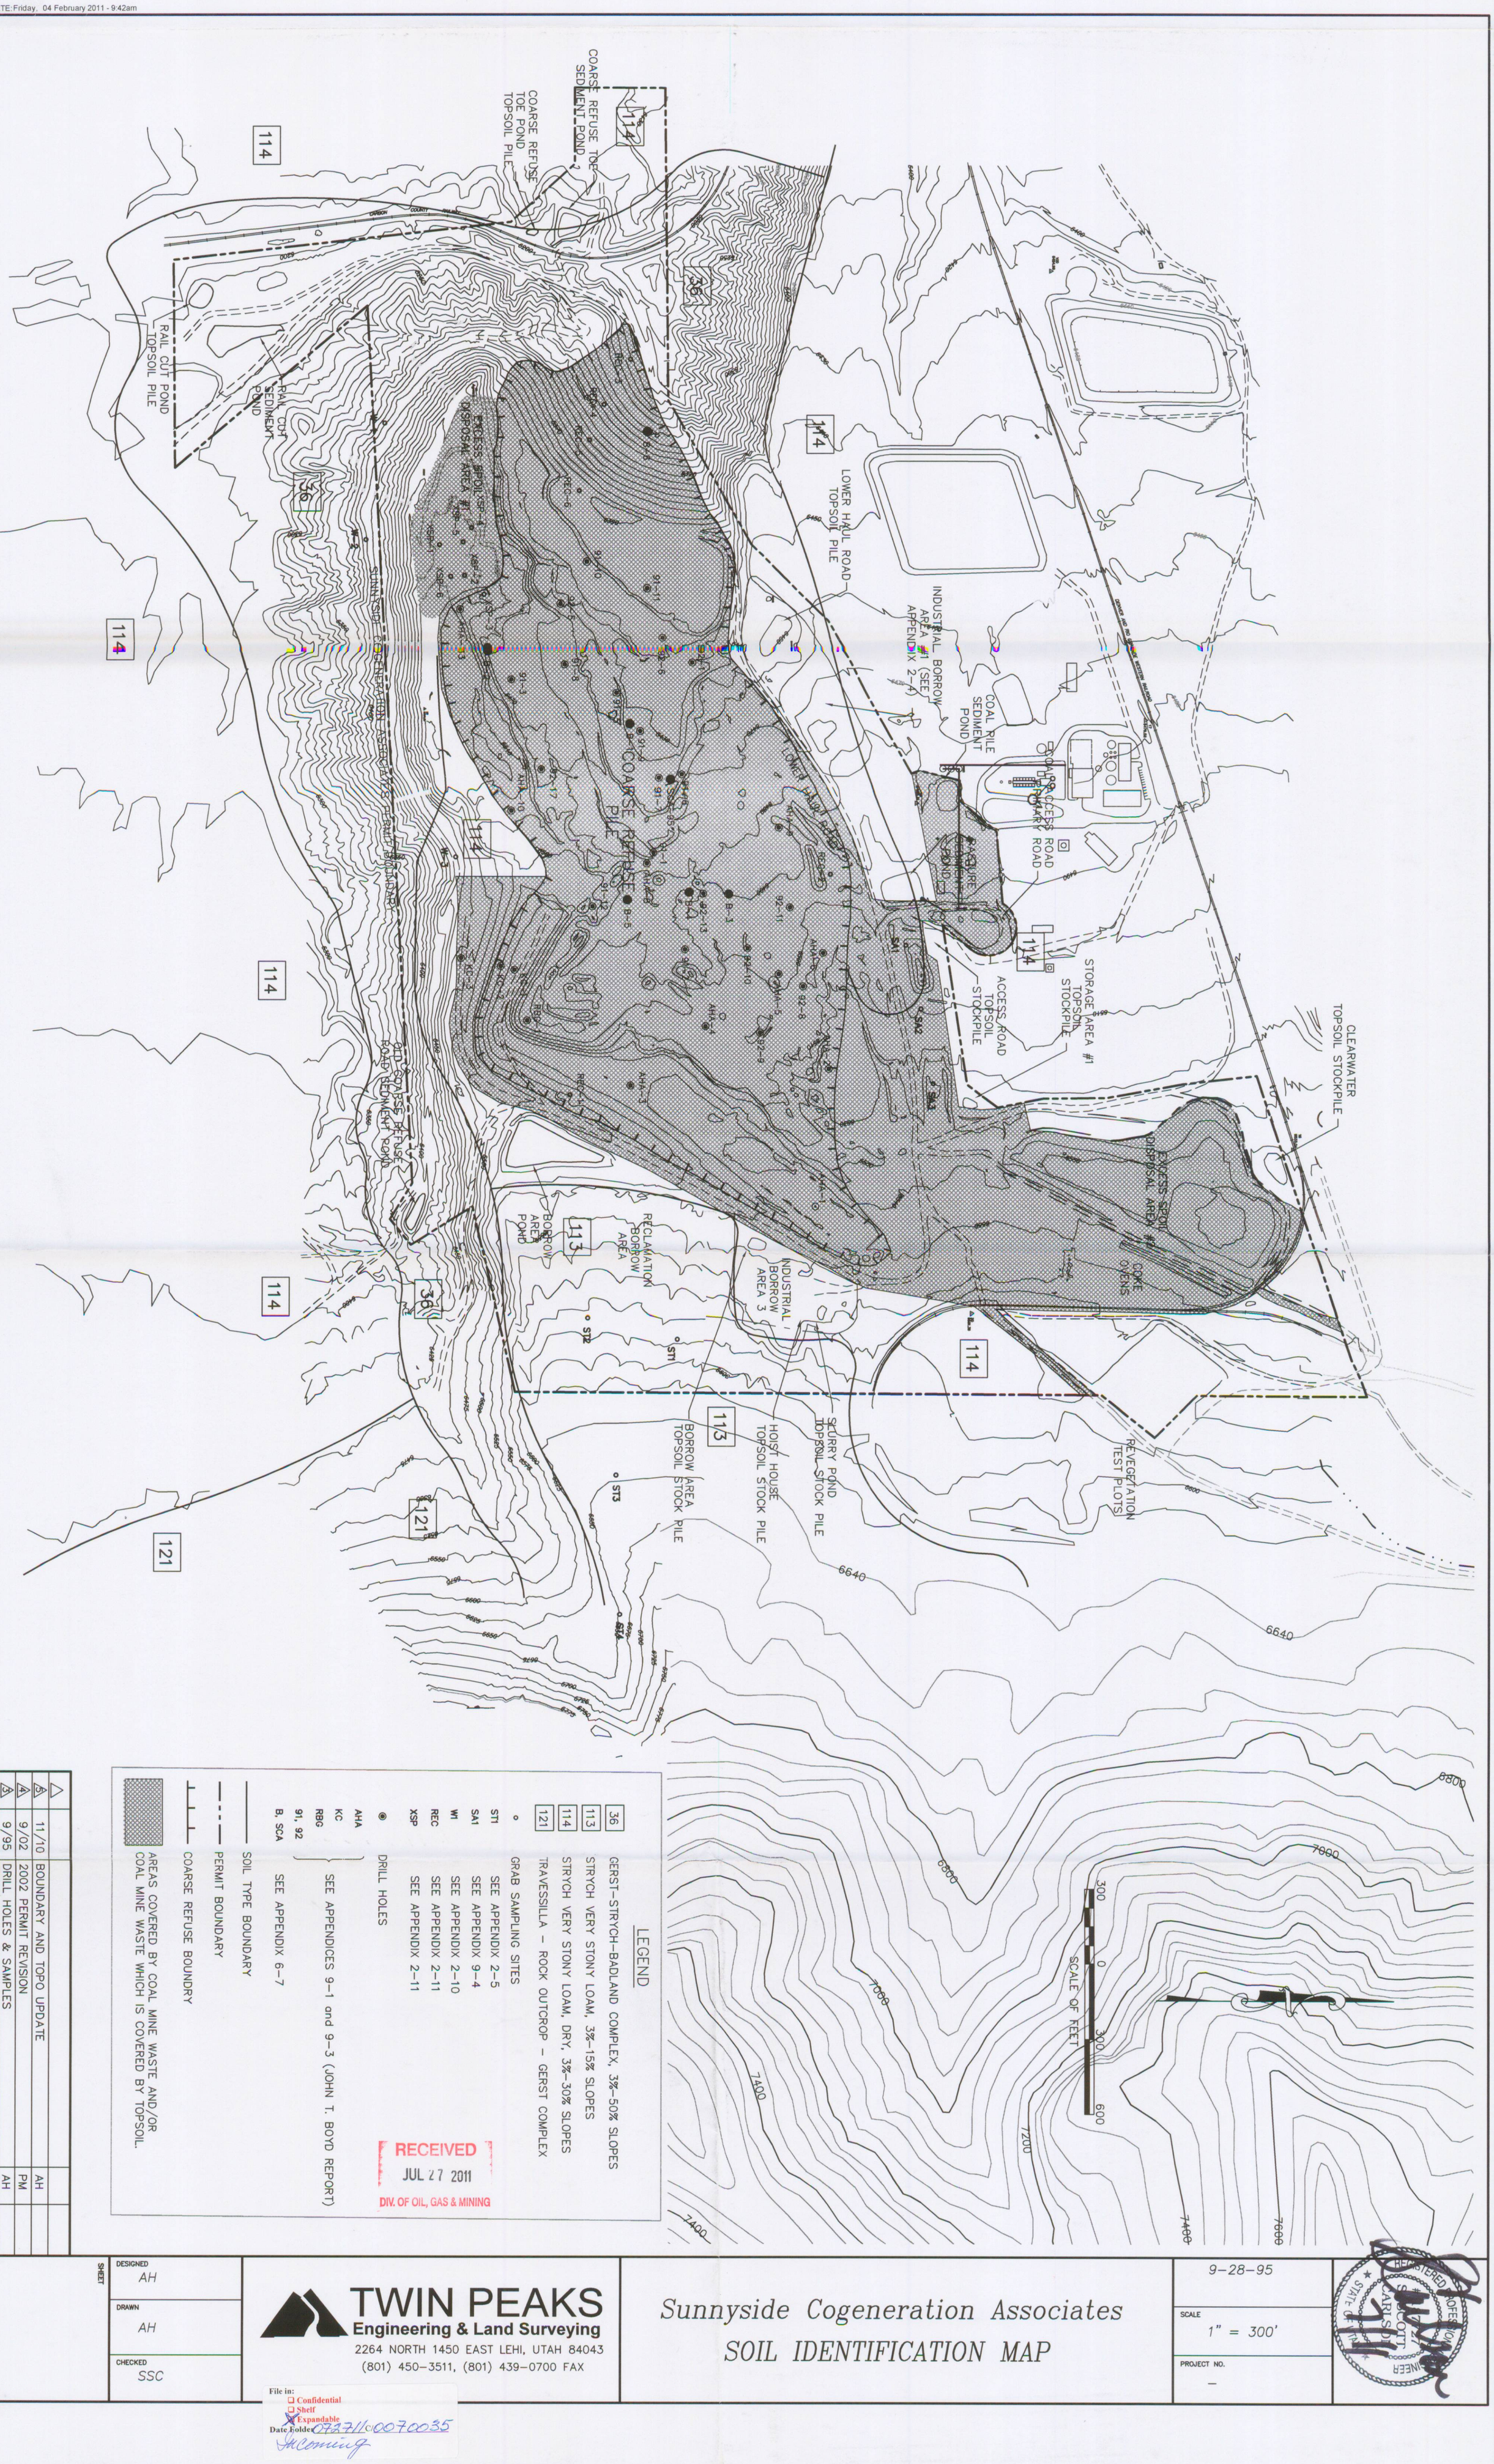

LEGEND

- 36 GERST-STRYCH-BADLAND COMPLEX, 3%-50% SLOPES
- 113 STRYCH VERY STONY LOAM, 3%-15% SLOPES
- 114 STRYCH VERY STONY LOAM, DRY, 3%-30% SLOPES
- 121 TRAVESSILLA - ROCK OUTCROP - GERST COMPLEX

GRAB SAMPLING SITES
- ST1 SEE APPENDIX 2-5
- SA1 SEE APPENDIX 9-4
- WI SEE APPENDIX 2-10
- REC SEE APPENDIX 2-11
- XSP SEE APPENDIX 2-11

DRILL HOLES
- AHA, KC, RBG, 91, 92: SEE APPENDICES 9-1 and 9-3 (JOHN T. BOYD REPORT)
- B, SCA: SEE APPENDIX 6-7

SOIL TYPE BOUNDARY

PERMIT BOUNDARY

COARSE REFUSE BOUNDRY

AREAS COVERED BY COAL MINE WASTE AND/OR COAL MINE WASTE WHICH IS COVERED BY TOPSOIL.

RECEIVED
JUL 27 2011
DIV. OF OIL, GAS & MINING

REV	DATE	DESCRIPTION	BY	APP'D
5	11/10	BOUNDARY AND TOPO UPDATE	AH	
4	9/02	2002 PERMIT REVISION	PM	
3	9/95	DRILL HOLES & SAMPLES	AH	
2	9/94	SOIL IDENTIFICATION	AH	
1		REDLINE CHANGES	SGM	

SHEET 2-1

DESIGNED AH
DRAWN AH
CHECKED SSC

TWIN PEAKS
Engineering & Land Surveying
2264 NORTH 1450 EAST LEHI, UTAH 84043
(801) 450-3511, (801) 439-0700 FAX

File in:
☐ Confidential
☐ Shelf
☒ Expandable
Date Folder 07271c0070035
Incoming

Sunnyside Cogeneration Associates
SOIL IDENTIFICATION MAP

9-28-95
SCALE 1" = 300'
PROJECT NO. –

REGISTERED PROFESSIONAL ENGINEER
STATE OF UTAH
ALLEN SCOTT HARRISON