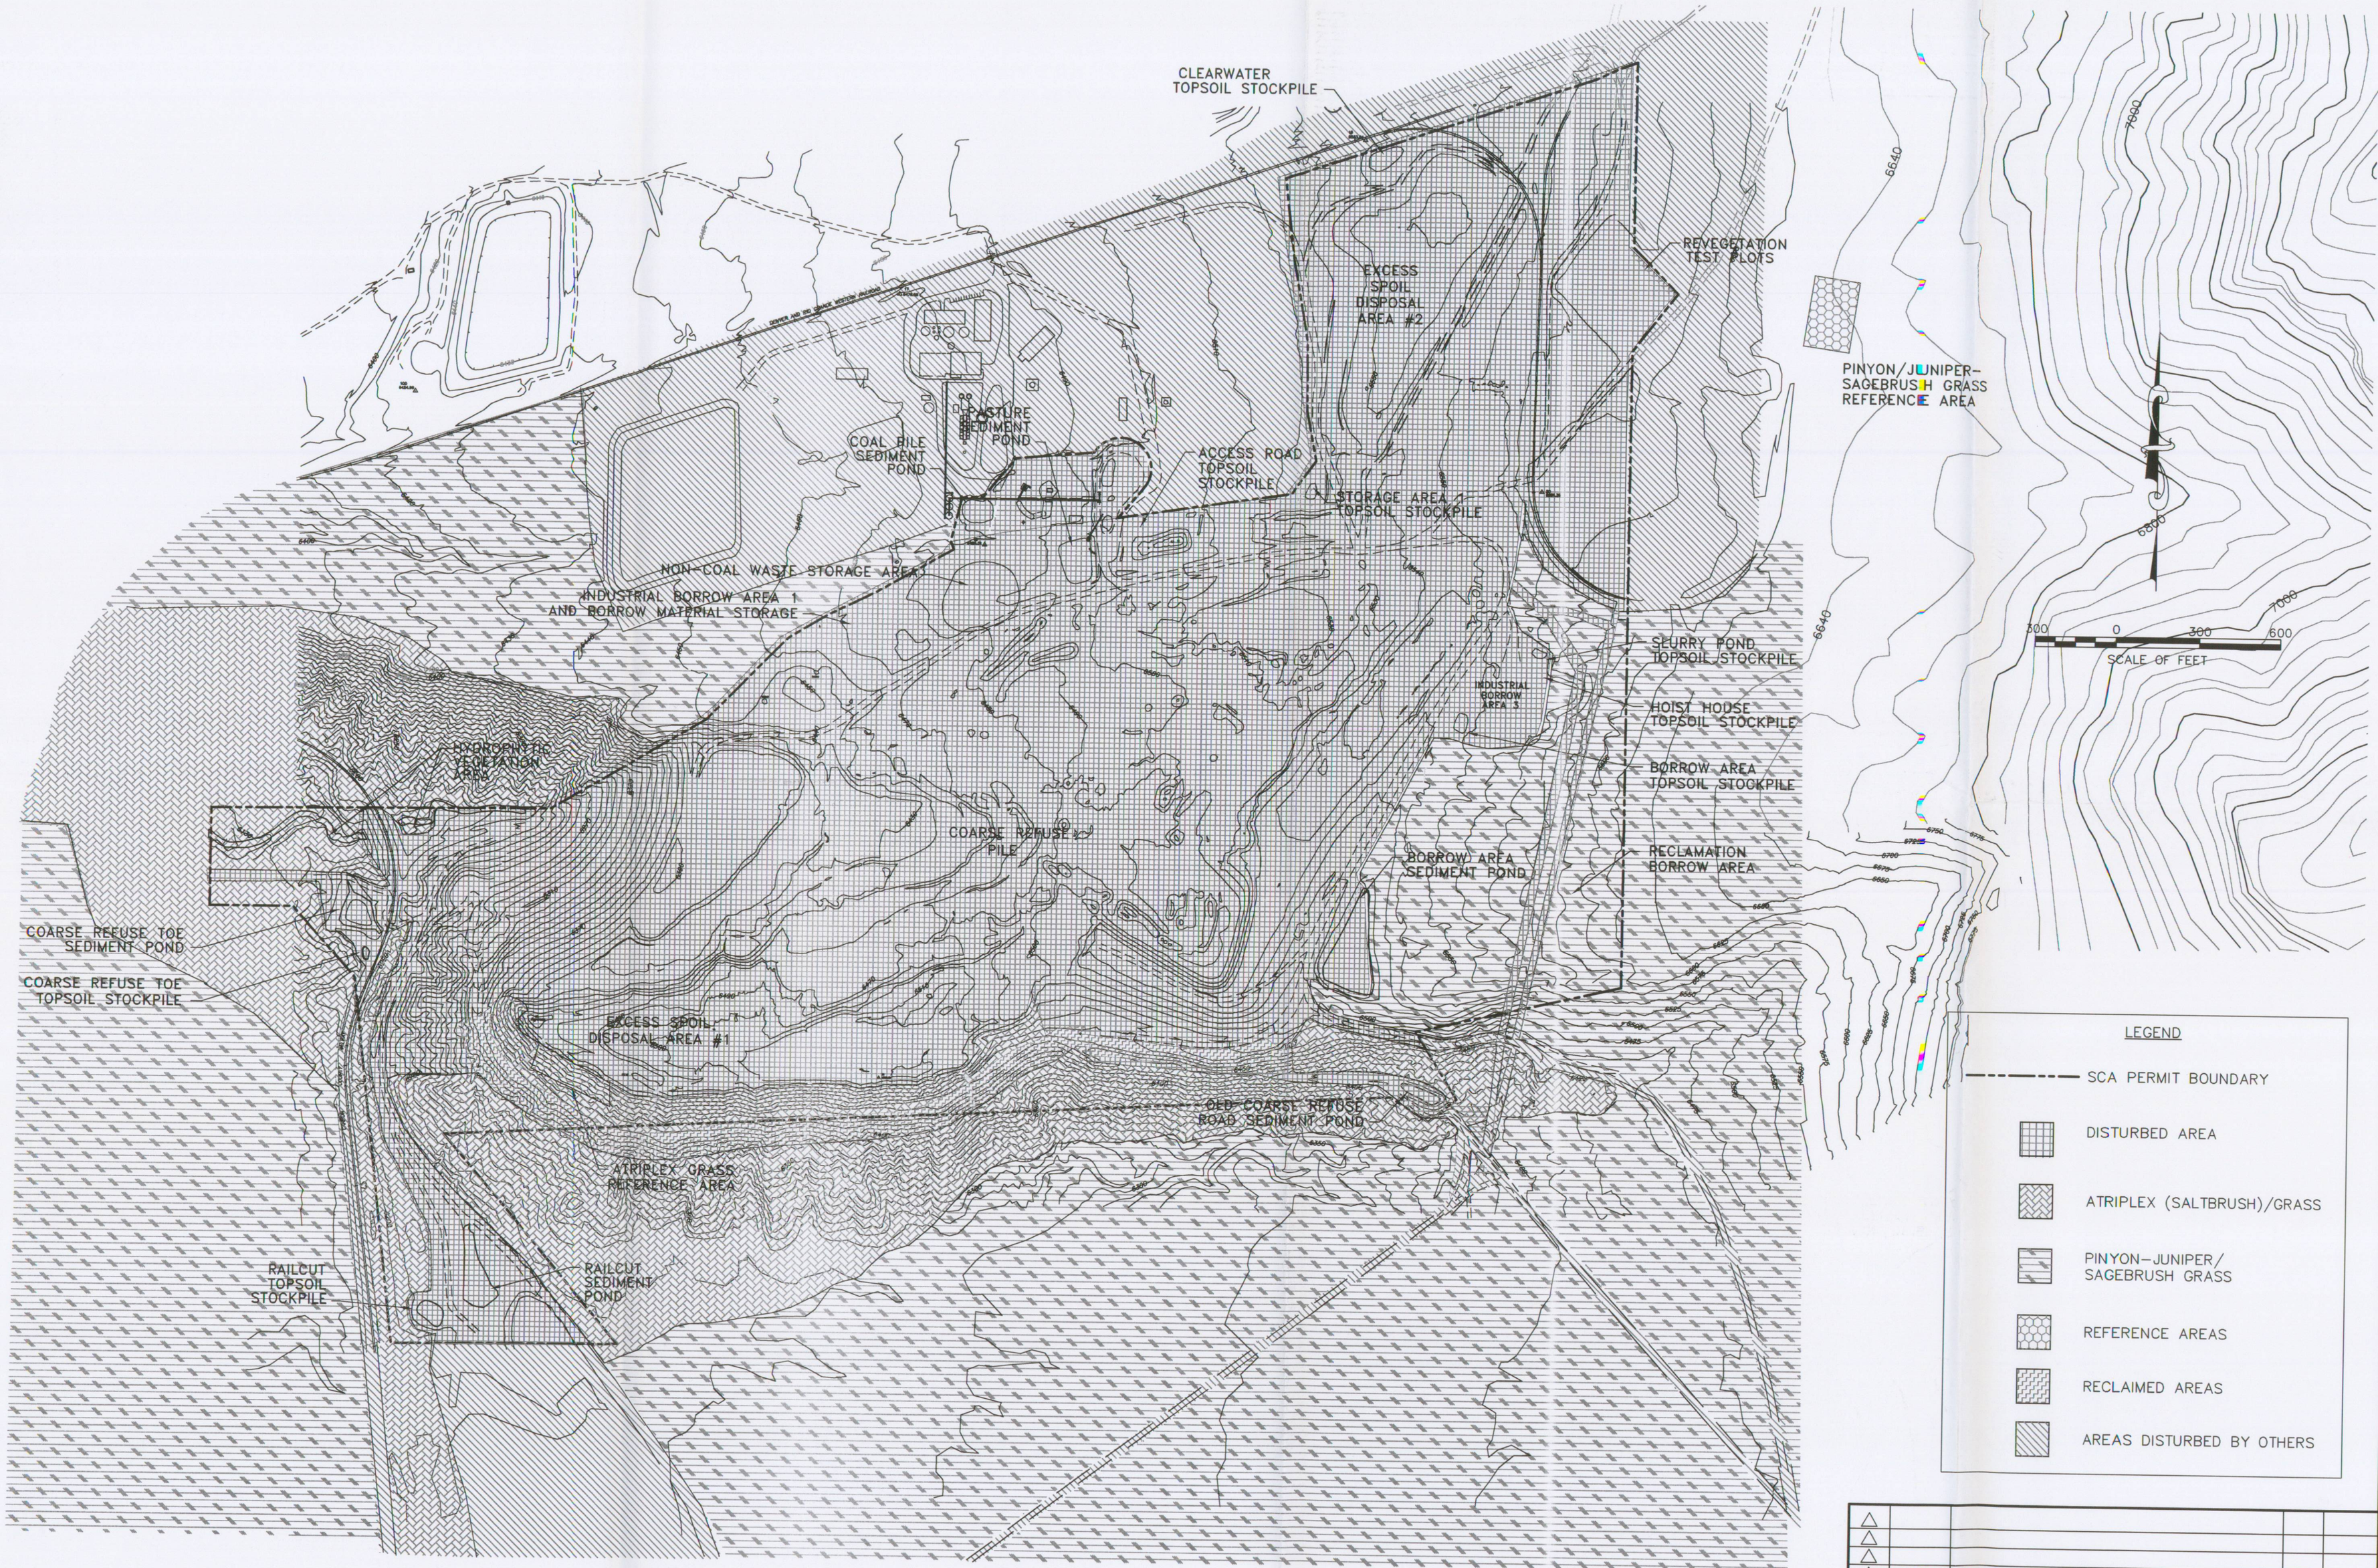

REV	DATE	DESCRIPTION	BY	APP'D
3				
2				
1				
3	11/10	BOUNDARY AND TOPO UPDATE	AH	
2	9/02	2002 PERMIT REVISION	PAM	
1	9/94	EXTENDED VEGETATION HATCH	AJZ	

09-28-94

SCALE 1" = 300'

PROJECT NO. –

Sunnyside Cogeneration Associates
VEGETATION RESOURCE MAP

TWIN PEAKS
Engineering & Land Surveying
2264 NORTH 1450 EAST LEHI, UTAH 84043
(801) 450-3511, (801) 439-0700 FAX

File in: ☐ Confidential ☐ Shelved ☒ Top secret
Date Folder: 07/27/2011

DESIGNED AH
DRAWN AH
CHECKED SSC

SHEET 3-3

RECEIVED
JUL 27 2011
DIV. OF OIL, GAS & MINING

PLOTTED DATE: Friday, 04 February 2011 - 9:58am