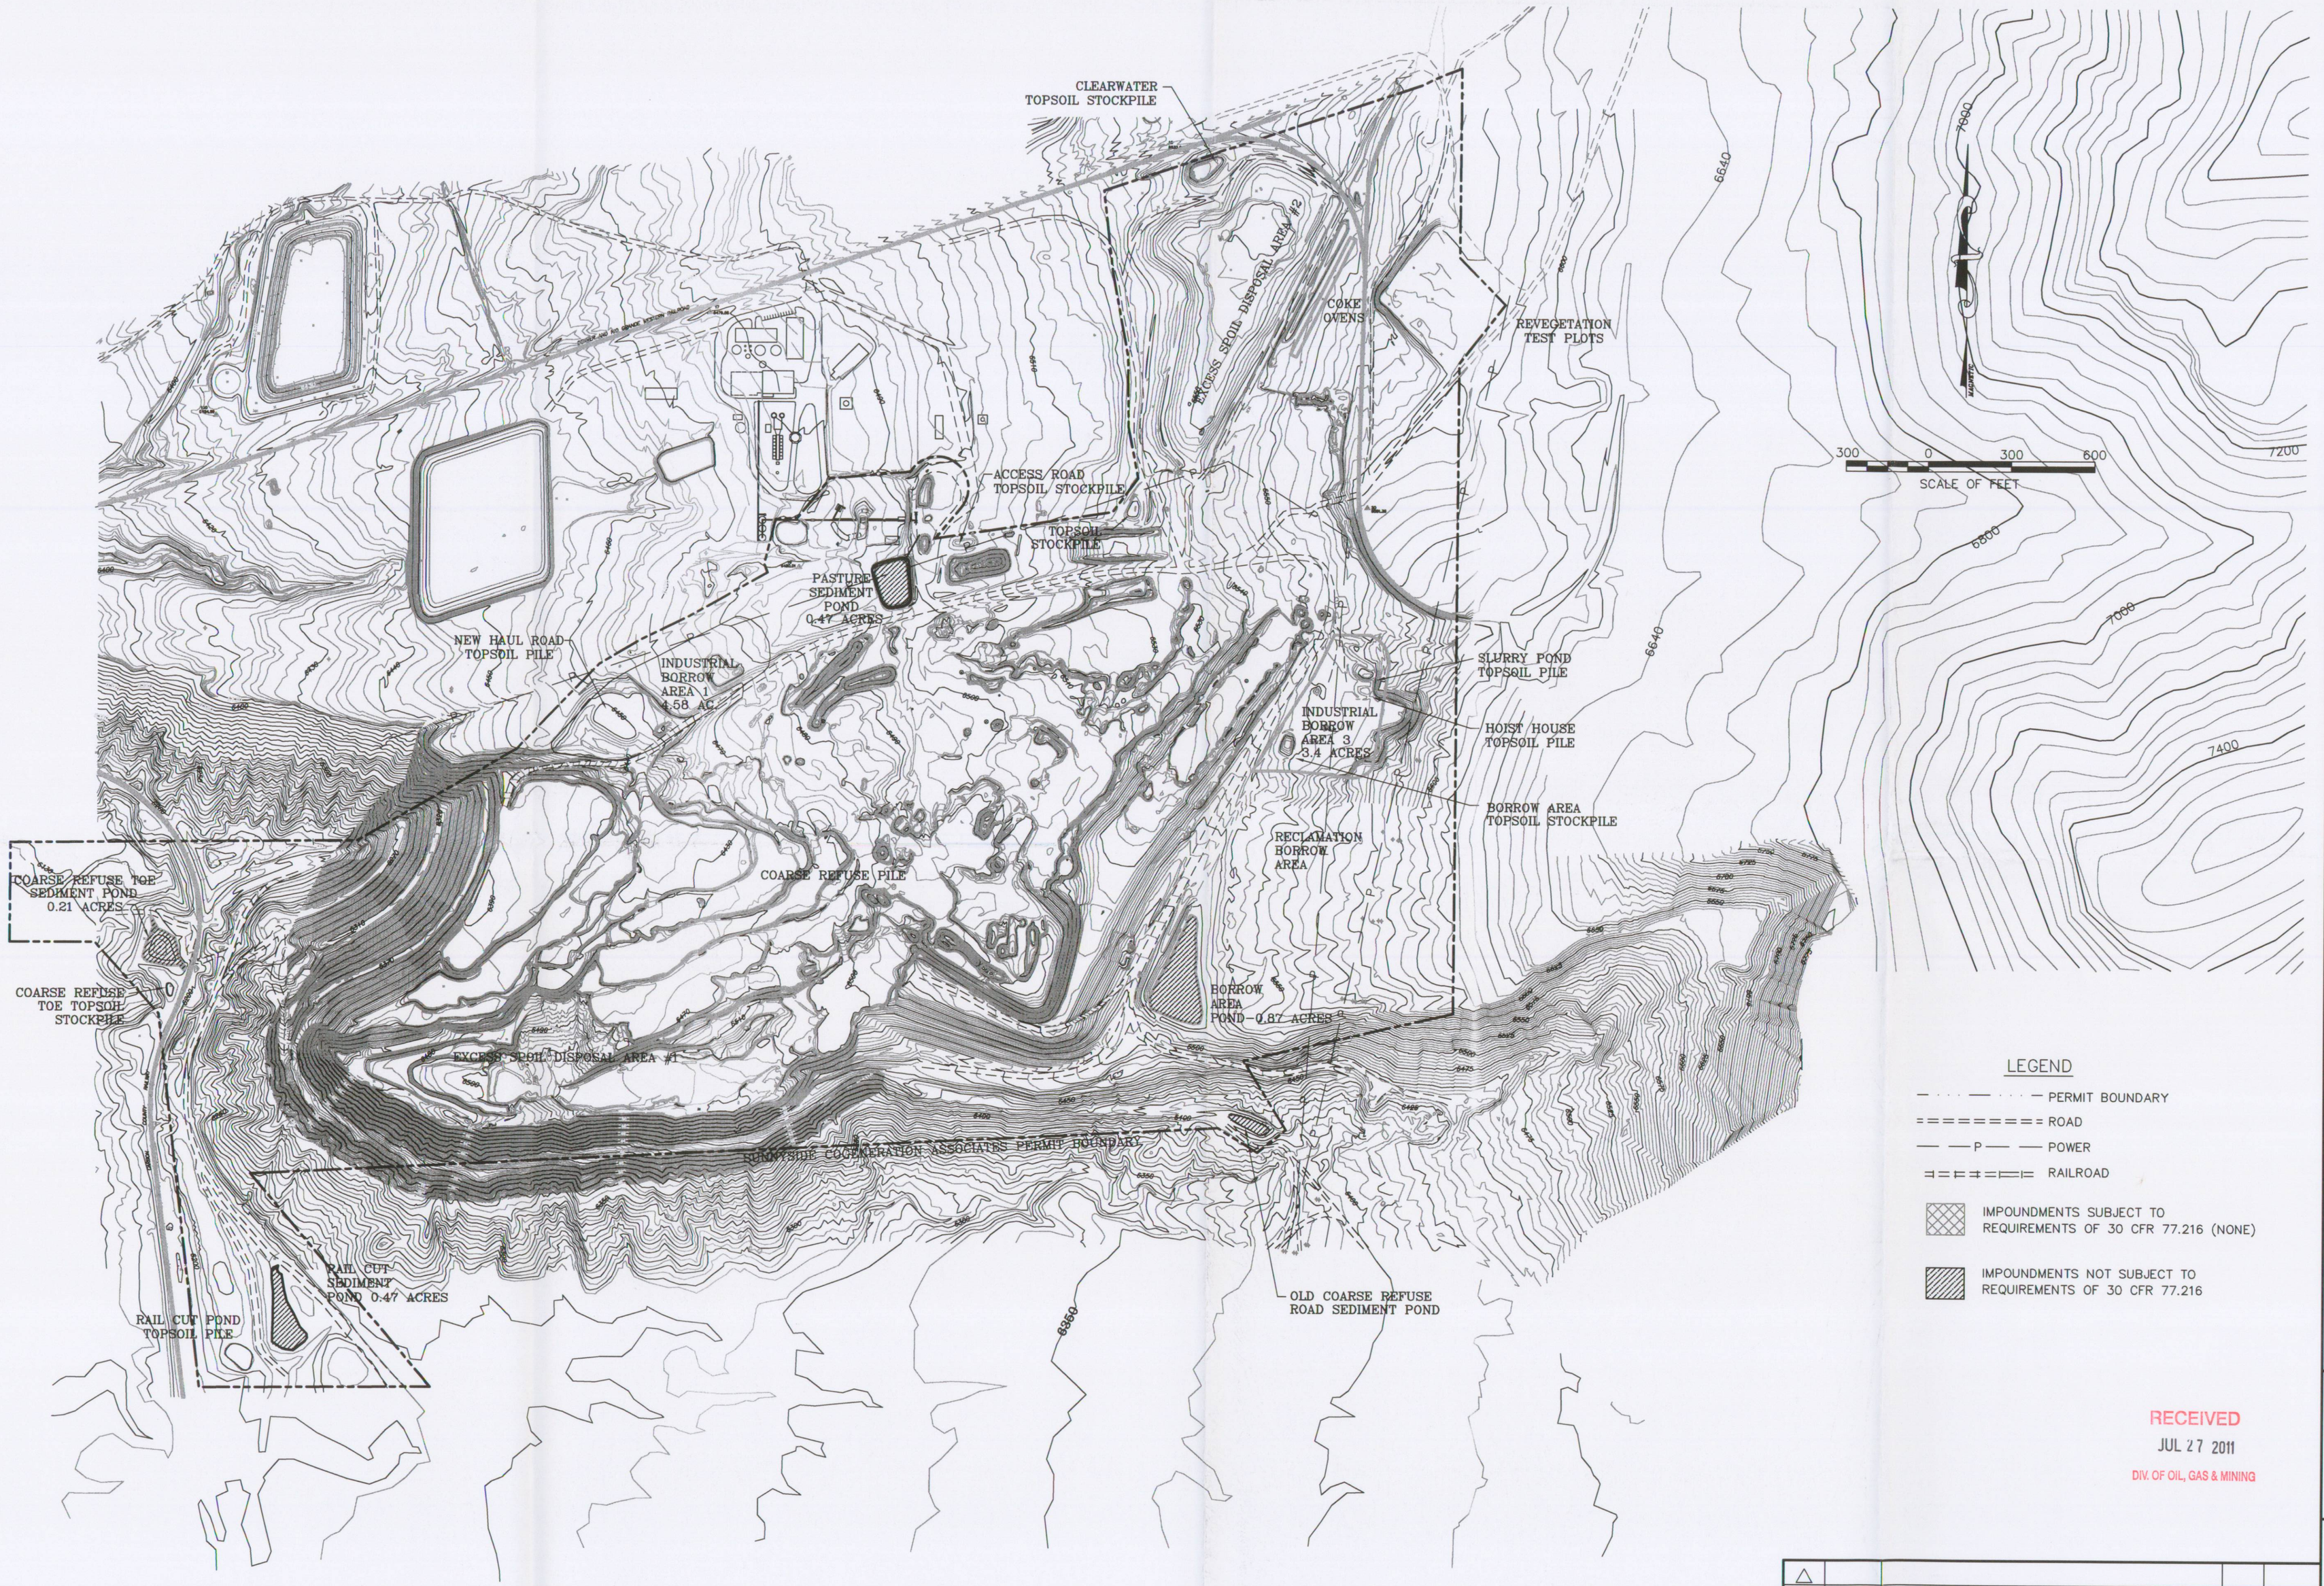

LEGEND

- PERMIT BOUNDARY
- ROAD
- POWER
- RAILROAD
- IMPOUNDMENTS SUBJECT TO REQUIREMENTS OF 30 CFR 77.216 (NONE)
- IMPOUNDMENTS NOT SUBJECT TO REQUIREMENTS OF 30 CFR 77.216

RECEIVED
JUL 27 2011
DIV. OF OIL, GAS & MINING

REV	DATE	DESCRIPTION	BY	APP'D
5	11/10	BOUNDARY AND TOPO UPDATES	AH	
4	9/02	2002 PERMIT RENEWAL	PAM	
3	11/93	PLATE # CH. FROM 5-7	AH	
2	9/93	NEW TOPO	AH	
1	6/93	SLOPE STABILITY MAP	CSC	

Sunnyside Cogeneration Associates
SLOPE STABILITY CRITERIA MAP

11-5-93

SCALE 1" = 300'

PROJECT NO. –

TWIN PEAKS
Engineering & Land Surveying
2264 NORTH 1450 EAST LEHI, UTAH 84043
(801) 450-3511, (801) 439-0700 FAX

File in: ☐ Confidential ☐ Shelf ☐ Expandable
Date Received: 07/27/2011

DESIGNED AH | DRAWN AH | CHECKED SSC

SHEET 5-4

PLOTTED DATE: Wednesday, 09 February 2011 - 11:28am