PLOTTED DATE: Monday, 07 February 2011 - 6:59pm

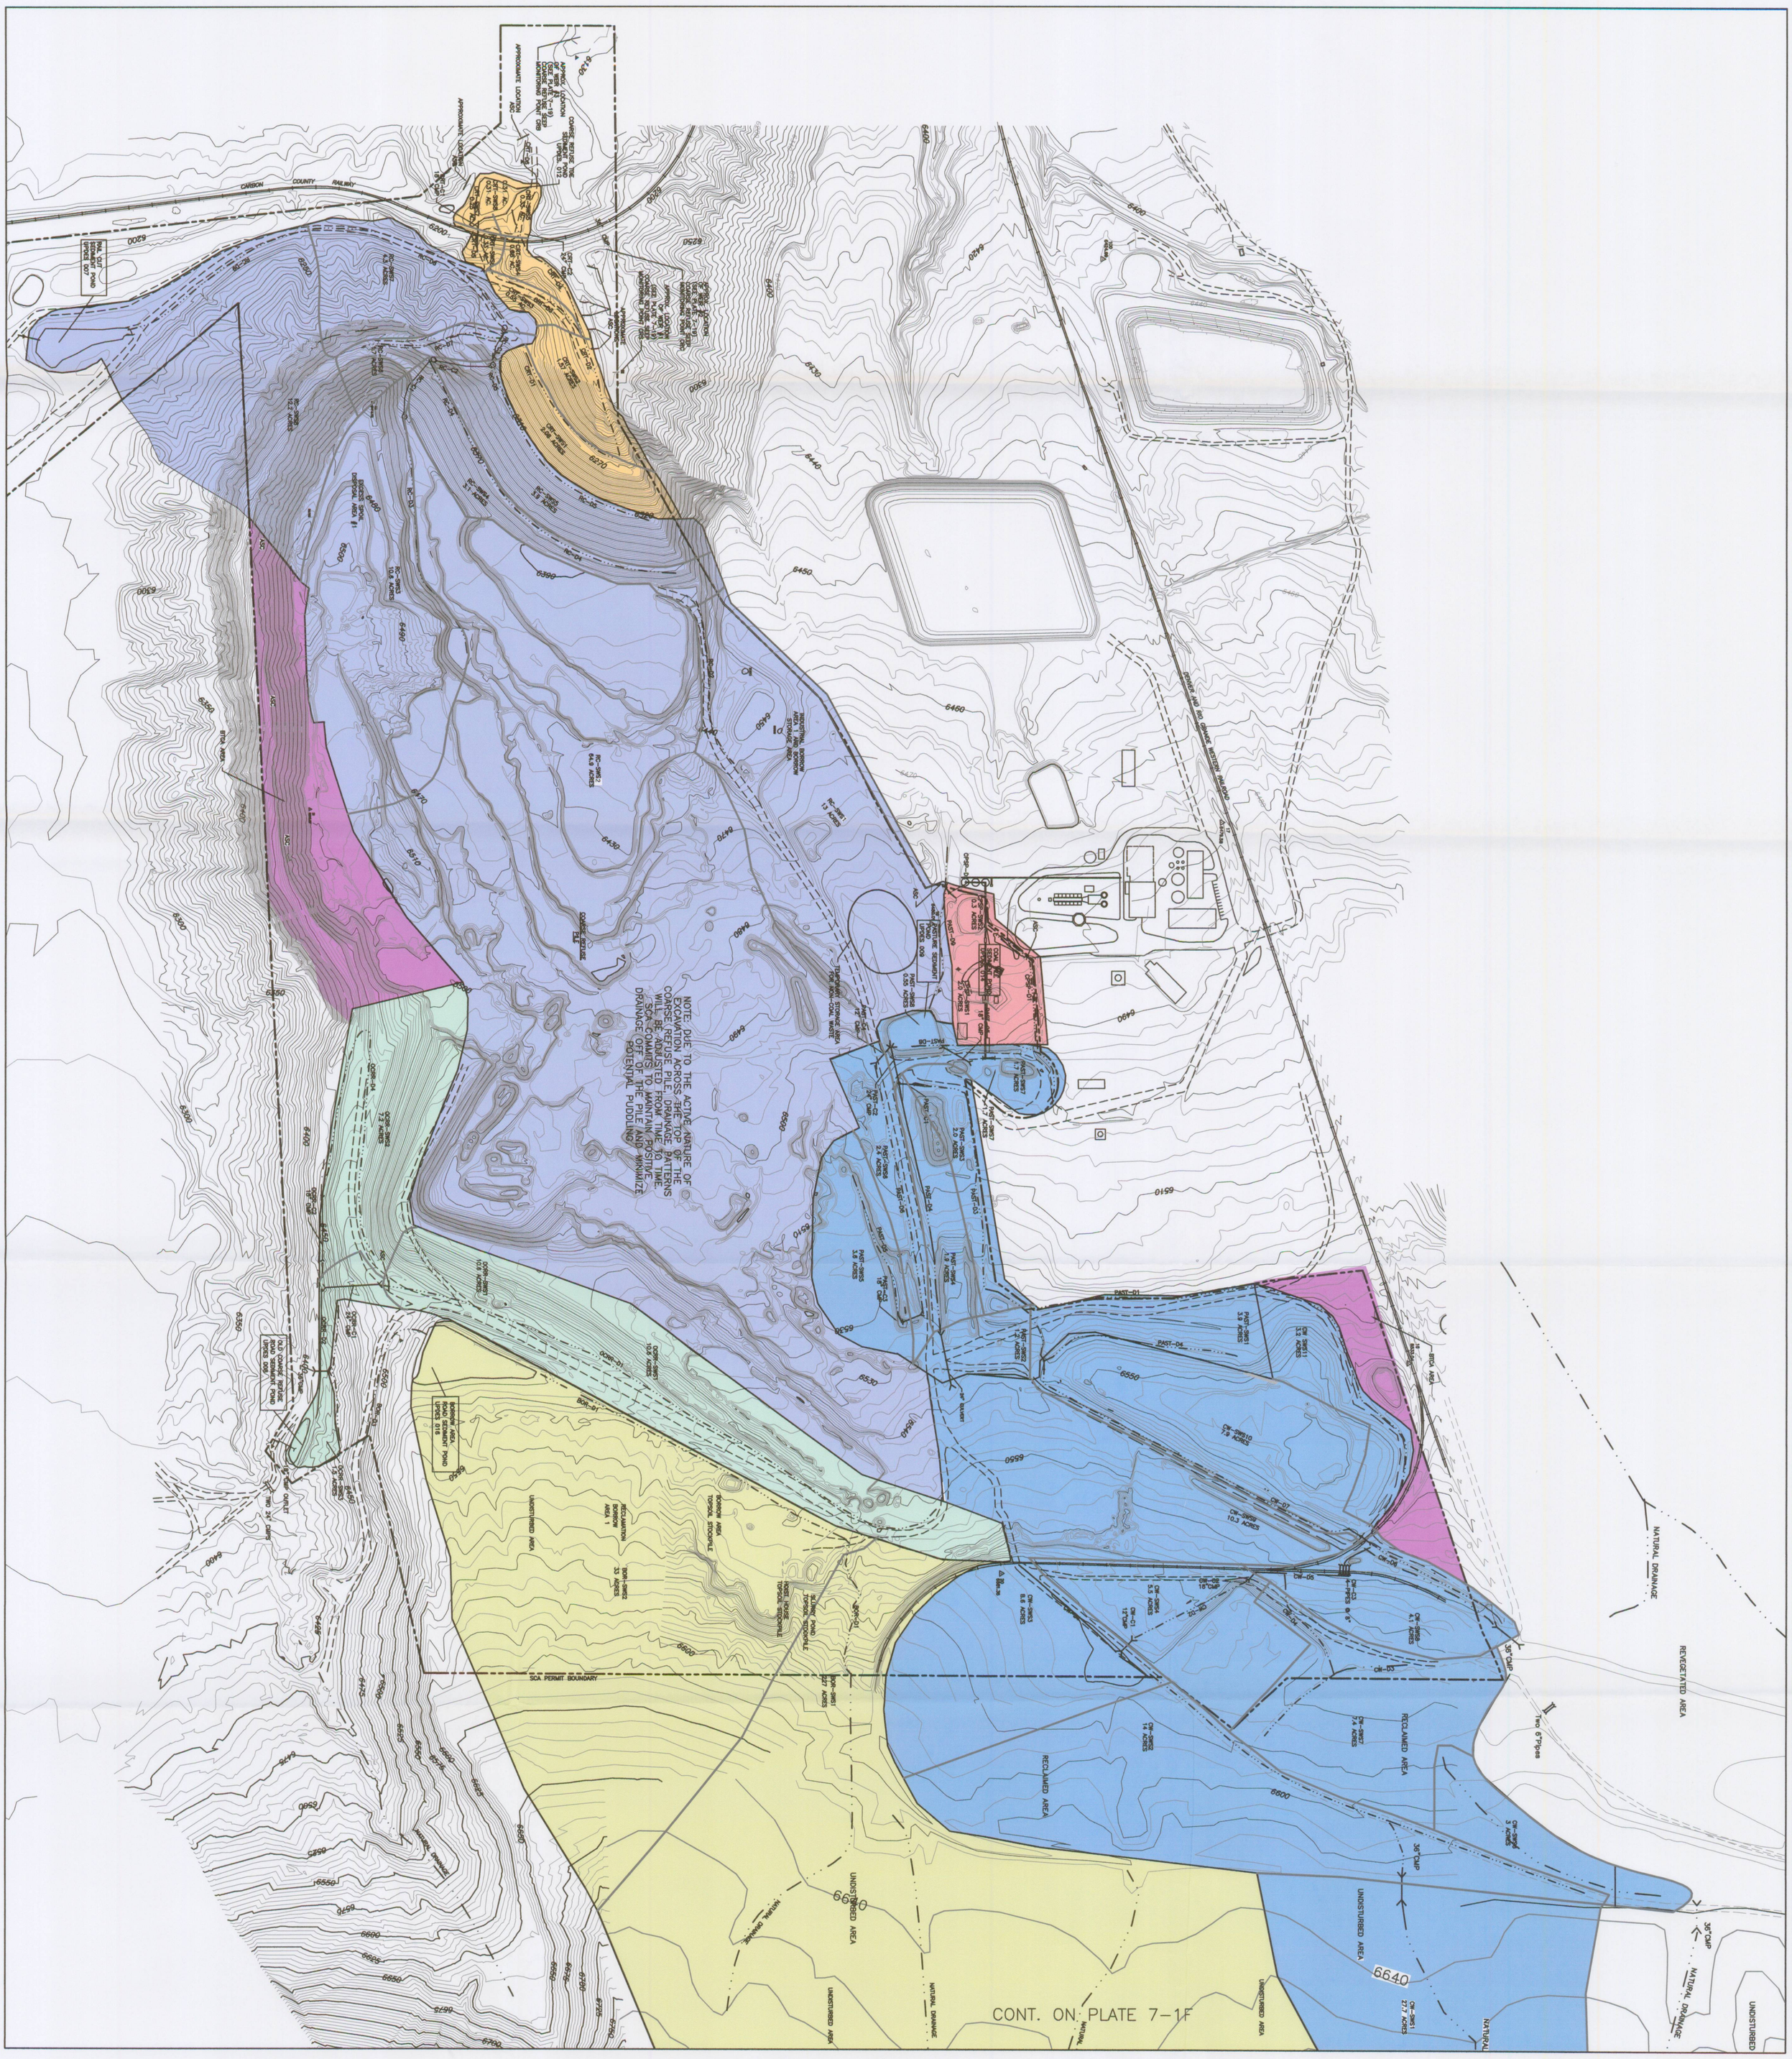

NOTE:
AREAS HATCHED ARE BASED ON DRAINAGE PATTERNS AND MAY INCLUDE BOTH DISTURBED AND UNDISTURBED GROUND.

RECEIVED
JUL 27 2011
DIV. OF OIL, GAS & MINING

File in:
☐ Confidential
☐ Shelf
☒ Expandable
Date Folder 07271100070035

REV	DATE	DESCRIPTION	BY	APP'D
7	11/10	BOUNDARY UPDATE	AH	
6	8/10	UPDATE SITE AND TOPO	AH	
5	5/08	MOVE PASTURE POND CULVERT-C1	SSC	
4	5/07	UPDATE PASTURE POND	AH	
3	3/06	UPDATE DRAINAGE AREAS	AH	
2	9/97	PERMIT RENEWAL-UPDATES	AH	
1	9/94	ADD E SLURRY CELL DRG. HATCH	AJZ	
0	5/94	ADD COAL PILE DRAINAGE AREA	AH	

SHEET 7-1

TWIN PEAKS
Engineering & Land Surveying
2264 NORTH 1450 EAST LEHI, UTAH 84043
(801) 450-3511, (801) 439-0700 FAX

DESIGNED AH
DRAFTED AH
CHECKED SSC

Sunnyside Cogeneration Asso
HYDROLOGIC INDEX MAP

DATE:
PLOT DATE:
SCALE
PROJECT NUMBER -