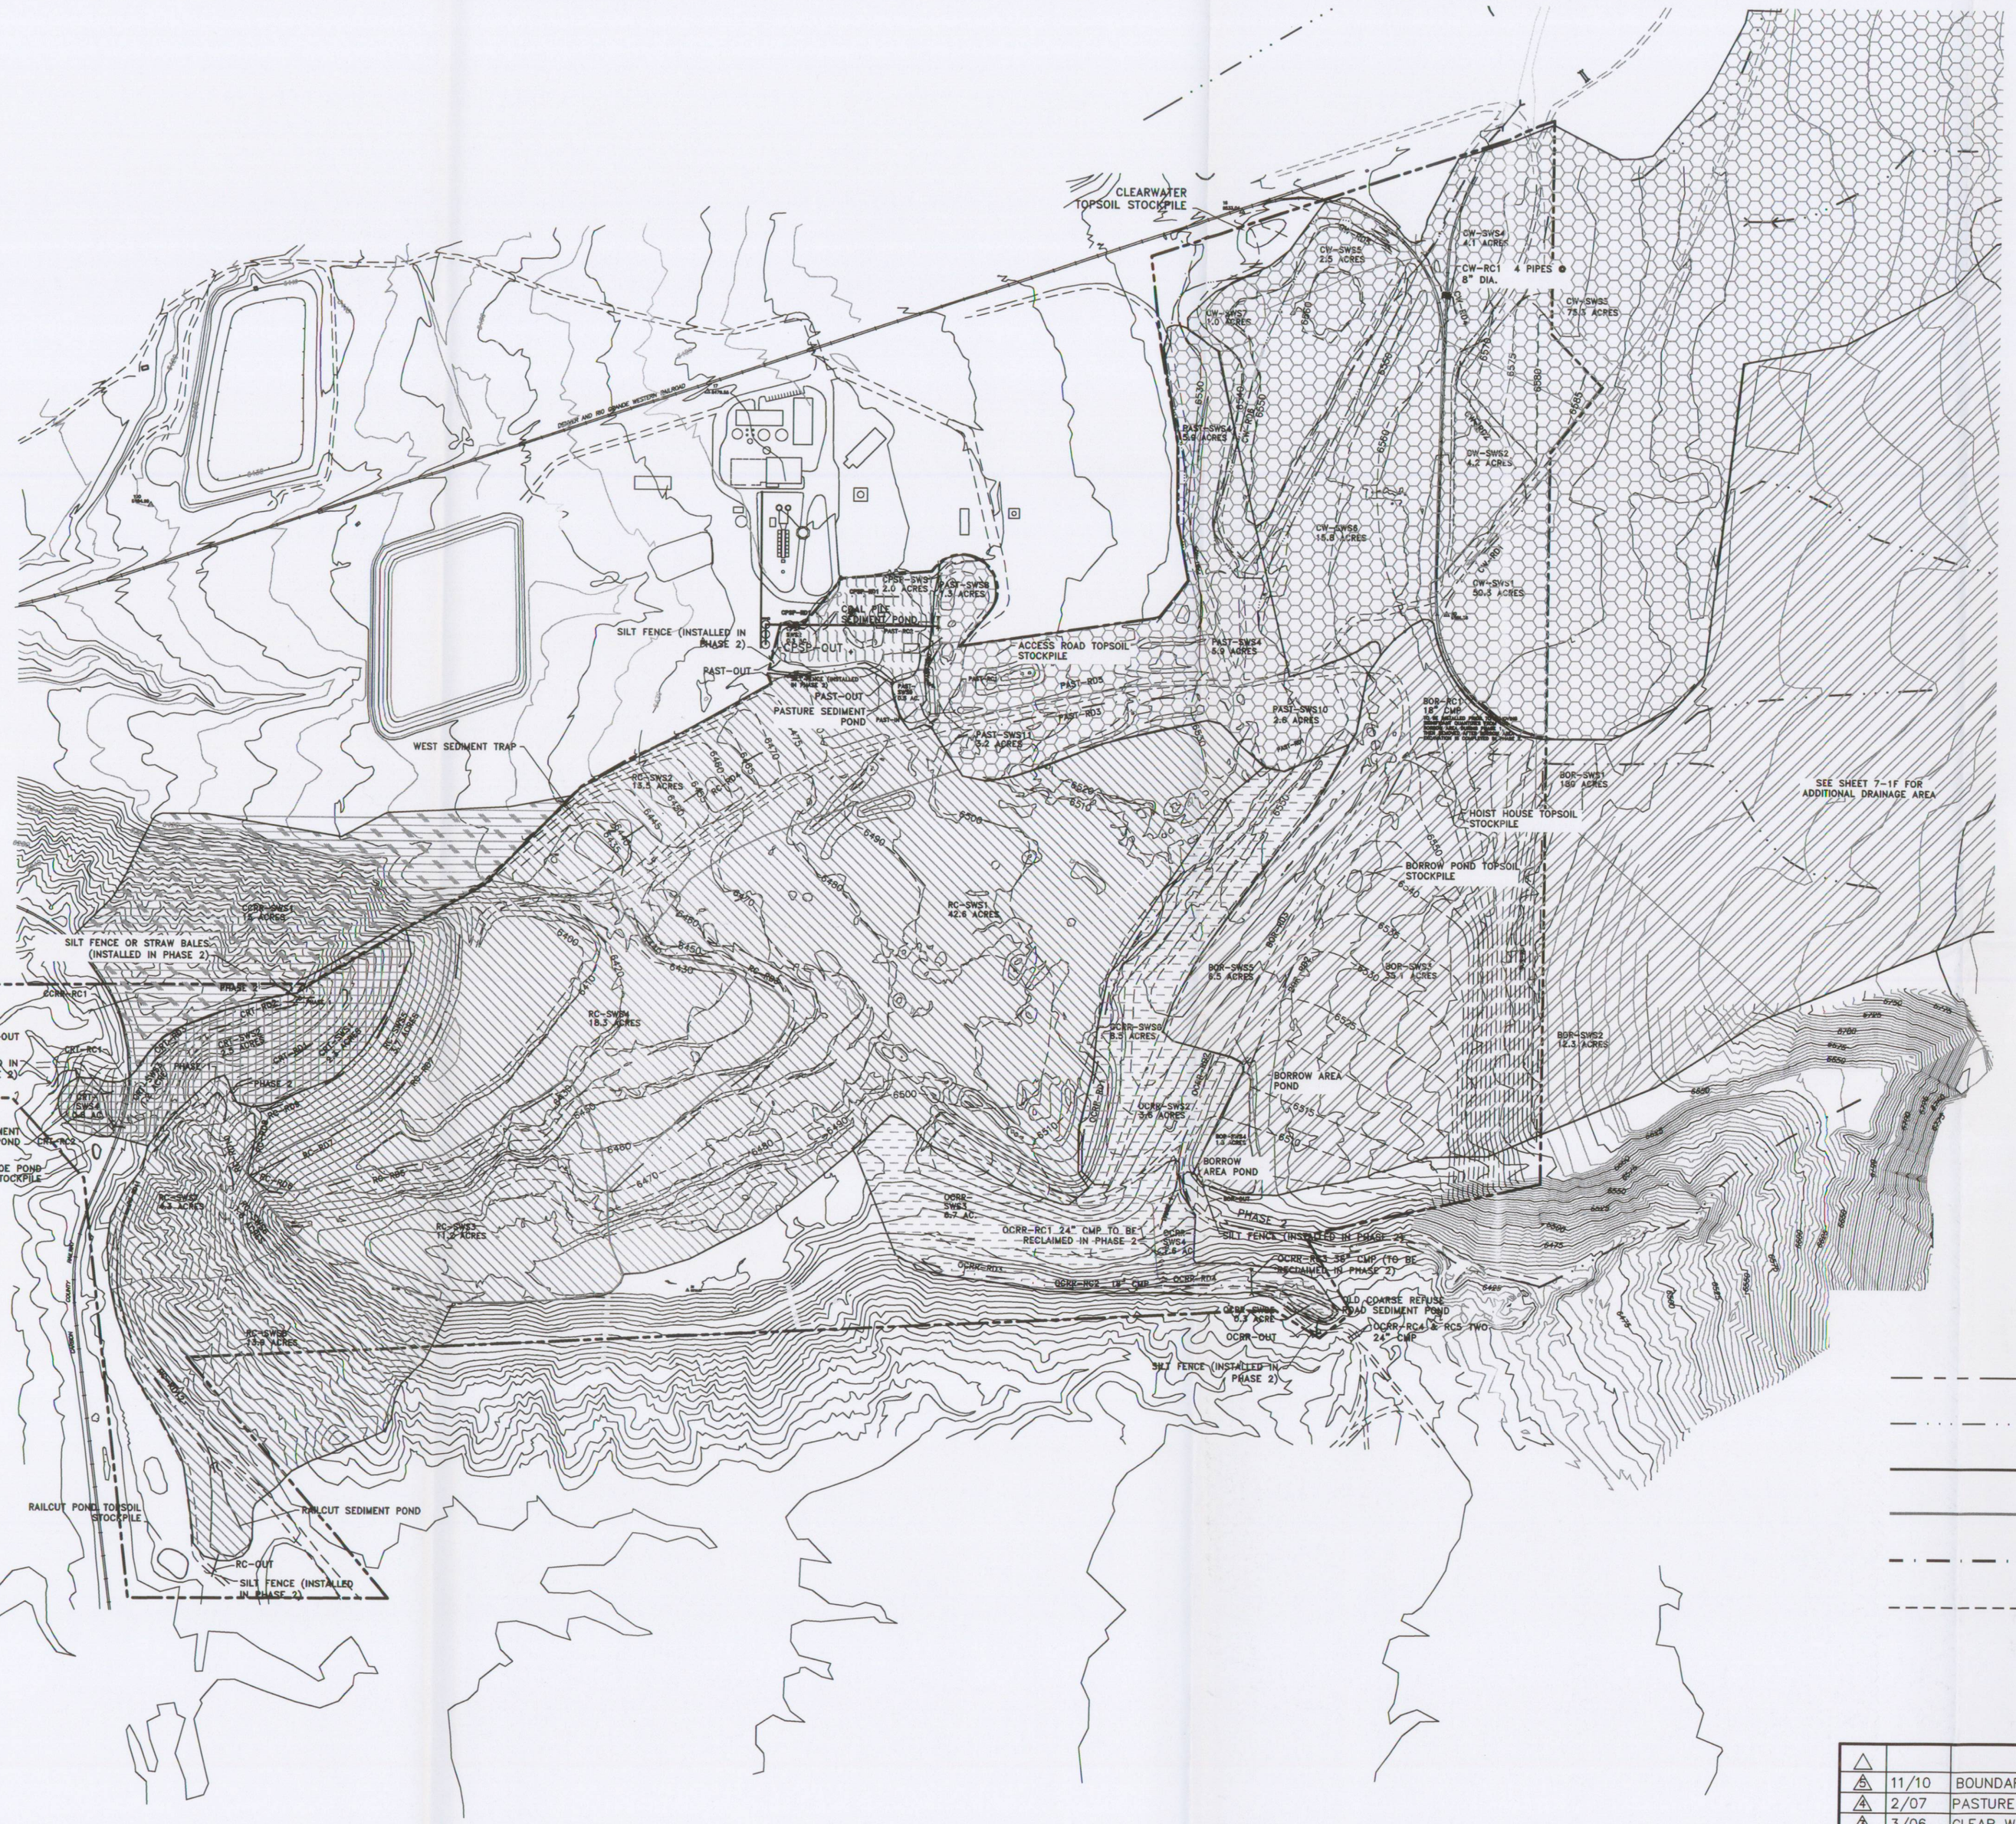

NORTH

GRAPHIC SCALE

0' 150' 300' 600' 900'

- COAL PILE SEDIMENT POND DRAINAGE
- BORROW AREA POND DRAINAGE
- PASTURE SEDIMENT POND DRAINAGE
- COARSE REFUSE TOE SEDIMENT POND DRAINAGE
- RAIL CUT SEDIMENT POND DRAINAGE
- OLD COARSE REFUSE ROAD SEDIMENT POND DRAINAGE
- CARBON COUNTY RAILROAD DRAINAGE

LEGEND

- PERMIT BOUNDARY
- DIVERSIONS
- DRAINAGE BOUNDARY
- SUB-DRAINAGE BNDRY
- SILT FENCE
- RECLAMATION CONTOURS

REV	DATE	DESCRIPTION	BY	APP'D
5	11/10	BOUNDARY AND TOPO UPDATE	AH	
4	2/07	PASTURE POND UPDATE	AH	
3	3/06	CLEAR WATER POND RECLASSIFICATION	AH	
2	9/97	PERMIT RENEWAL UPDATES	AH	
1	8/94	ADDED COAL PILE AREA	AH	

DATE 01-10-93

SCALE

PROJECT NO. -

Sunnyside Cogeneration Associates
PERMIT TERM RECLAMATION PLAN
DRAINAGE AND DIVERSION PLAN

TWIN PEAKS
Engineering & Land Surveying
2264 NORTH 1450 EAST LEHI, UTAH 84043
(801) 450-3511, (801) 439-0700 FAX

DESIGNED SSC

DRAWN AH

CHECKED SSC

SHEET 8-3 OF

RECEIVED
JUL 27 2011
DIV. OF OIL, GAS & MINING

File in: Confidential / Shelf / Expandable
Date Folder 07871K0070035

PLOTTED DATE: Tuesday, 15 February 2011 - 1:02pm