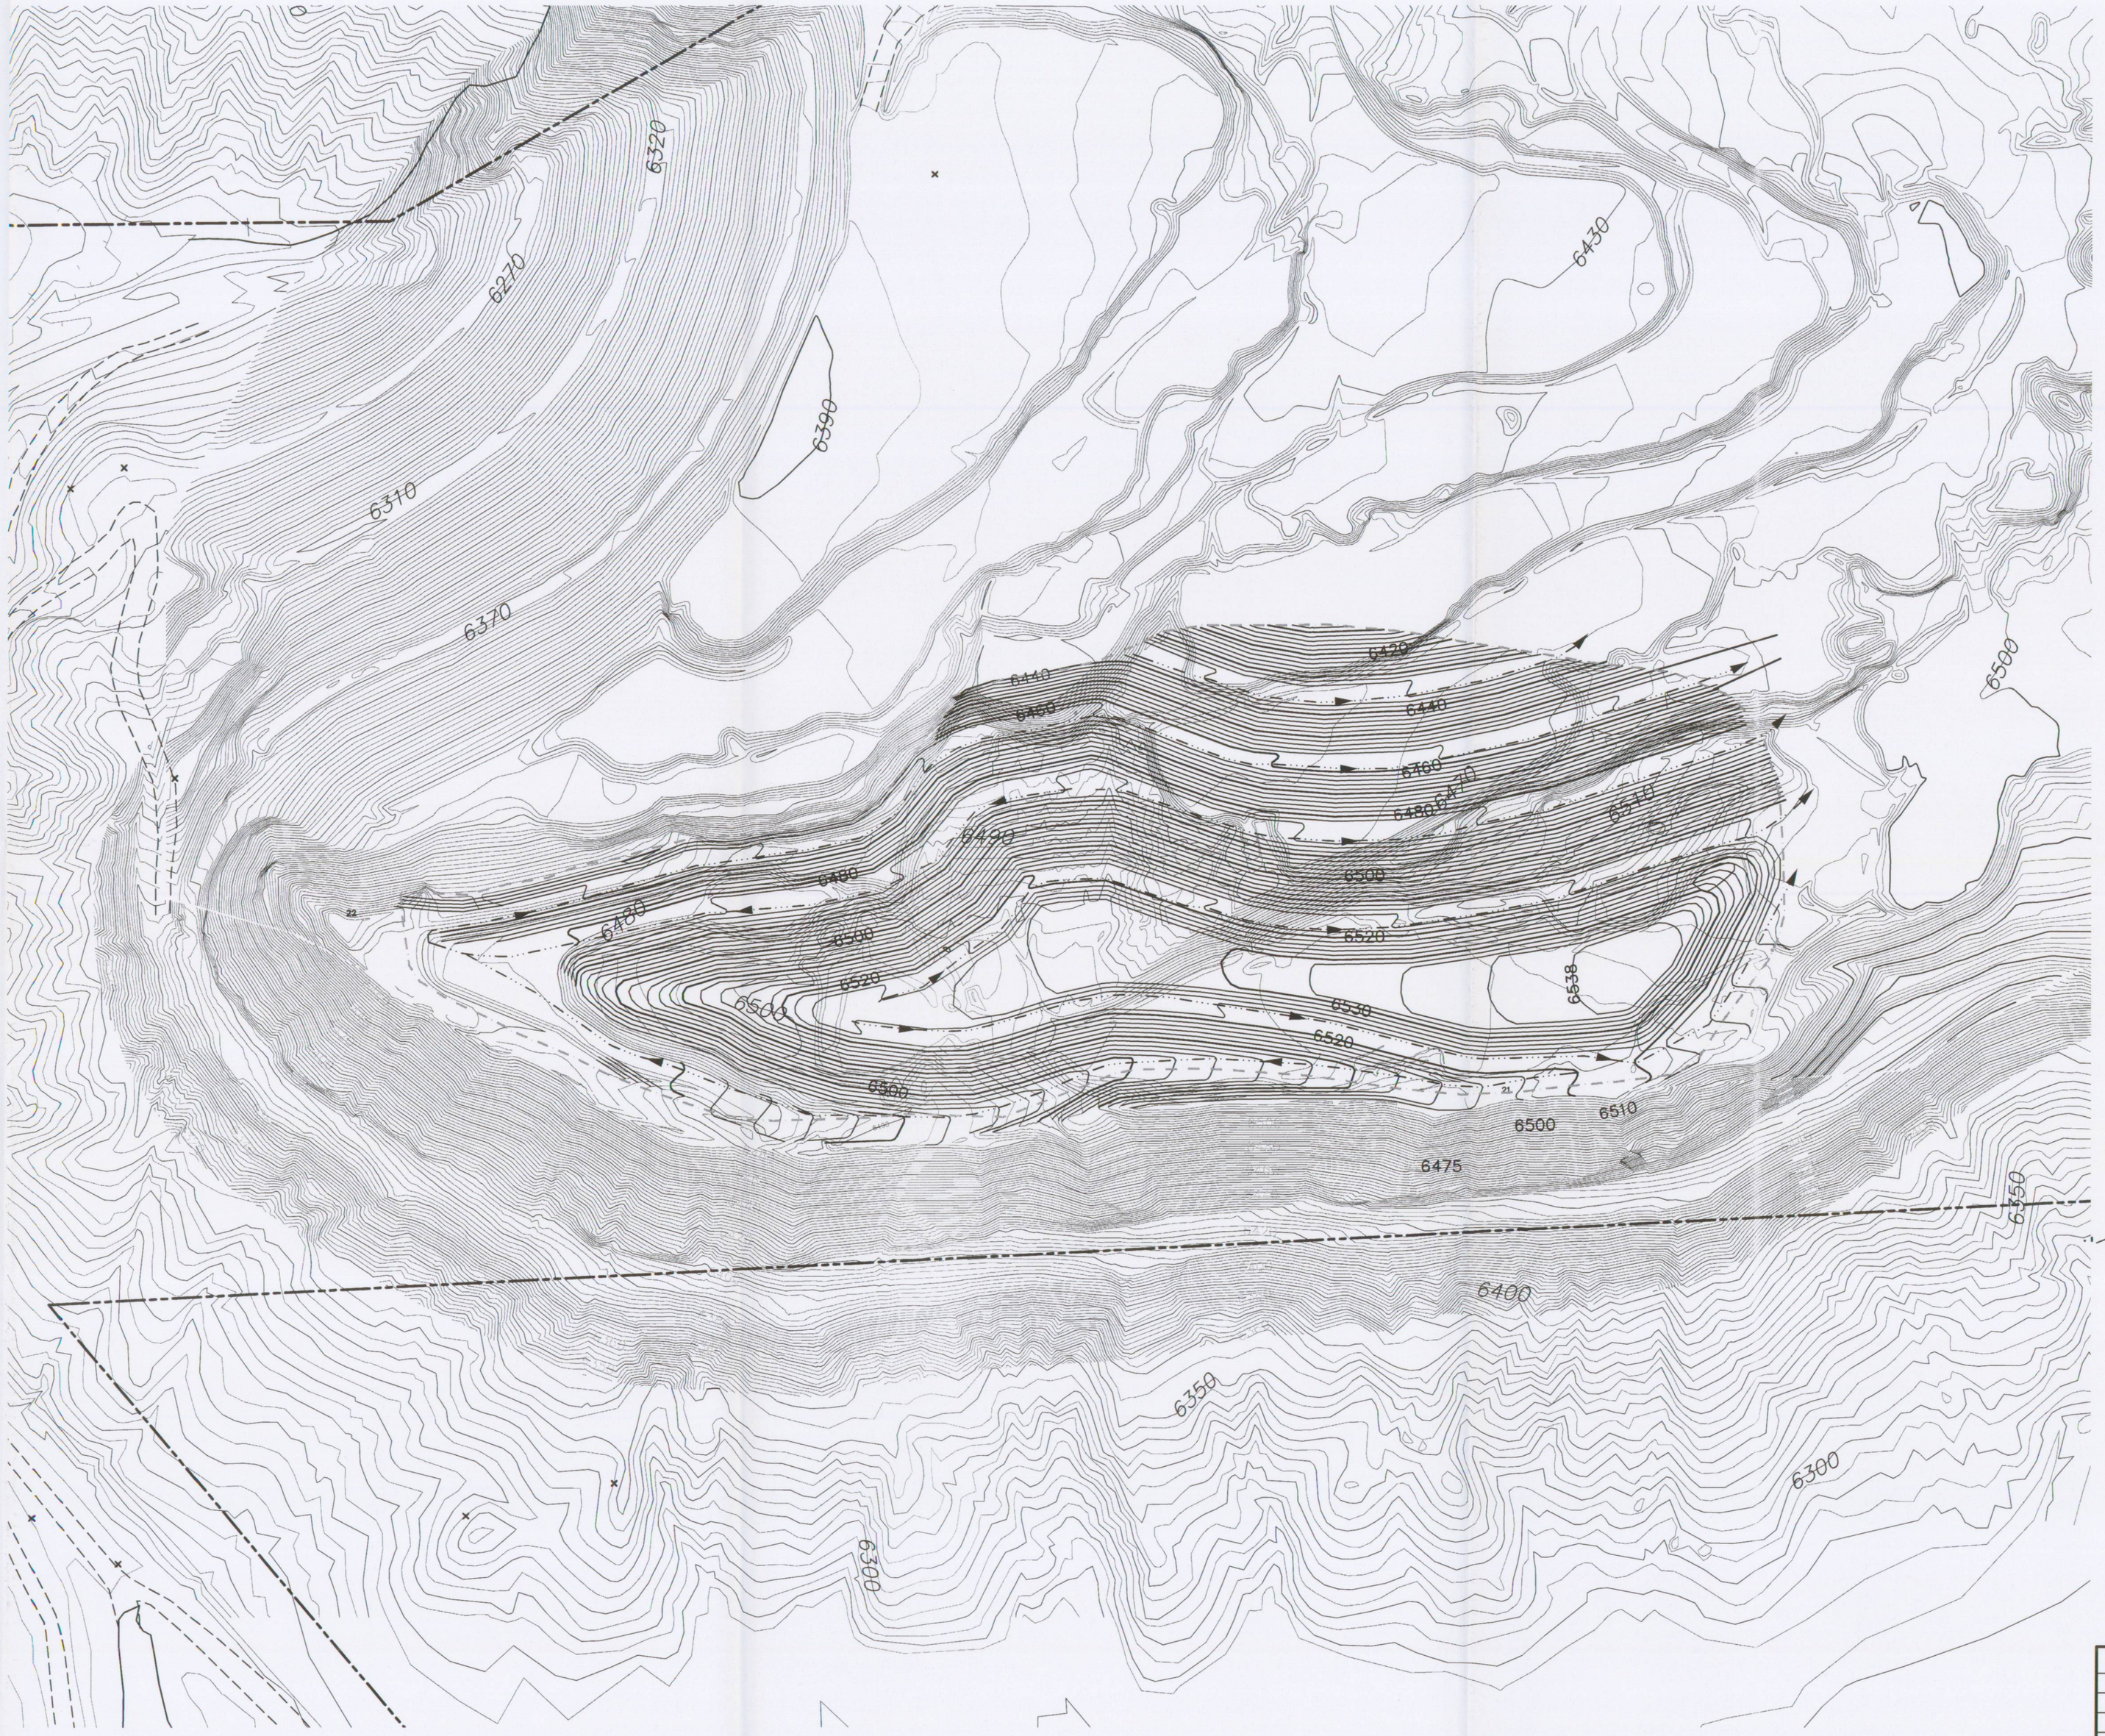

100 0 100 200
SCALE OF FEET

LEGEND

PERMIT BOUNDARY

DIVERSIONS

DIRECTION OF DIVERSIONS (TO MATCH INTO EXISTING DIVERSIONS TO SEDIMENT PONDS)

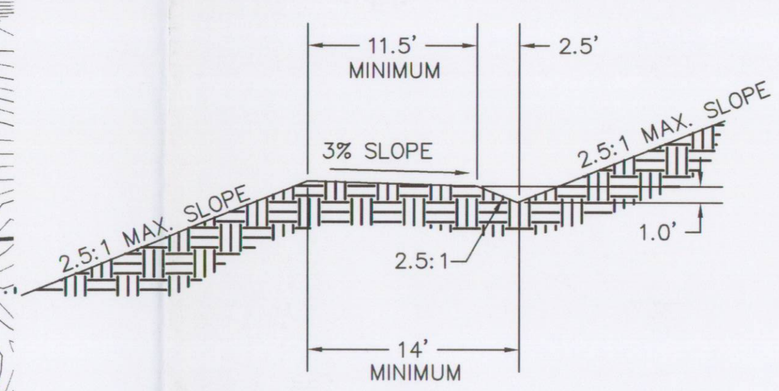

TYPICAL TERRACE DETAIL
NTS

NOTE:

1. TERRACES ARE TO BE CONSTRUCTED APPROXIMATELY FOR EVERY 25' TO 35' RISE IN ELEVATION, TO CONTROL DRAINAGE AND ALLOW FOR MAINTENANCE TO THE EXCESS SPOIL DISPOSAL AREA.
2. THE SLOPE OF THE DRAINAGE DIVERSIONS SHALL BE MIN. TO 4% MAX.

REV	DATE	DESCRIPTION	BY	APP'D
△				
△				
△				
△				
△				
2	11/10	BOUNDARY AND TOPO UPDATES	AH	
1	9/02	2002 PERMIT RENEWAL	AH	

9-11-94

SCALE 1" = 100'

PROJECT NO. –

Sunnyside Cogeneration Associates
EXCESS SPOIL DISPOSAL AREA #1 DESIGN
DRAINAGE AND DIVERSION PLAN

TWIN PEAKS
Engineering & Land Surveying
2264 NORTH 1450 EAST LEHI, UTAH 84043
(801) 450-3511, (801) 439-0700 FAX

File in: ☐ Confidential ☐ Shelf ☒ Expandable
Date Validated 2/28/11; cc 7/20/35 Spl Conv.mg

DESIGNED AH
DRAWN AH
CHECKED SSC

SHEET

RECEIVED
JUL 27 2011
DIV. OF OIL, GAS & MINING

9-1D