PLOTTED DATE: Tuesday, 15 February 2011 - 1:25pm

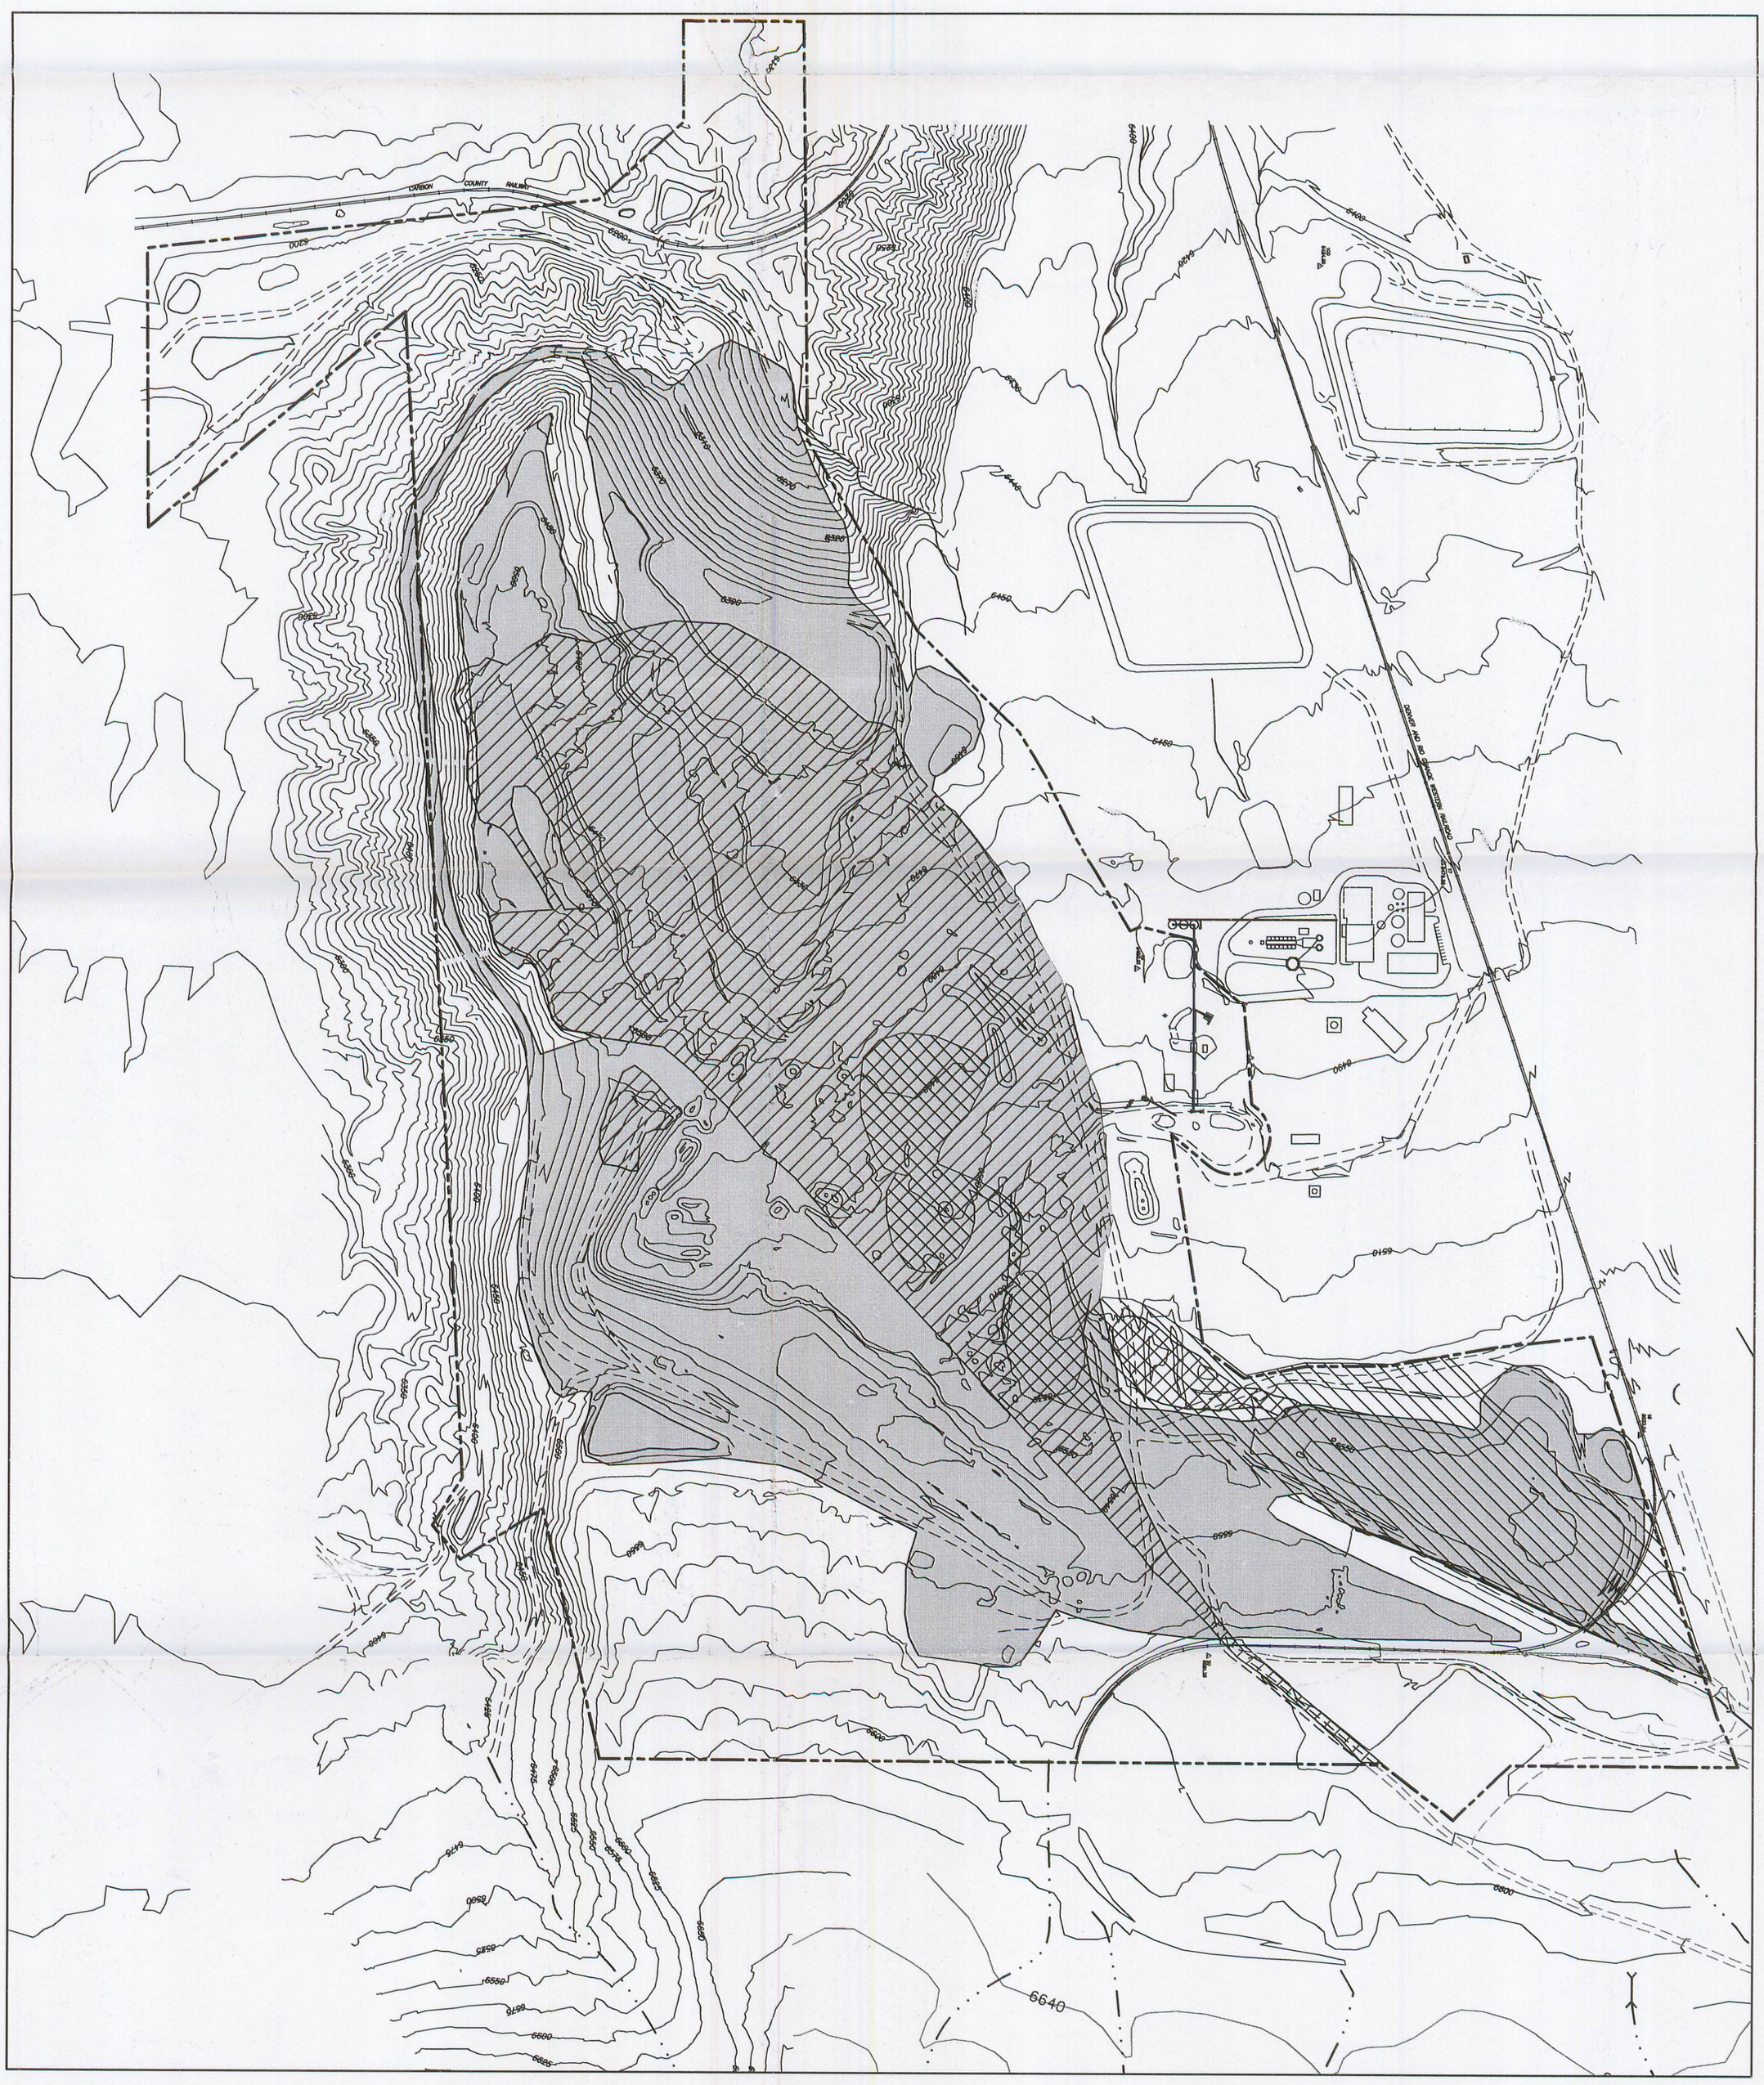

LEGEND

1952 MINING EXTENTS (24.4 ACRES DISTURBED)

1969 MINING EXTENTS (63.0 ACRES DISTURBED)

1980 MINING EXTENTS (142.7 ACRES DISTURBED)

300 0 300 600
SCALE OF FEET

REV	DATE	DESCRIPTION	BY	APP'D
4	11/10	BOUNDARY AND TOPO UPDATES	AH	
3	9/02	2002 PERMIT RENEWAL	PAM	
2	6/93	NEW TOPO	AH	
1	6/93	SLOPE STABILITY / CRITERIA MAP	CSC	

RECEIVED
OCT 18 2011
DIV. OF OIL, GAS & MINING

File in:
☐ Confidential
☐ Shelf
☒ Expandable
Date Folder 101811 C0070035
Incoming

SHEET 5-7

DESIGNED JWS
DRAWN AH
CHECKED AEB

TWIN PEAKS
Engineering & Land Surveying
2264 NORTH 1450 EAST LEHI, UTAH 84043
(801) 450-3511, (801) 439-0700 FAX

Sunnyside Cogeneration Associates
PREVIOUSLY MINED AREAS

DATE 7-11-94
SCALE 1" = 300'
PROJECT NO. –

LICENSED PROFESSIONAL ENGINEER
No. 10727
S. SCOTT CARLSON
STATE OF UTAH