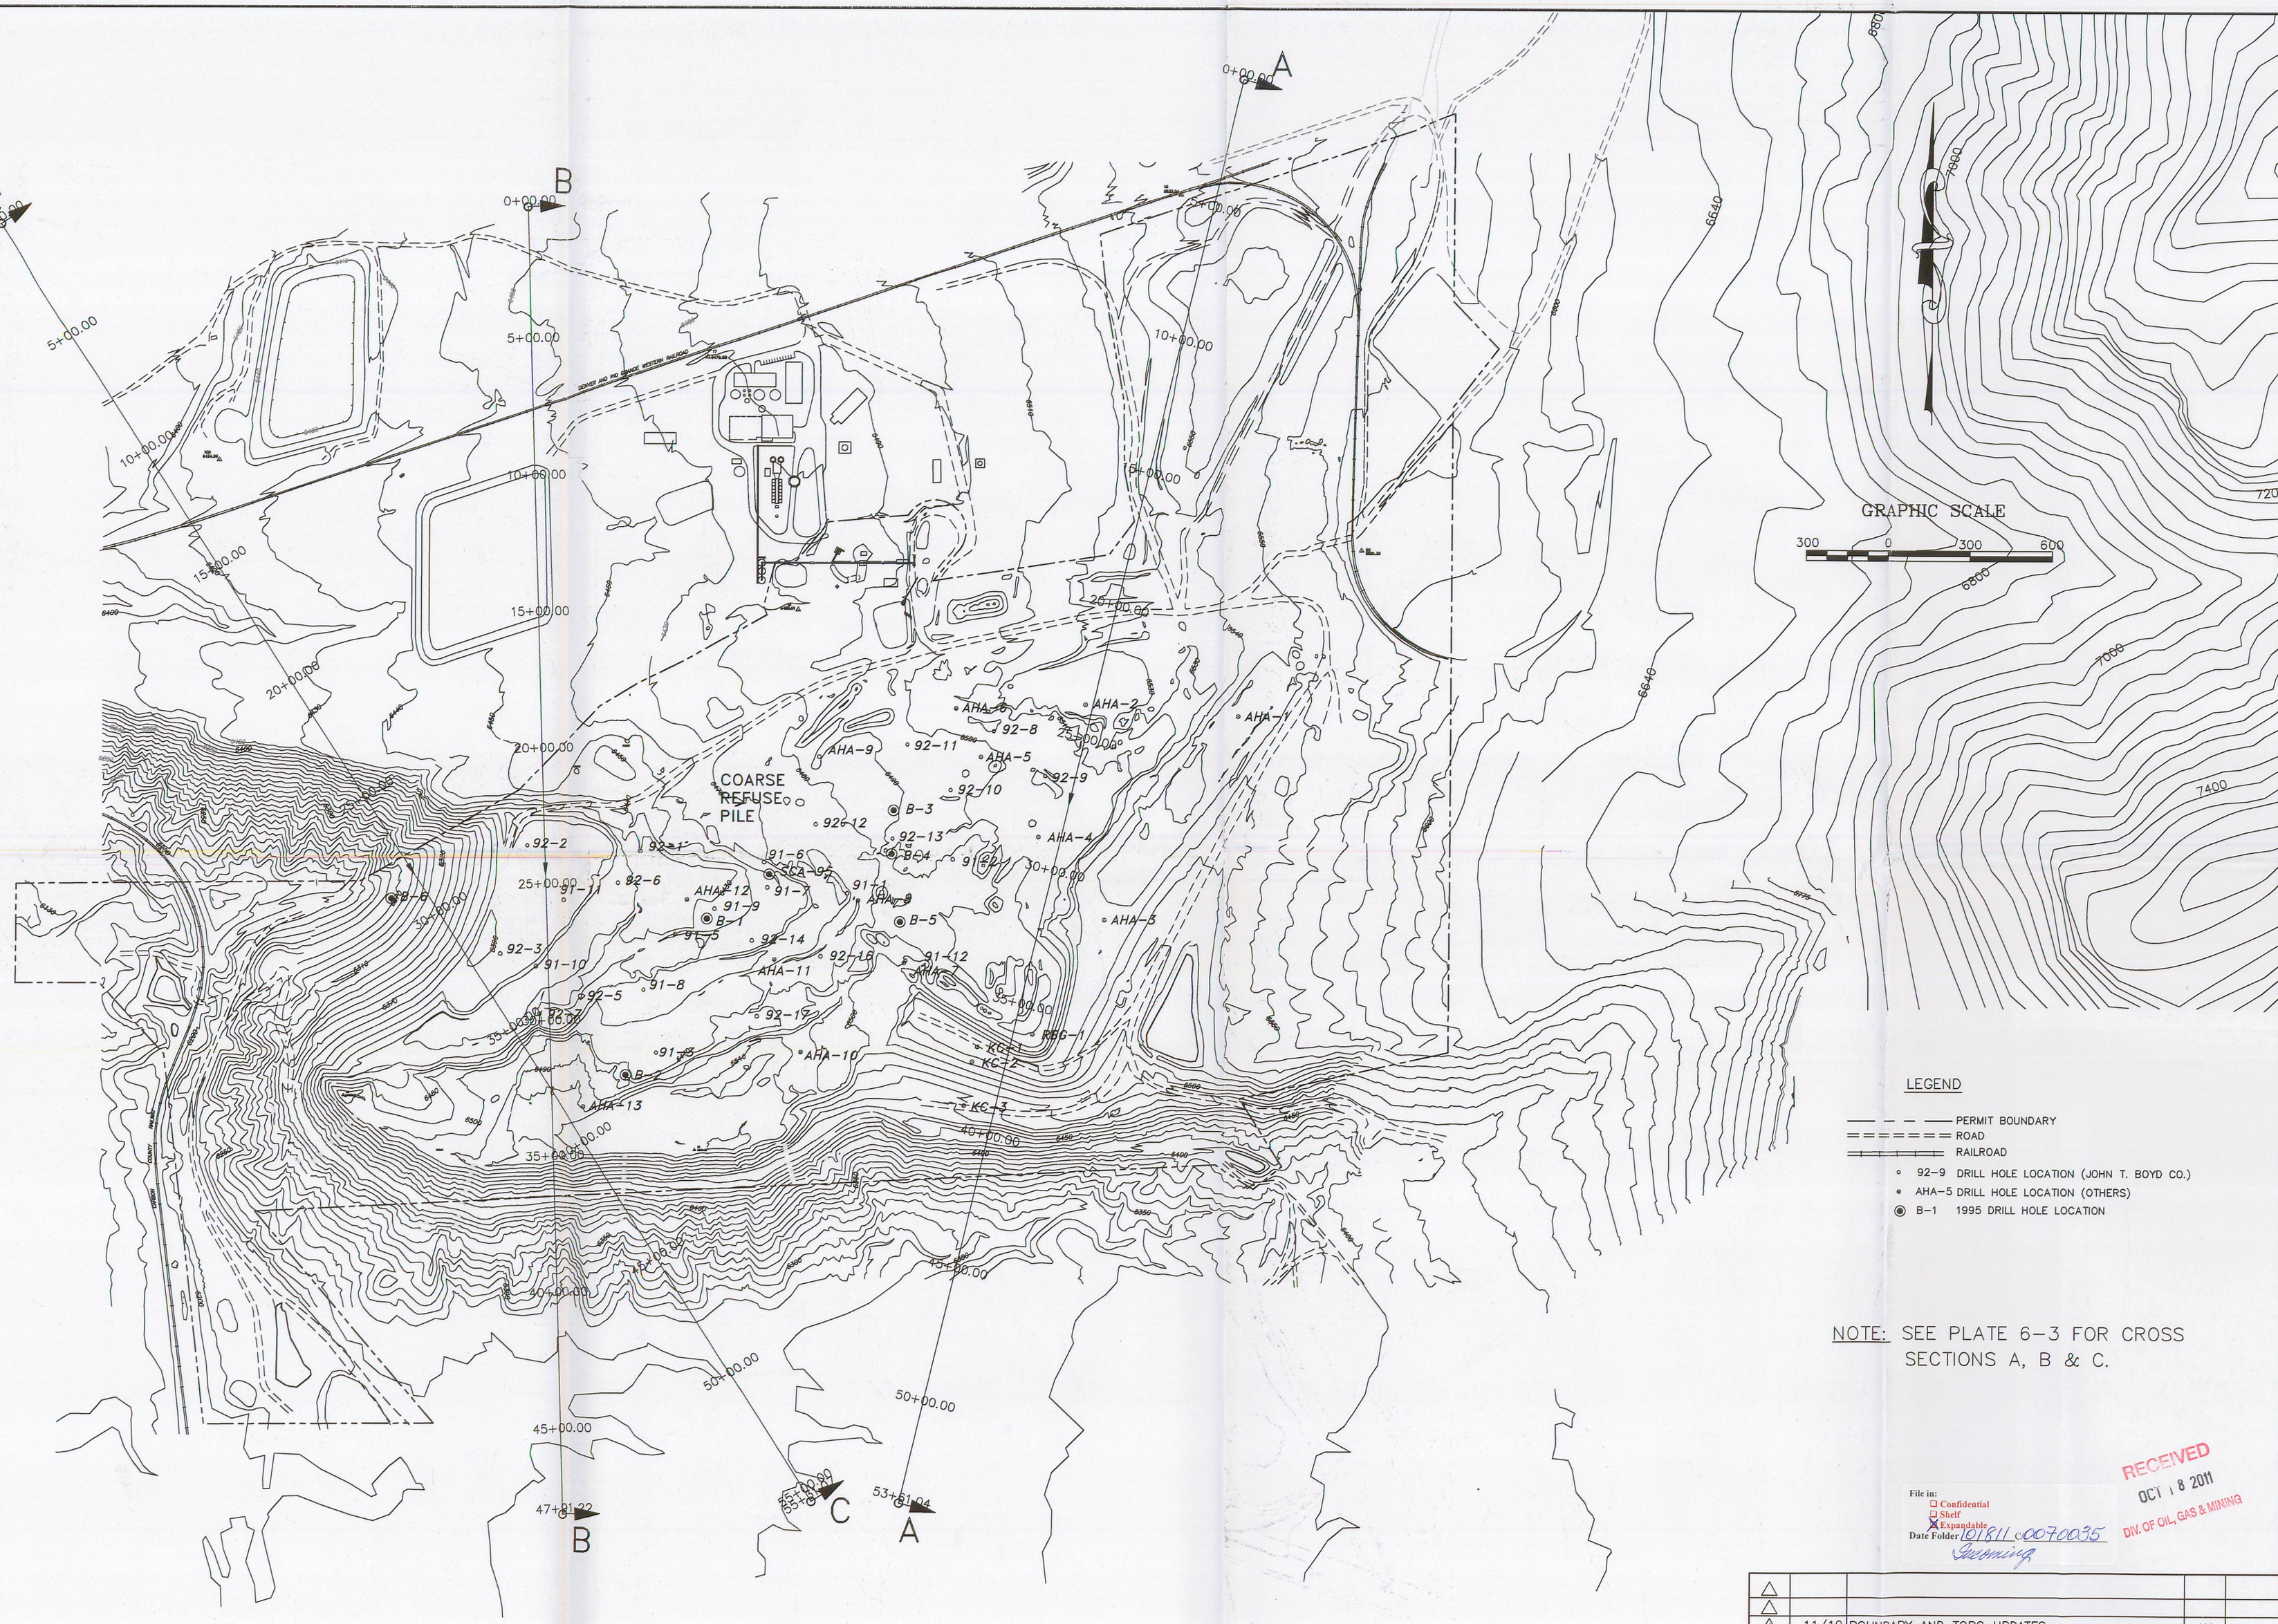

NOTE: SEE PLATE 6-3 FOR CROSS SECTIONS A, B & C.

RECEIVED
OCT 18 2011
DIV. OF OIL, GAS & MINING

File in:
☐ Confidential
☐ Shelf
☒ Expandable
Date Folder 101811 c0070035
Greening

REV	DATE	DESCRIPTION	BY	APP'D
△				
△				
4	11/10	BOUNDARY AND TOPO UPDATES	AH	
3	9/02	2002 PERMIT RENEWAL	BC	
2	9/97	PERMIT RENEWAL-UPDATES	AH	
1	6/93	NEW TOPO	CSC	

TWIN PEAKS
Engineering & Land Surveying
2264 NORTH 1450 EAST LEHI, UTAH 84043
(801) 450-3511, (801) 439-0700 FAX

Sunnyside Cogeneration Associates
BOREHOLE SAMPLE LOCATIONS & GEOLOGIC CROSS-SECTION LOCATION

09-19-02

SCALE 1" = 200'

PROJECT NO. -

DESIGNED AH
DRAWN AH
CHECKED SSC

SHEET 6-1