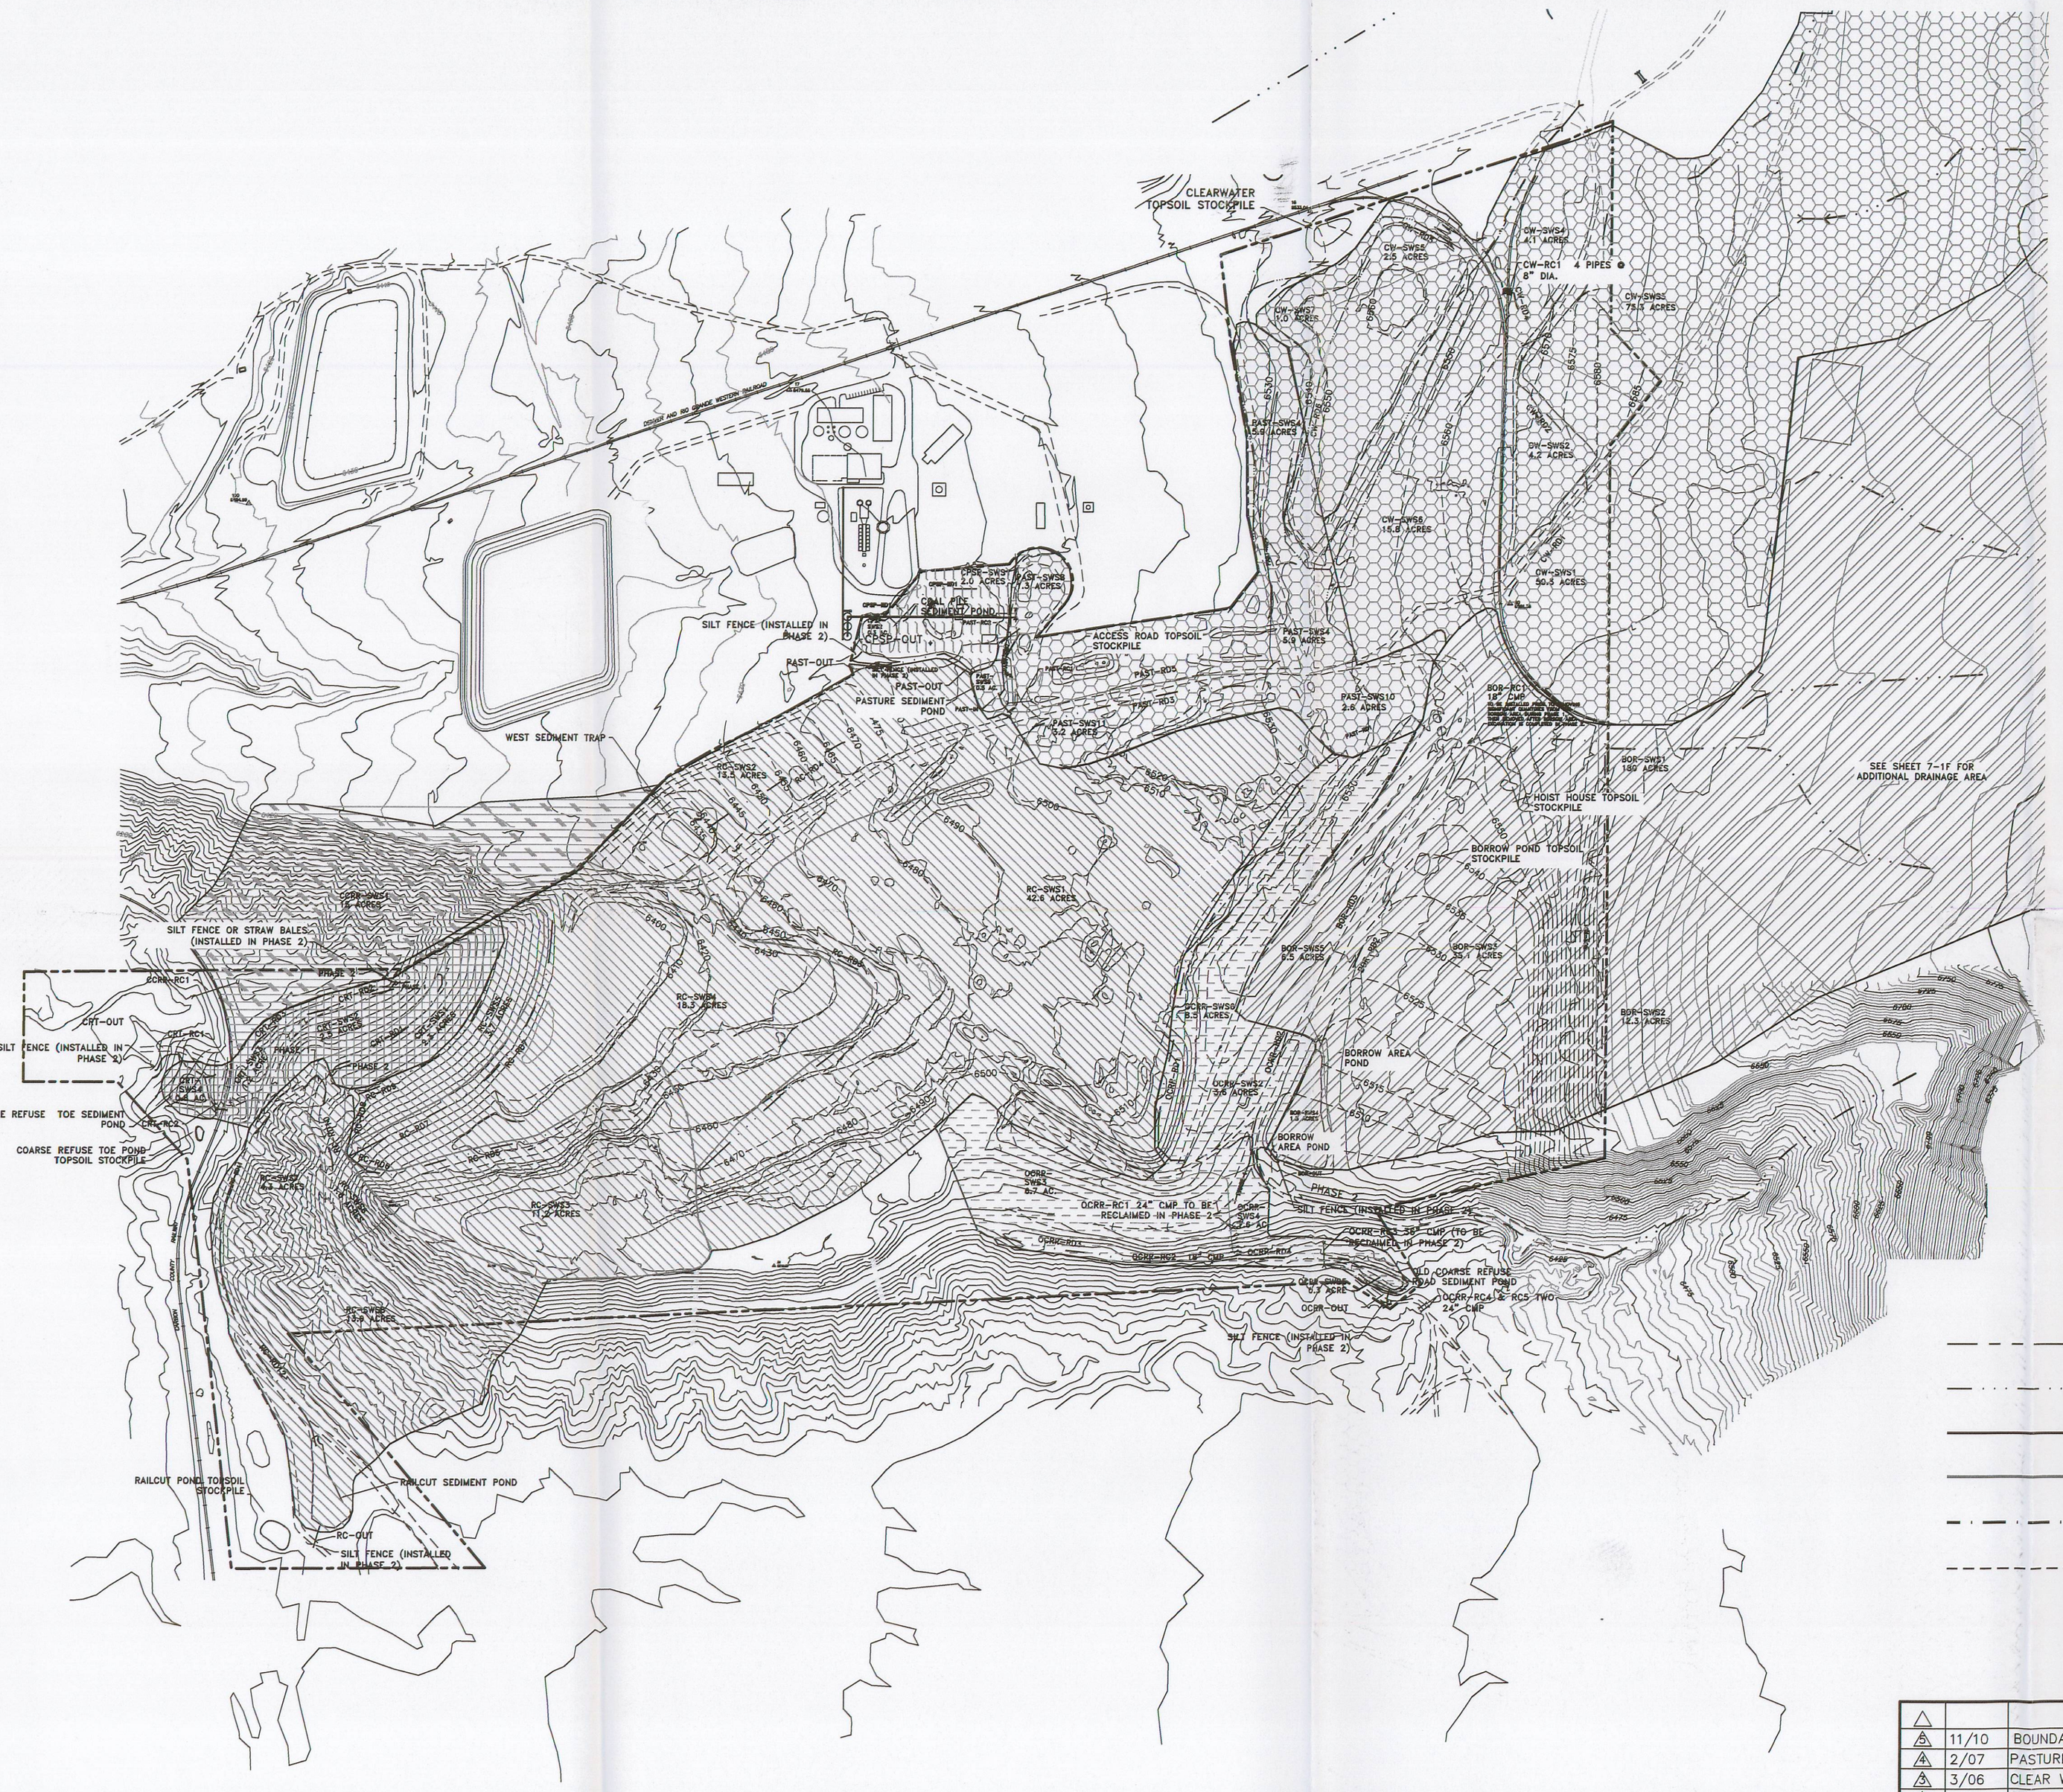

REGISTERED PROFESSIONAL ENGINEER
No. 7648
S. SCOTT CARLSON
10/11
STATE OF UTAH

DATE 01-10-93
SCALE
PROJECT NO. -

Sunnyside Cogeneration Associates
PERMIT TERM RECLAMATION PLAN
DRAINAGE AND DIVERSION PLAN

TWIN PEAKS
Engineering & Land Surveying
2264 NORTH 1450 EAST LEHI, UTAH 84043
(801) 450-3511, (801) 439-0700 FAX

File in:
☐ Confidential
☐ Shelf
☒ Expandable
Date Folder 10/18/11 C0070035
Guerning

RECEIVED
OCT 18 2011
DIV. OF OIL, GAS & MINING

REV	DATE	DESCRIPTION	BY	APP'D
5	11/10	BOUNDARY AND TOPO UPDATE	AH	
4	2/07	PASTURE POND UPDATE	AH	
3	3/06	CLEAR WATER POND RECLASSIFICATION	AH	
2	9/97	PERMIT RENEWAL UPDATES	AH	
1	8/94	ADDED COAL PILE AREA	AH	

DESIGNED SSC
DRAWN AH
CHECKED SSC

SHEET 8-3 OF

PLOTTED DATE: Tuesday, 15 February 2011 - 1:02pm