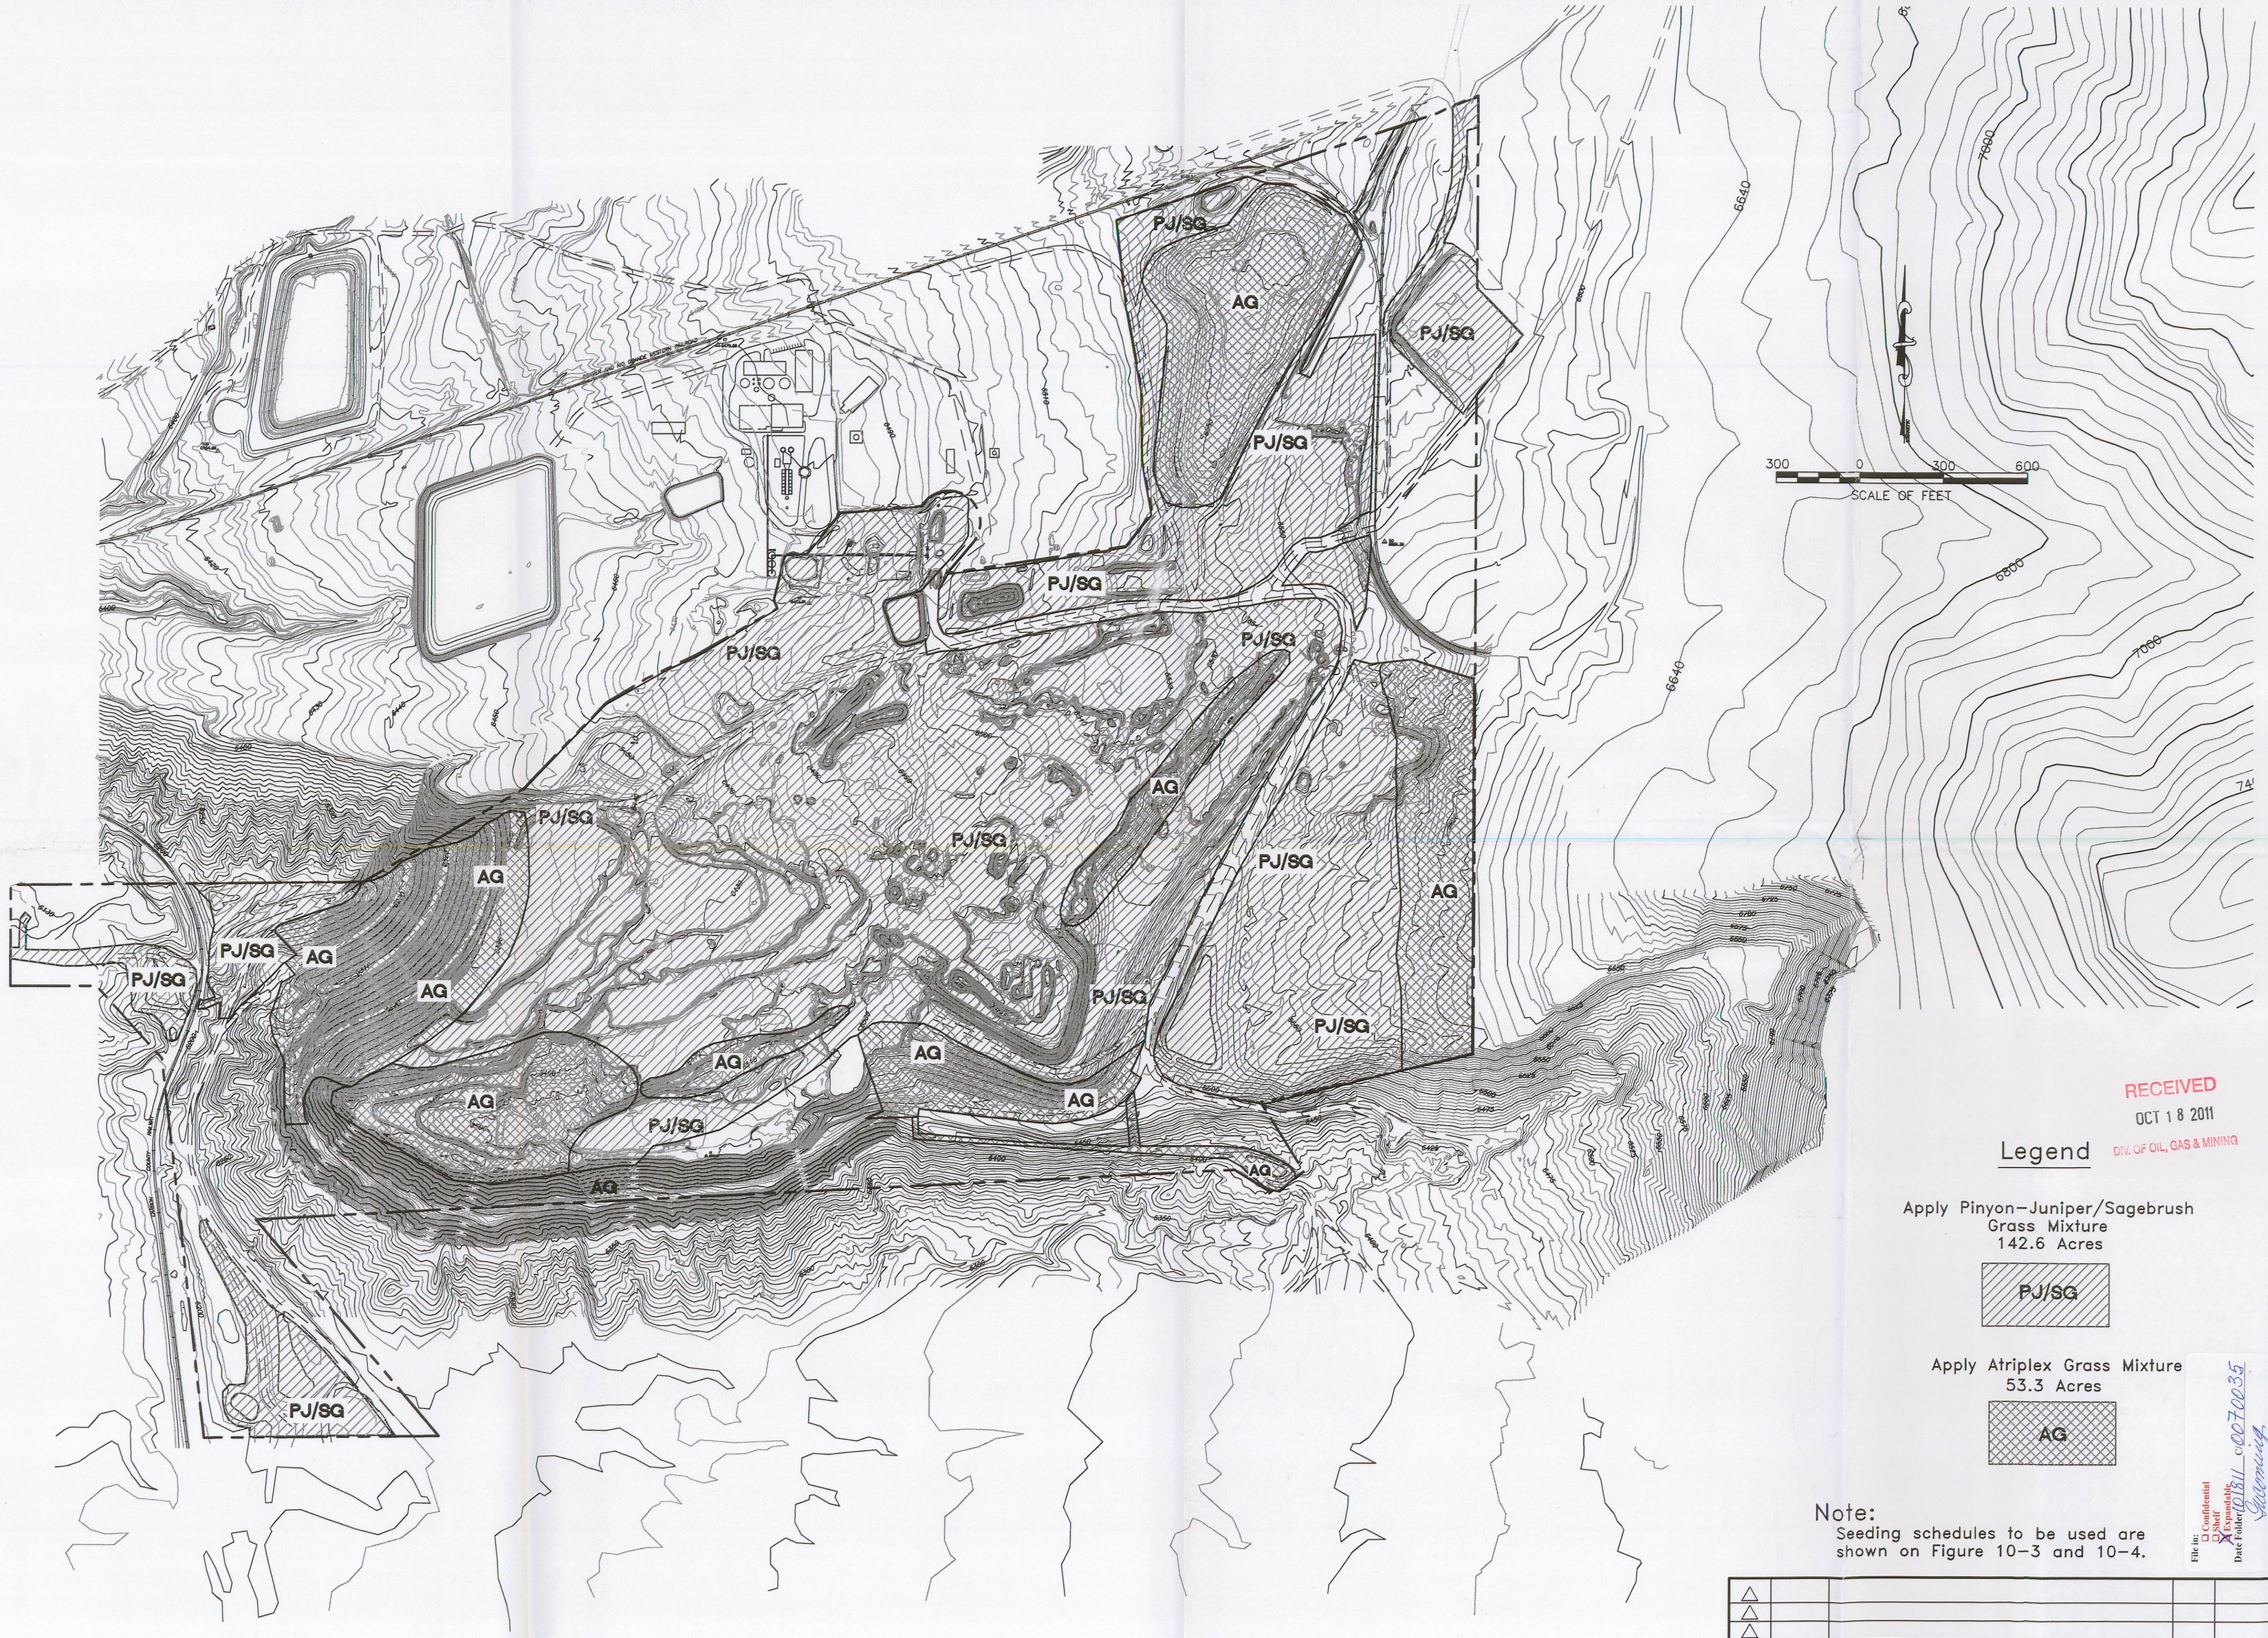

RECEIVED
OCT 18 2011
DIV. OF OIL, GAS & MINING

Legend

Apply Pinyon–Juniper/Sagebrush Grass Mixture
142.6 Acres

PJ/SG

Apply Atriplex Grass Mixture
53.3 Acres

AG

Note:
Seeding schedules to be used are shown on Figure 10–3 and 10–4.

REV	DATE	DESCRIPTION	BY	APP'D
3	11/10	BOUNDARY AND TOPO UPDATES	AH	
2	9/02	2002 PERMIT RENEWAL	AH	
1	9/97	PERMIT RENEWAL–UPDATES	AH	

File in: Confidential / Shelf / Expandable
Date Folder: 10/18/11 c0070035 Sunnyside

LICENSED PROFESSIONAL ENGINEER No. 187 SCOTT CARLSON STATE OF UTAH

7–12–94

SCALE 1" = 300'

PROJECT NO. –

Sunnyside Cogeneration Associates
PERMIT TERM RECLAMATION PLAN
SEEDING PLAN

TWIN PEAKS
Engineering & Land Surveying
2264 NORTH 1450 EAST LEHI, UTAH 84043
(801) 450–3511, (801) 439–0700 FAX

DESIGNED AH
DRAWN AH
CHECKED SSC

SHEET 8–5

PLOTTED DATE: Monday, 07 February 2011 - 6:44pm