PLOTTED DATE: Thursday, 17 February 2011 - 10:09pm

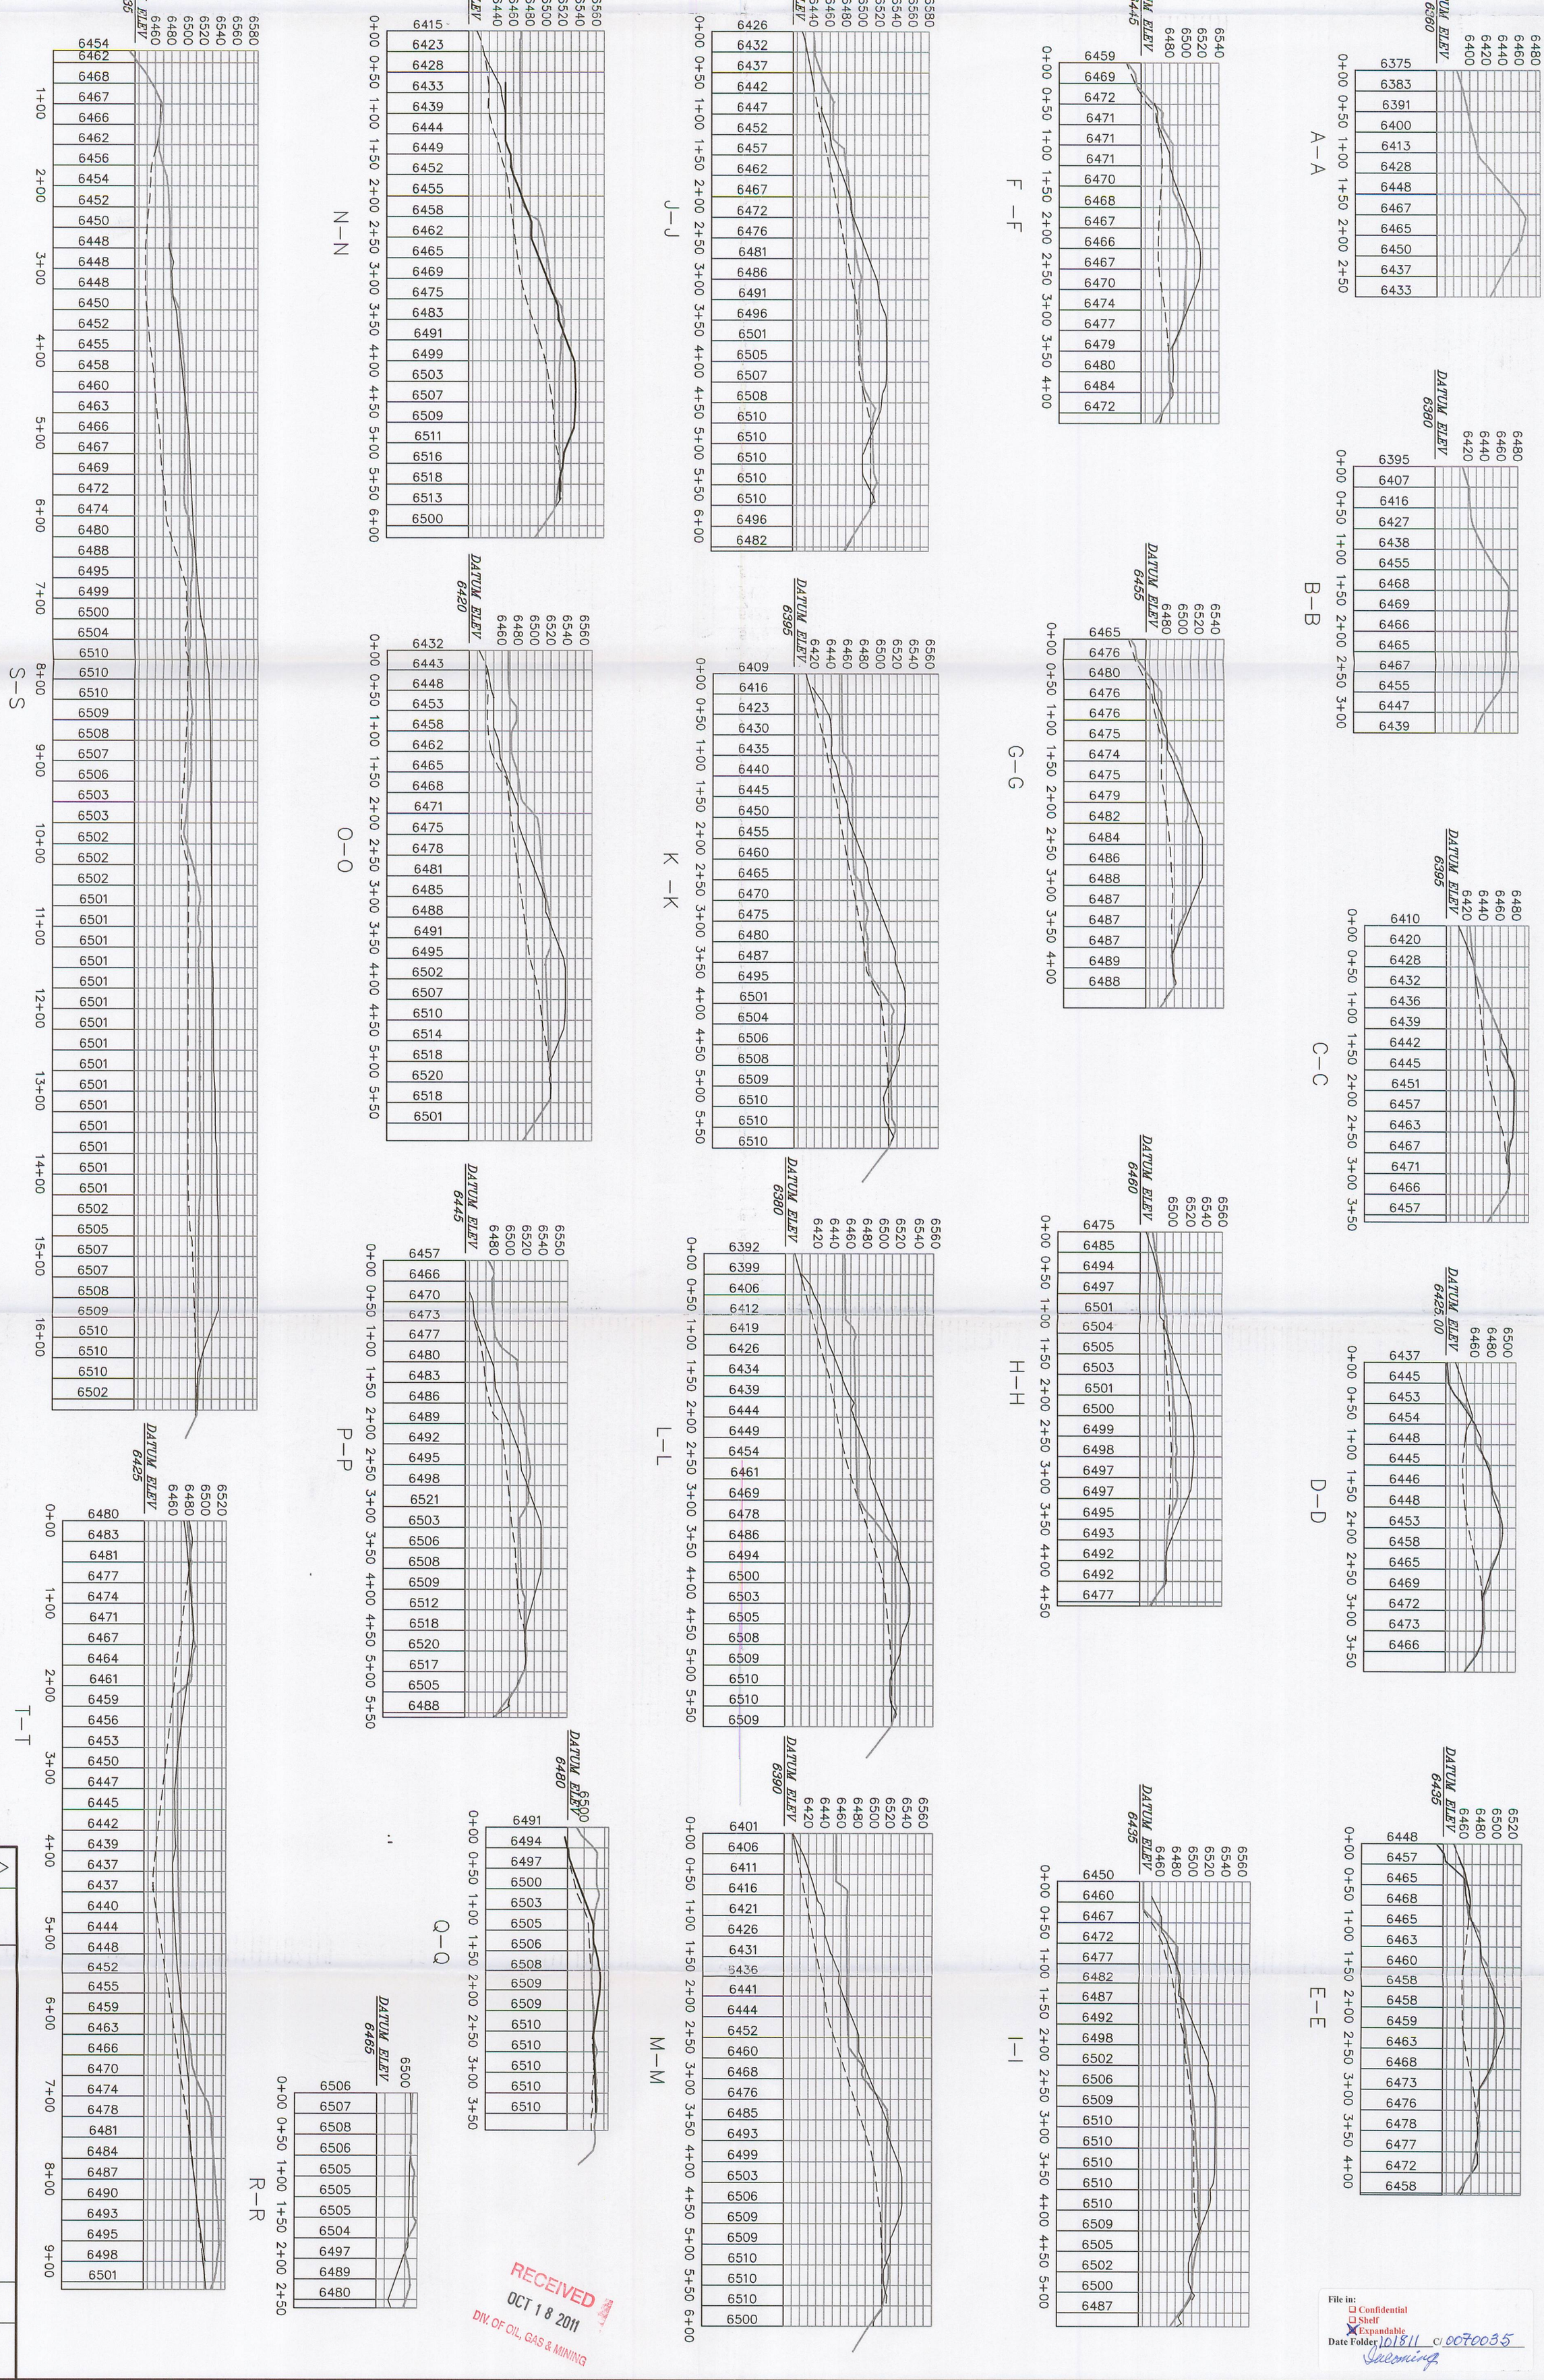

REV	DATE	DESCRIPTION	BY	APP'D
2	11/10	BOUNDARY AND TOPO UPDATES	AH	
1	9/02	2002 PERMIT RENEWAL	AH	

RECEIVED
OCT 18 2011
DIV. OF OIL, GAS & MINING

File in:
☐ Confidential
☐ Shelf
☒ Expandable
Date Folder 101811 C/0070035
Incoming

SHEET 9–1C

DESIGNED AH
DRAWN AH
CHECKED SSC

TWIN PEAKS
Engineering & Land Surveying
2264 NORTH 1450 EAST LEHI, UTAH 84043
(801) 450–3511, (801) 439–0700 FAX

Sunnyside Cogeneration Associates
EXCESS SPOIL DISPOSAL AREA #1 DESIGN
CROSS SECTIONS

9–11–94
SCALE 1" = 100'
PROJECT NO. –

LICENSED PROFESSIONAL ENGINEER No. 166227 S. SCOTT CARLSON STATE OF UTAH