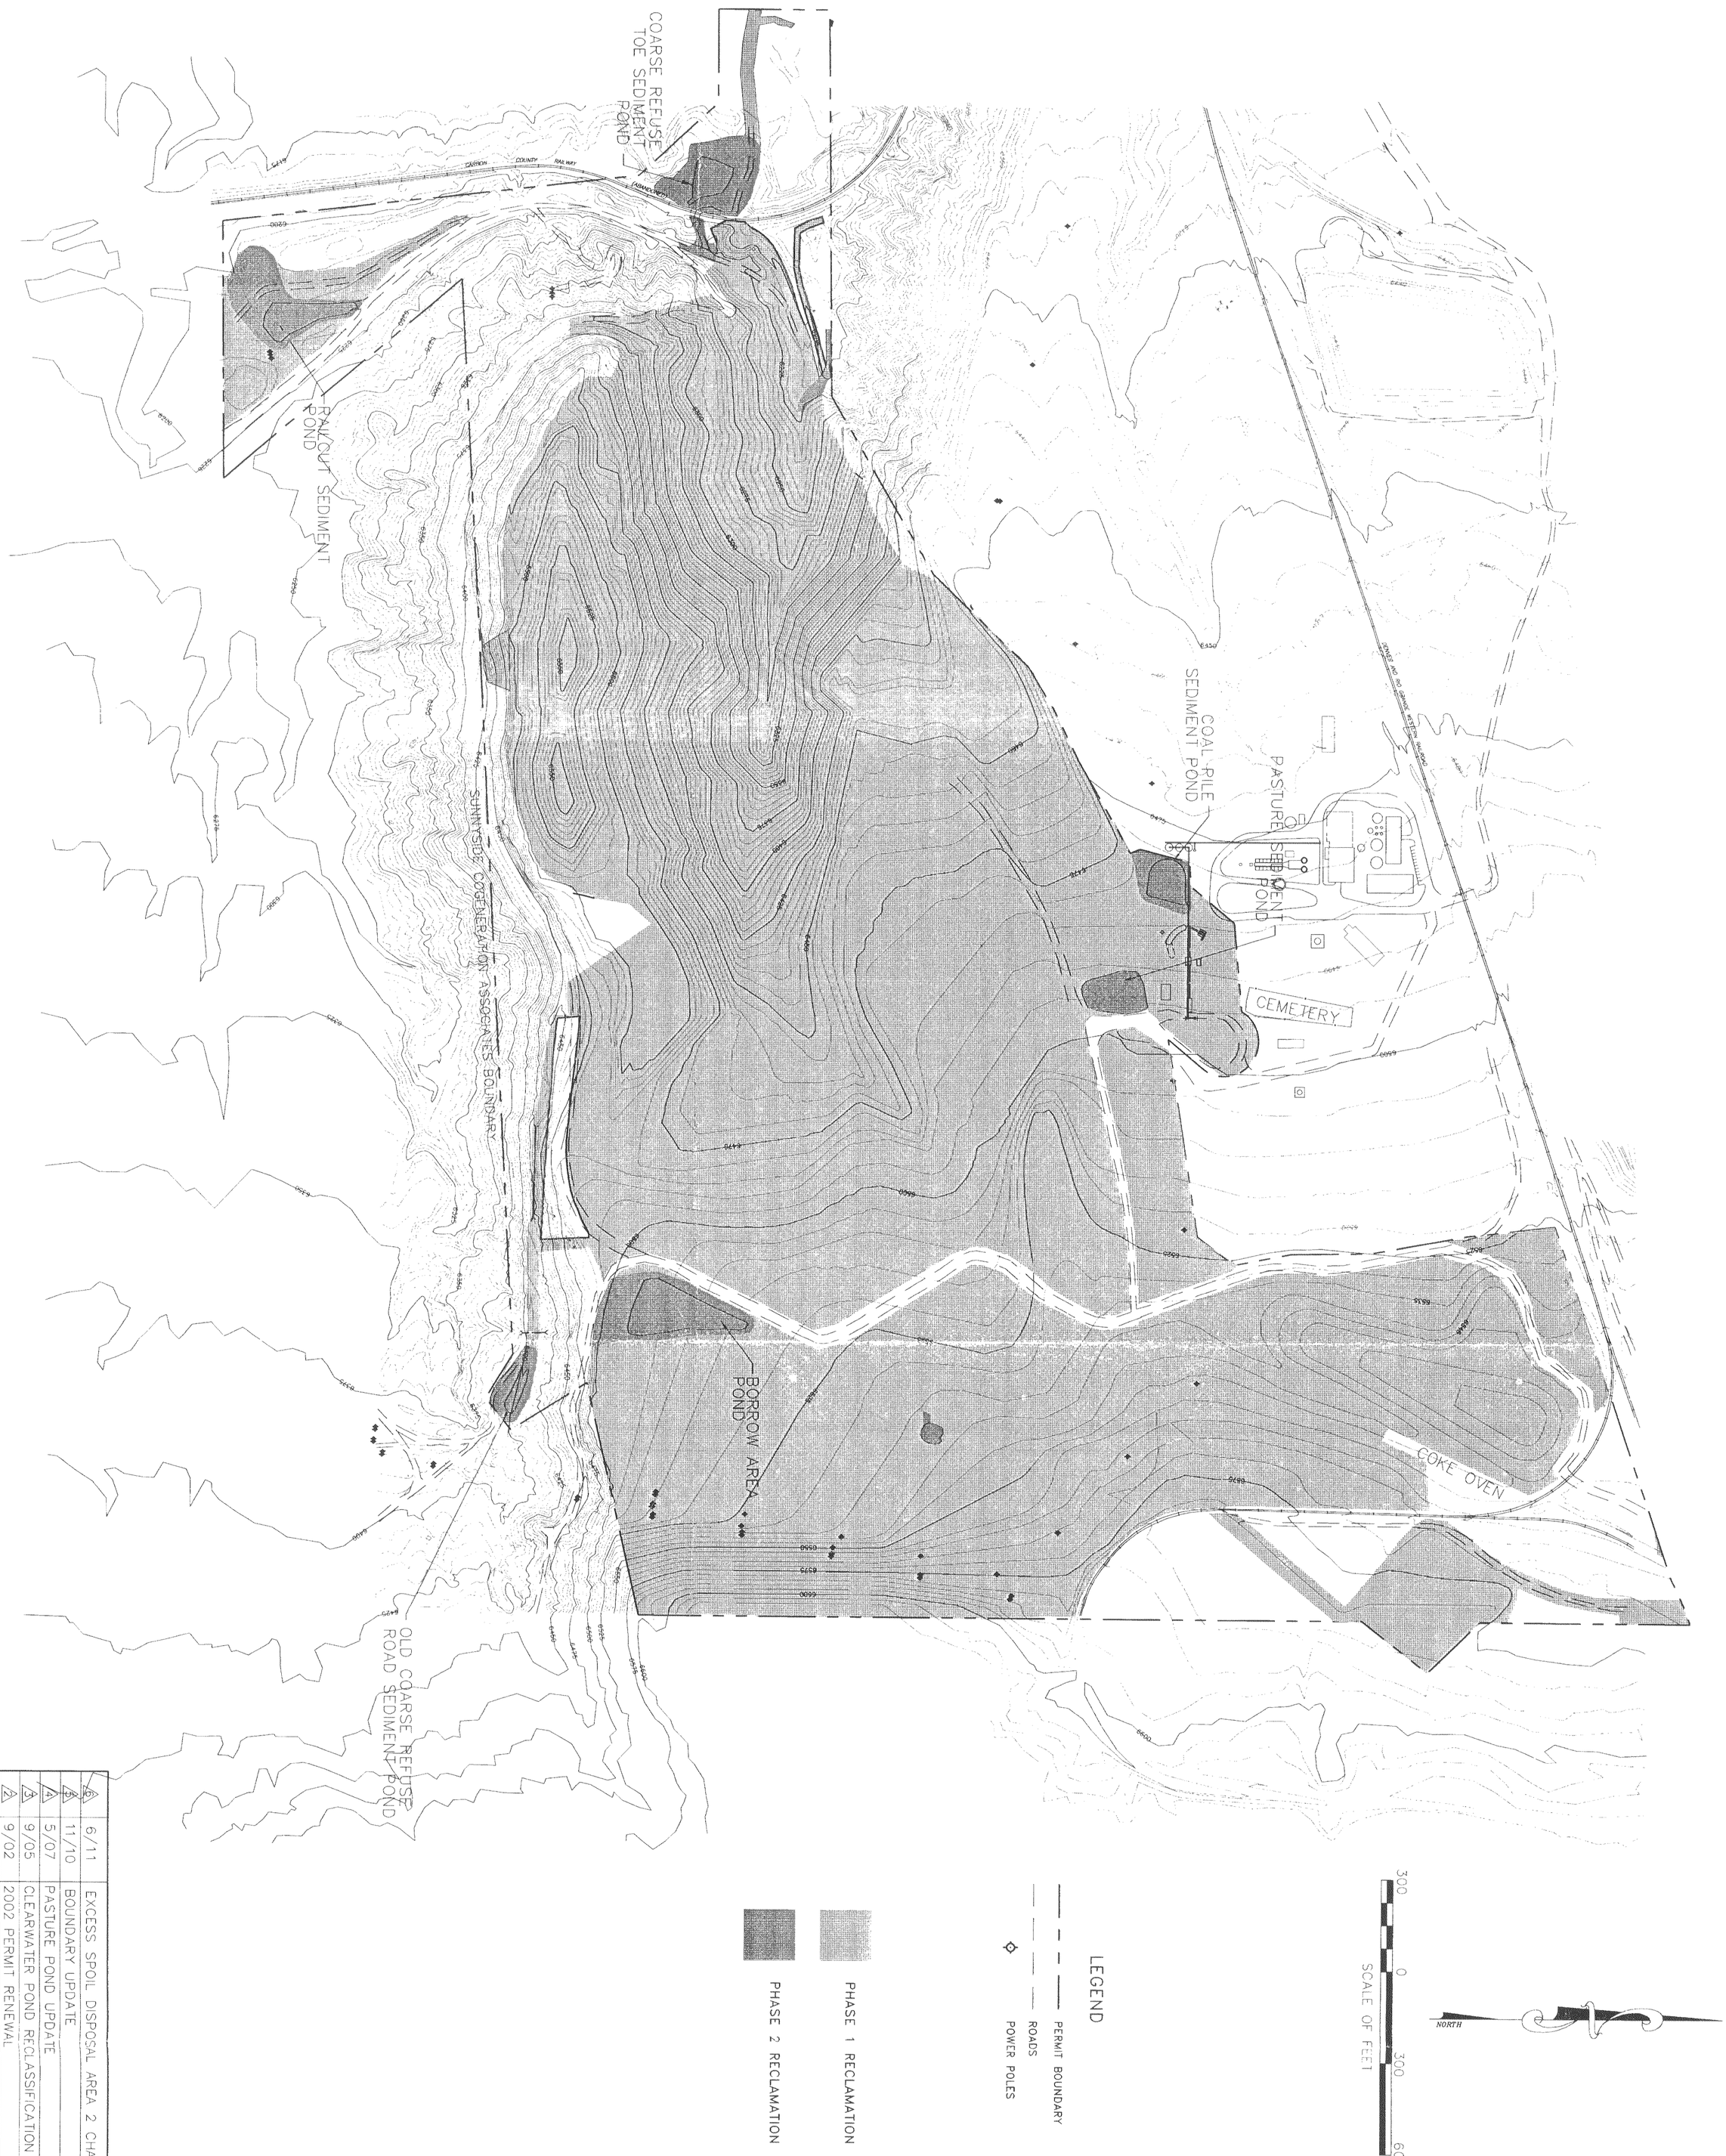

REV	DATE	DESCRIPTION	BY	APP'D
6	6/11	EXCESS SPOIL DISPOSAL AREA 2 CHANGES	AH	
5	11/10	BOUNDARY UPDATE	AH	
4	5/07	PASTURE POND UPDATE	AH	
3	9/05	CLEARWATER POND RECLASSIFICATION	AH	
2	9/02	2002 PERMIT RENEWAL	AH	
1	8/95	RECLAMATION OF OLD CORASE REFUSE ROAD	ND	

SHEET 10-4 OF

DESIGNED AEB

DRAWN AH

CHECKED AEB

TWIN PEAKS
Engineering & Land Surveying
2264 NORTH 1450 EAST LEHI, UTAH 84043
(801) 450-3511, (801) 439-0700 FAX

Sunnyside Cogeneration Associates
FINAL RECLAMATION GRADING PLAN

DATE 01-10-95

SCALE

PROJECT NO. —

REGISTERED PROFESSIONAL ENGINEER #177727 SCOTT CARLSON STATE OF UTAH

RECEIVED
DEC 22 2011
DIV. OF OIL, GAS & MINING

File in:
☐ Confidential
☐ Shelf
☒ Expandable
Date Folder 122211 C0070035
Incoming