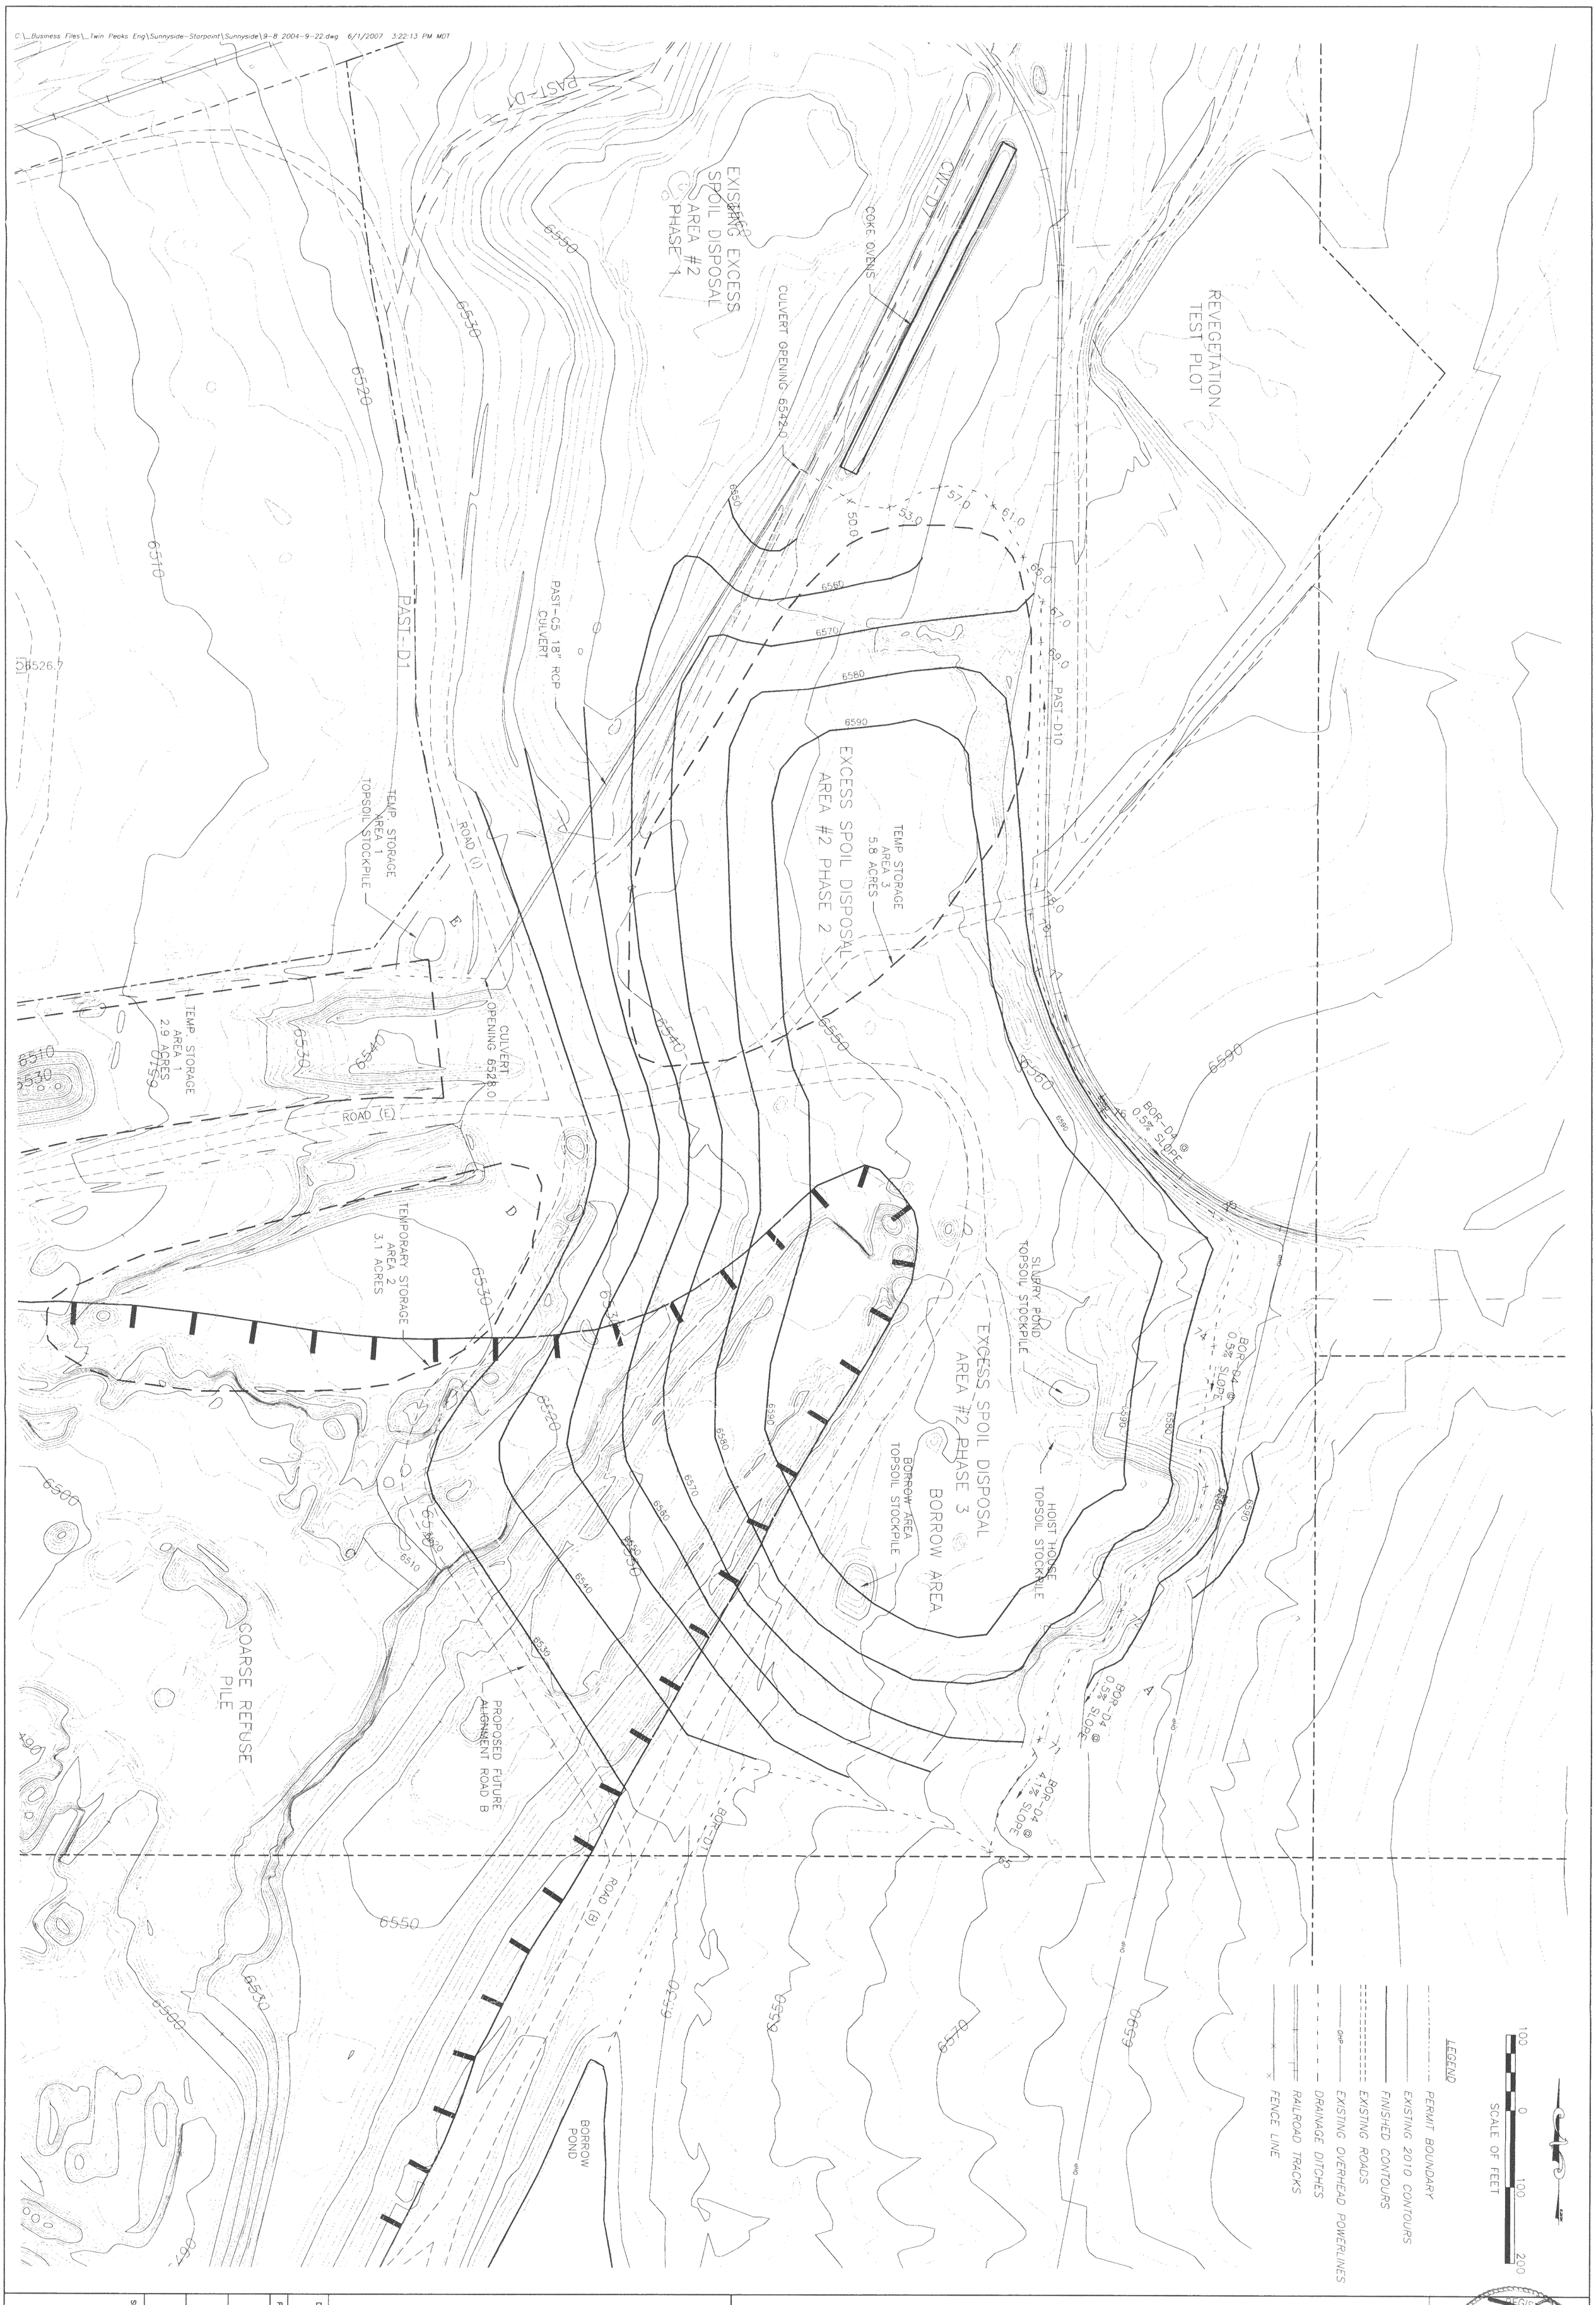

TWIN PEAKS
Engineering & Land Surveying
2264 NORTH 1450 EAST LEHI, UTAH 84043
(801) 450-3511, (801) 439-0700 FAX

DWG DATE: MAY 2011
PLOT DATE: 01 December 20
SHEET 9-8F

SUNNYSIDE COGENERATION ASSOCIATES
EXCESS SPOIL DISPOSAL AREA #2
PHASE 3

REGISTERED PROFESSIONAL ENGINEER #87727 S. SCOTT CARLSON STATE OF UTAH

File in:
☐ Confidential
☐ Shelf
☒ Expandable
Date Folder 12/22/11 C0700025
Incoming

RECEIVED
DEC 22 2011
DIV. OF OIL, GAS & MINING