P. OTTED DATE Thursday, 01 December 2011 - 8:57pm

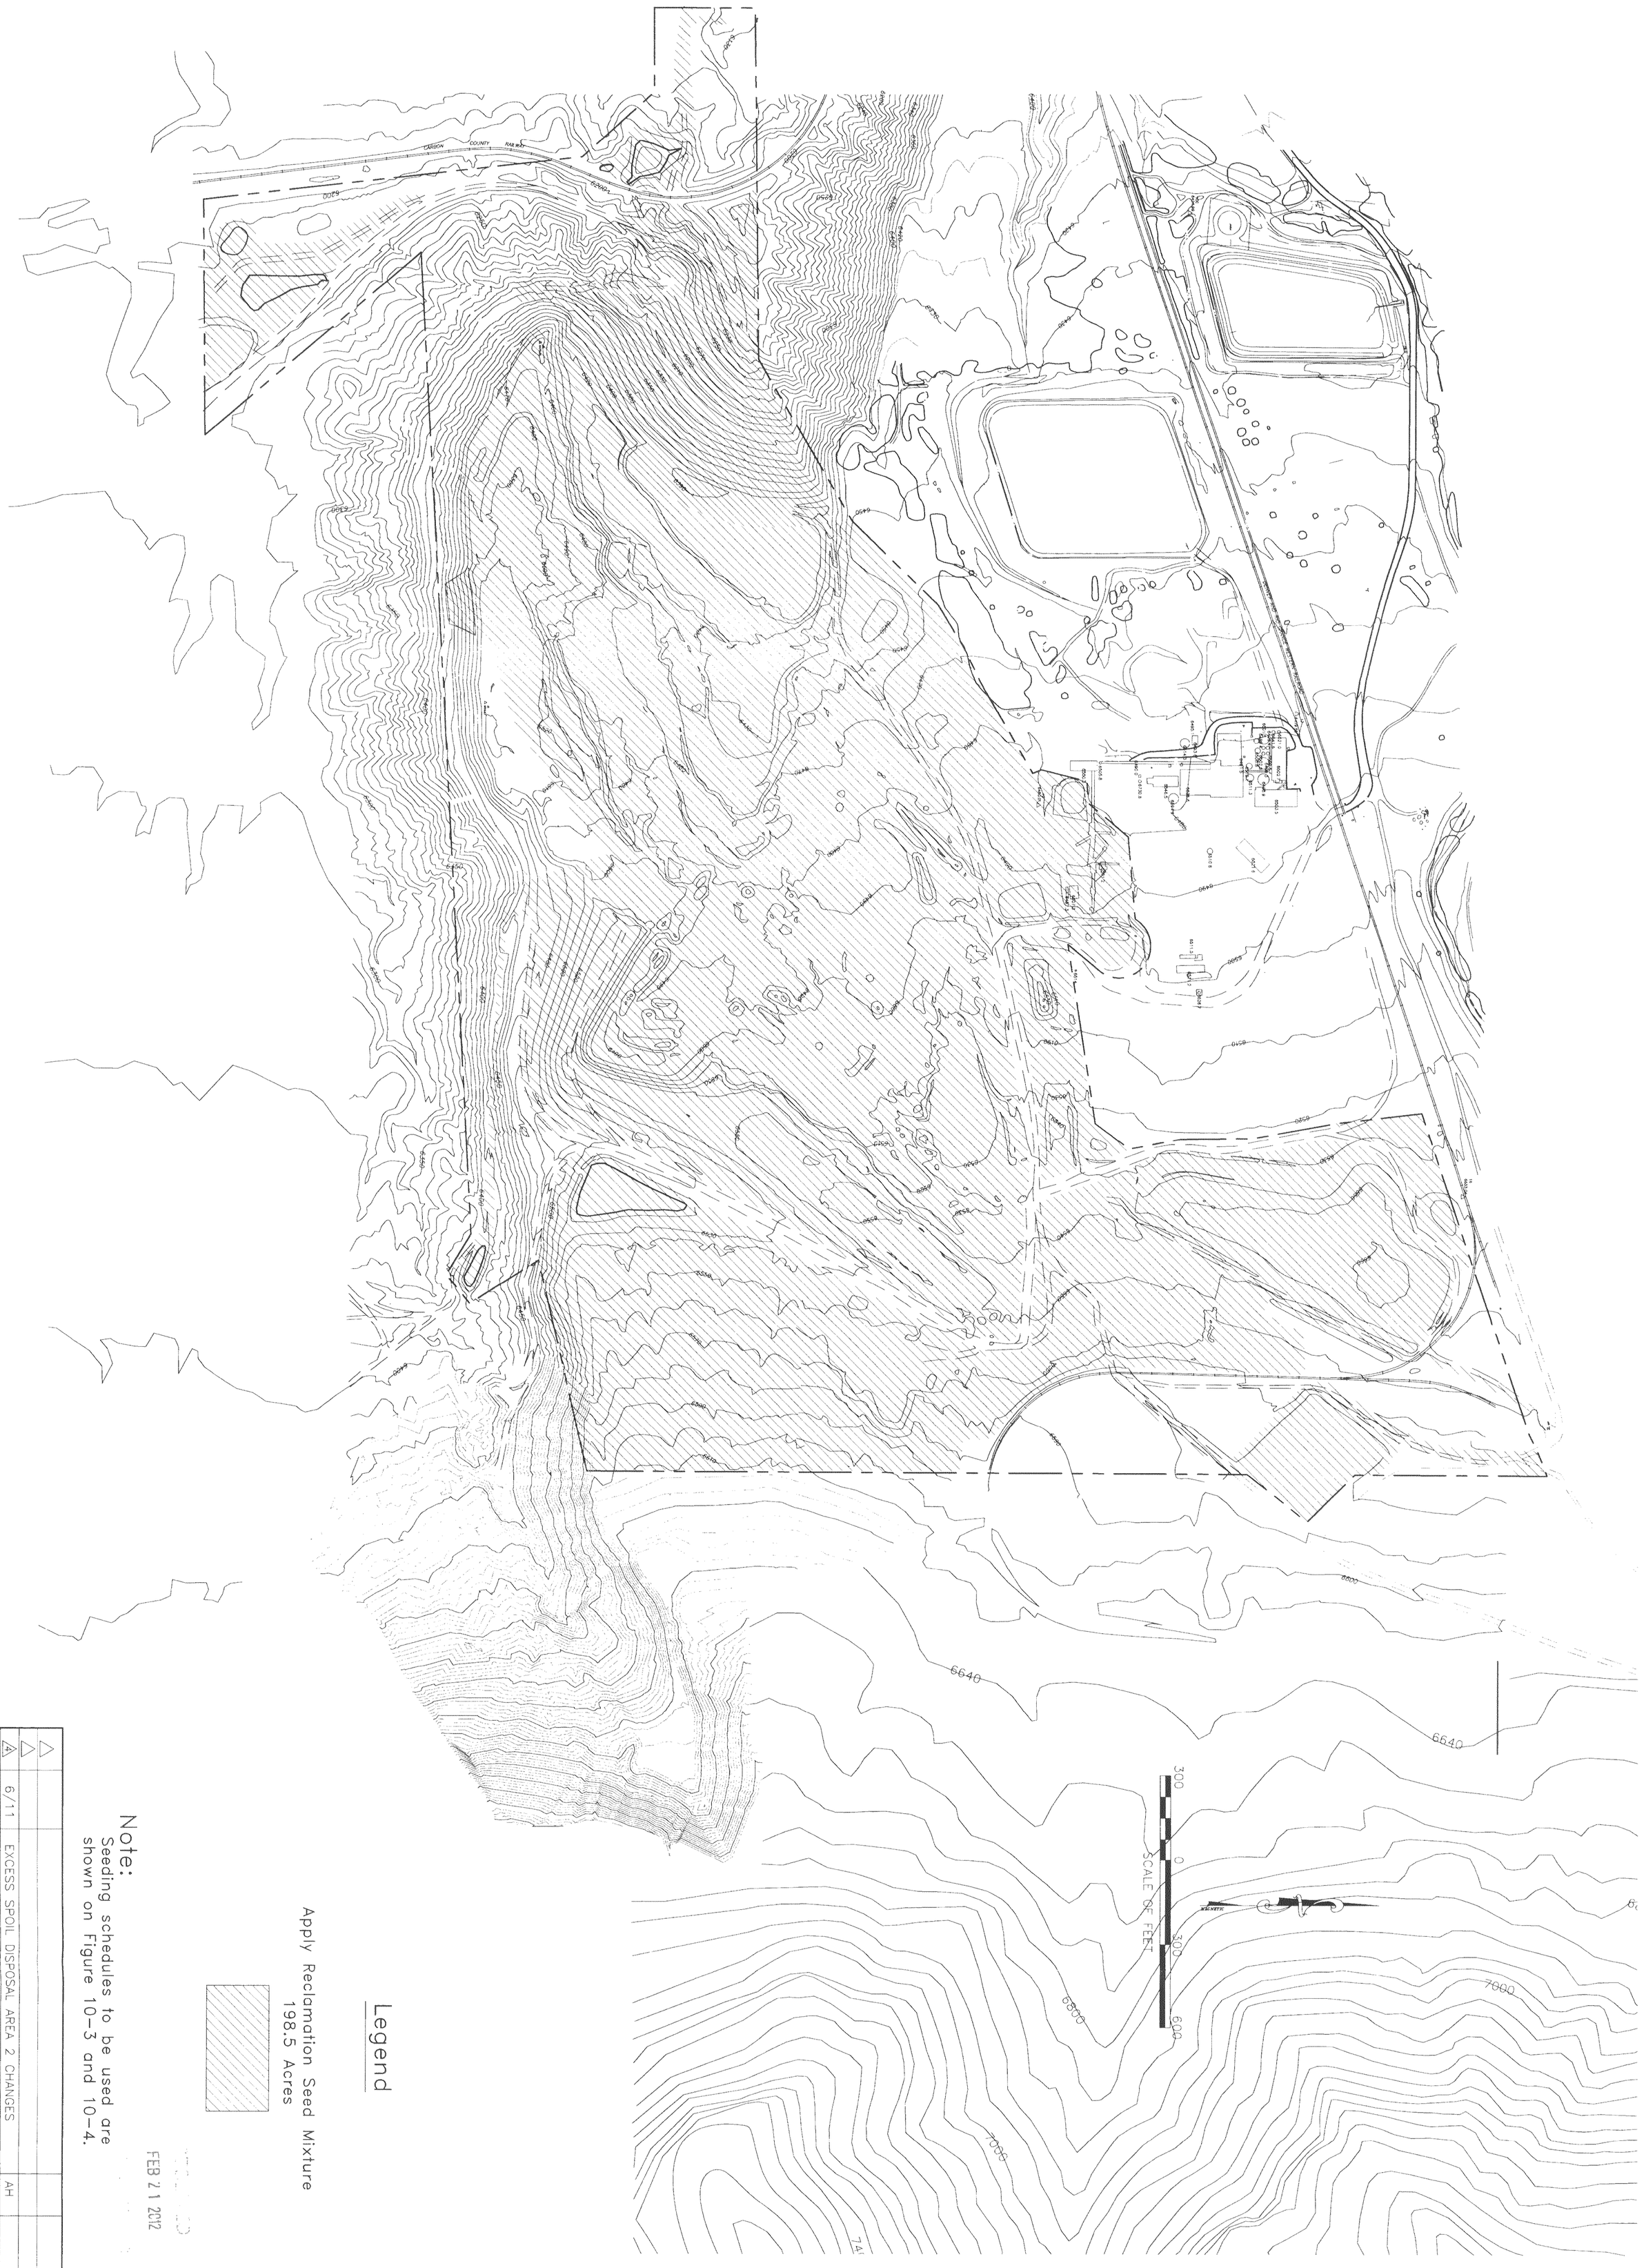

Legend

Apply Reclamation Seed Mixture
198.5 Acres

Note:
Seeding schedules to be used are shown on Figure 10-3 and 10-4.

REV	DATE	DESCRIPTION	BY	APP'D
4	6/11	EXCESS SPOIL DISPOSAL AREA 2 CHANGES	AH	
3	11/10	BOUNDARY AND TOPO UPDATES	AH	
2	9/02	2002 PERMIT RENEWAL	AH	
1	9/97	PERMIT RENEWAL-UPDATES	AH	

FEB 21 2012

SHEET 8-5

DESIGNED AH
DRAWN AH
CHECKED SSC

TWIN PEAKS
Engineering & Land Surveying
2264 NORTH 1450 EAST LEHI, UTAH 84043
(801) 450-3511, (801) 439-0700 FAX

Sunnyside Cogeneration Associates
PERMIT TERM RECLAMATION PLAN
SEEDING PLAN

7-12-94
SCALE
PROJECT NO. –

LICENSED PROFESSIONAL ENGINEER No. 187727 S. SCOTT CARLSON STATE OF UTAH

File in:
☐ Confidential
☐ Shelf
☒ Expandable
Date Folder 22112 cc fec 35