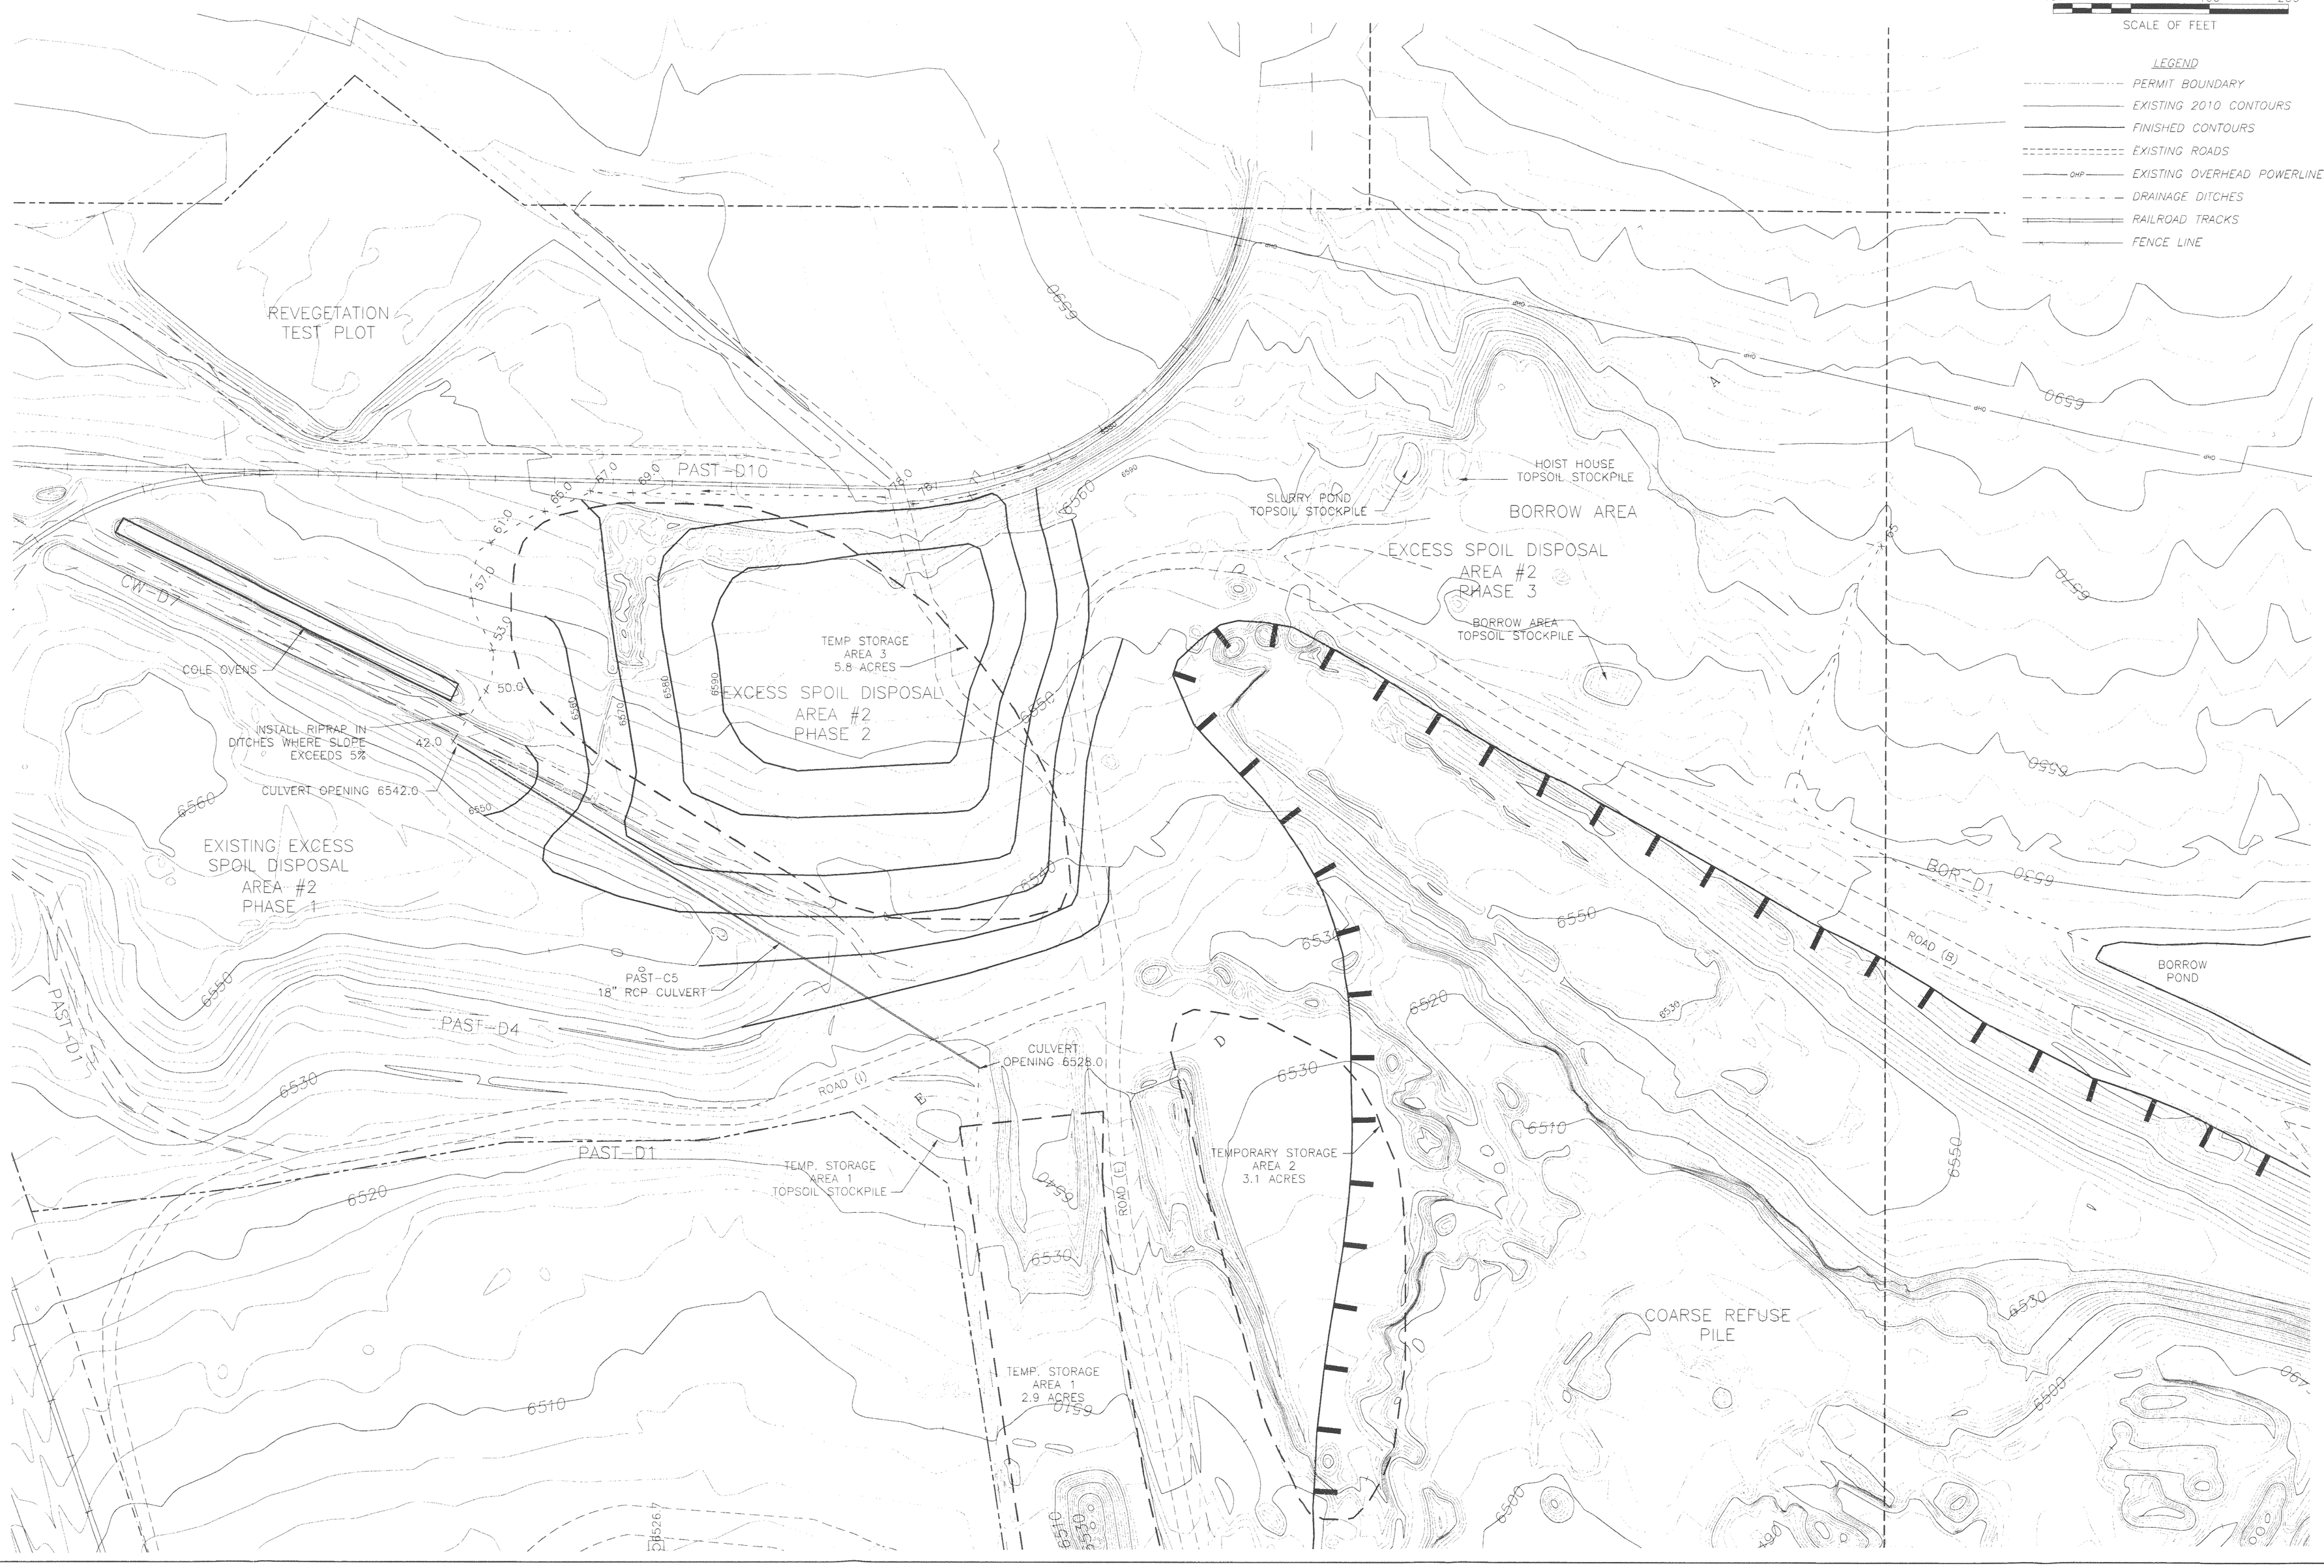

REGISTERED PROFESSIONAL ENGINEER
#87727
S. SCOTT CARLSON
STATE OF UTAH
12/11

SUNNYSIDE COGENERATION ASSOCIATES
EXCESS SPOIL DISPOSAL AREA #2
PHASE 2

TWIN PEAKS
Engineering & Land Surveying
2264 NORTH 1450 EAST LEHI, UTAH 84043
(801) 450-3511, (801) 439-0700 FAX

DWG DATE: MAY 2011

PLOT DATE: 01 December 20

SHEET FEB 21 2012

9-8E

File in: Confidential
Shelf
Expandable
Date Folder