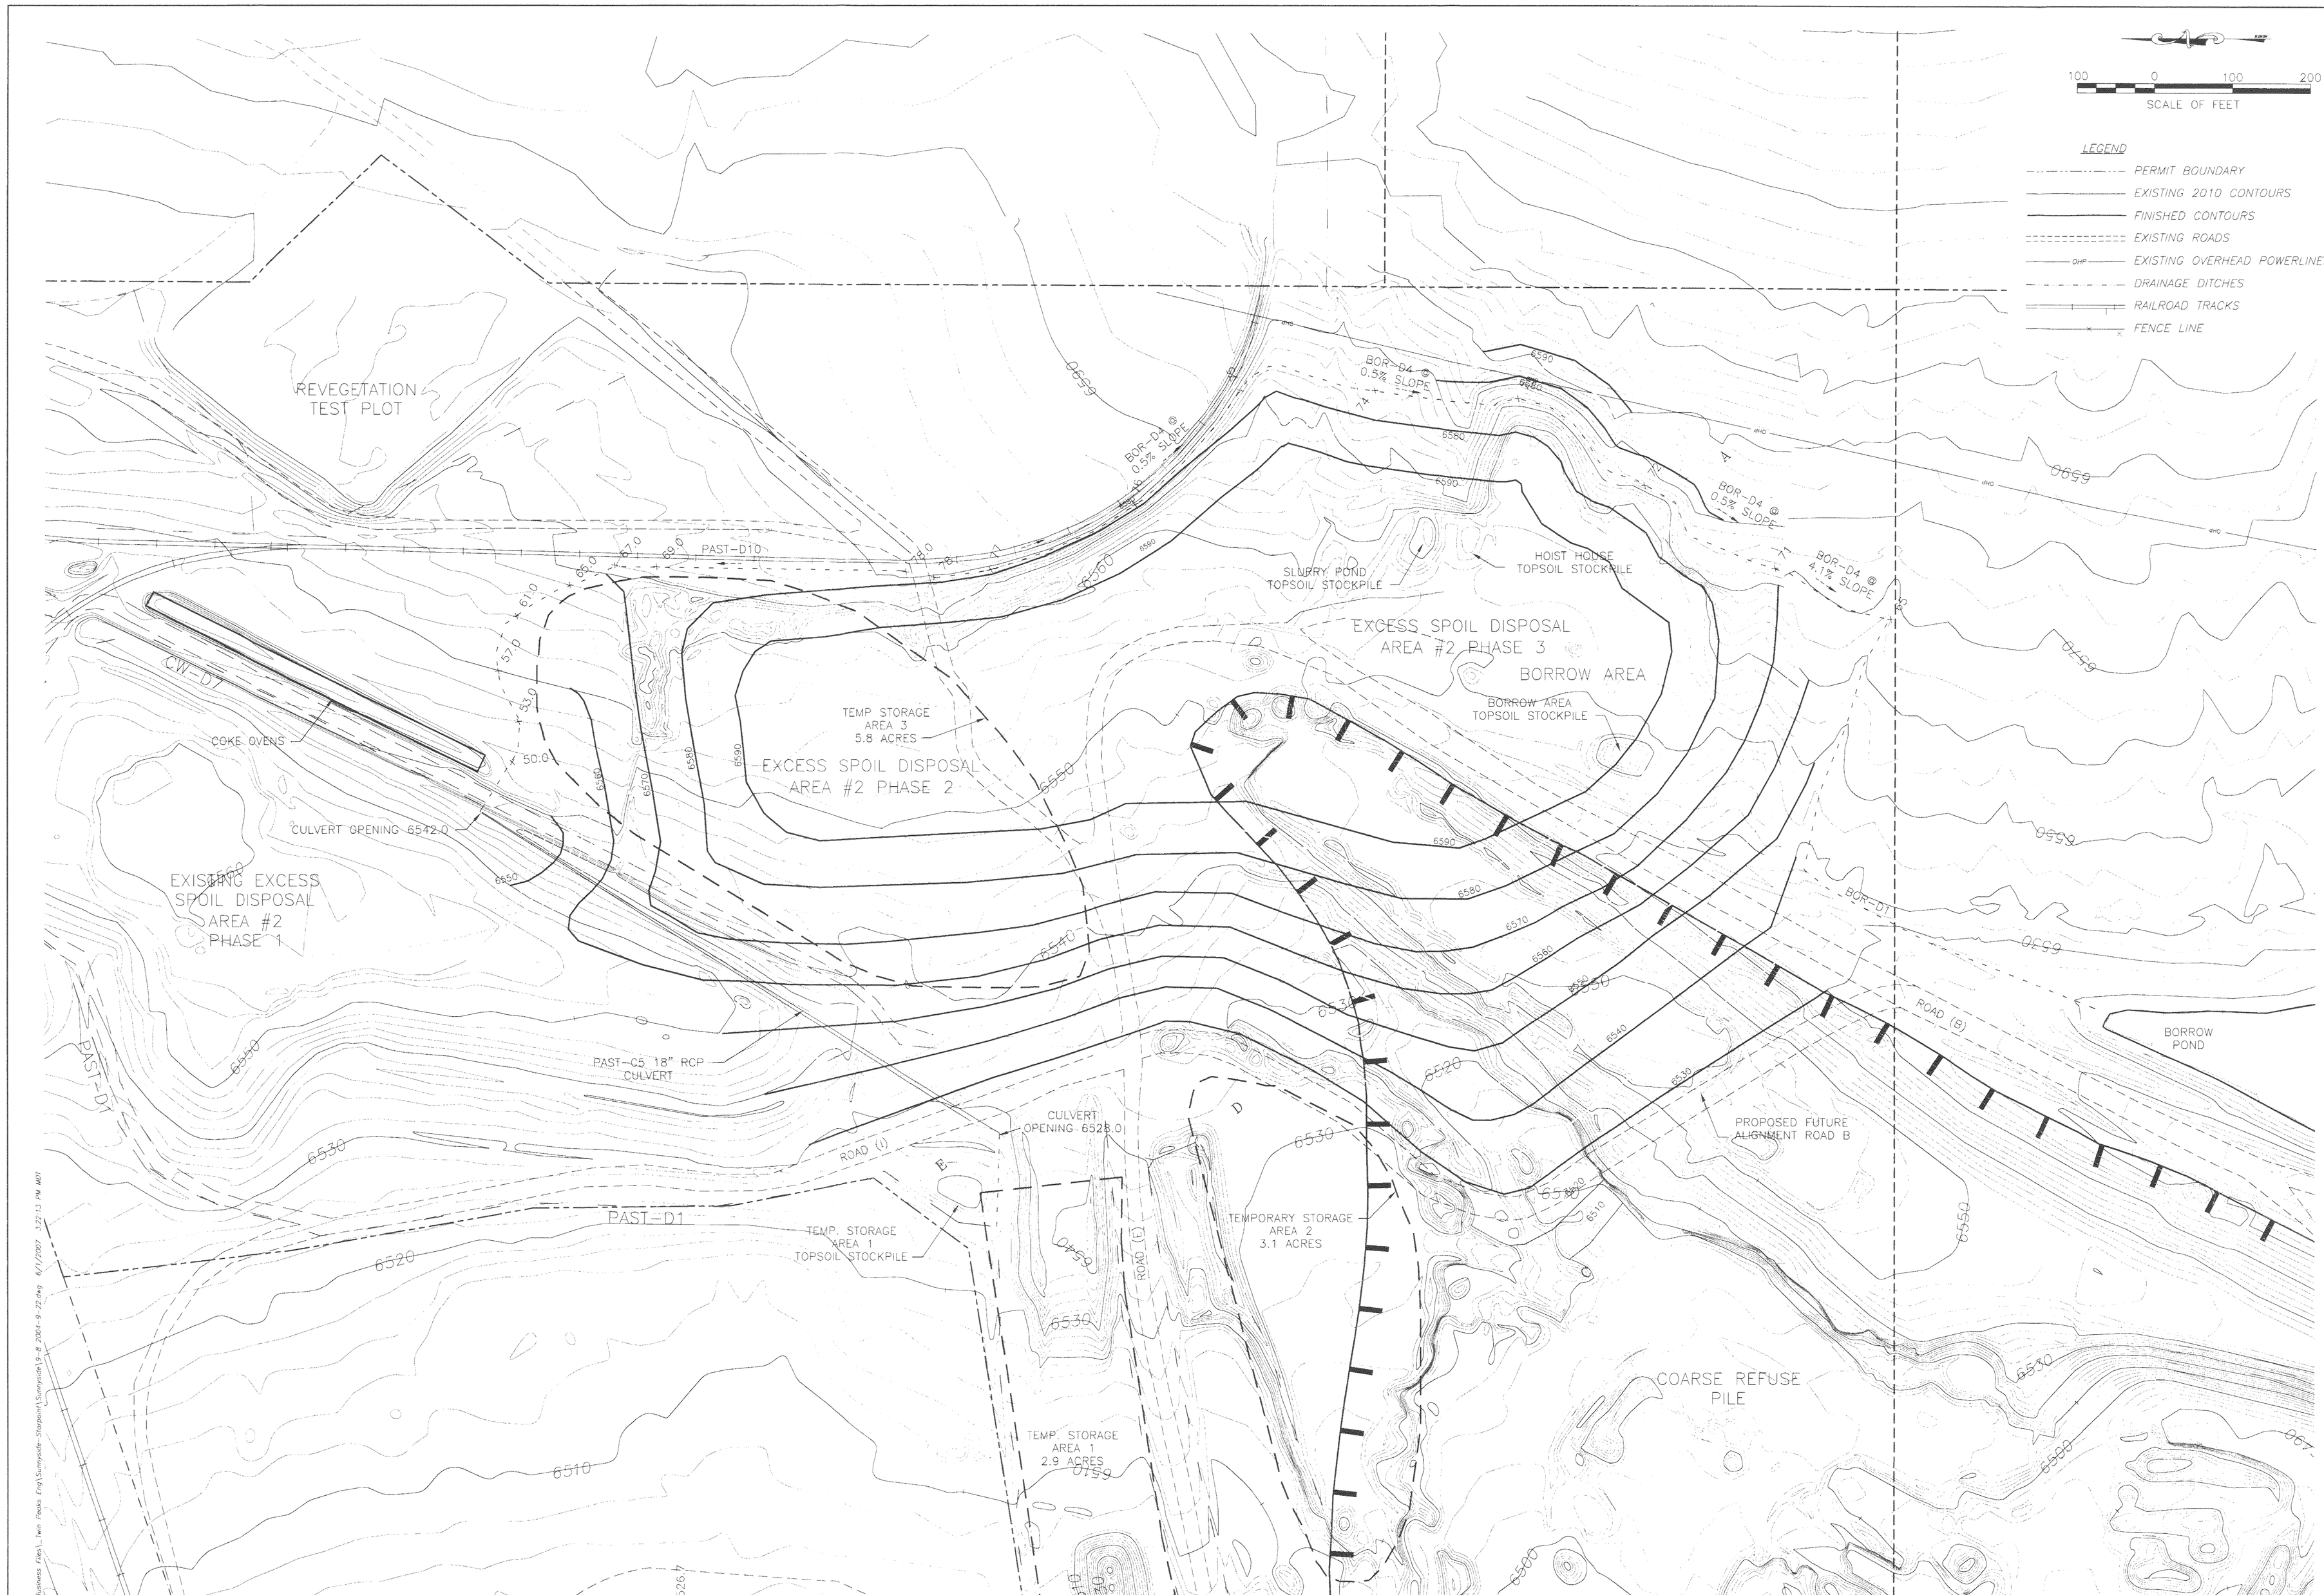

REGISTERED PROFESSIONAL ENGINEER
#187727
S. SCOTT CARLSON
STATE OF UTAH
12/11

SUNNYSIDE COGENERATION ASSOCIATES
EXCESS SPOIL DISPOSAL AREA #2
PHASE 3

TWIN PEAKS
Engineering & Land Surveying
2264 NORTH 1450 EAST LEHI, UTAH 84043
(801) 450-3511, (801) 439-0700 FAX

DWG DATE: MAY 2011

PLOT DATE: 01 December 20

SHEET

FEB 21 2012

9-8F

File in:
☐ Confidential
☐ Shelf
☒ Expandable
Date Folder