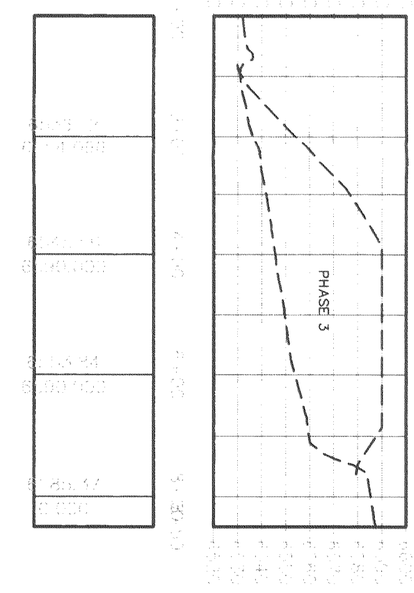

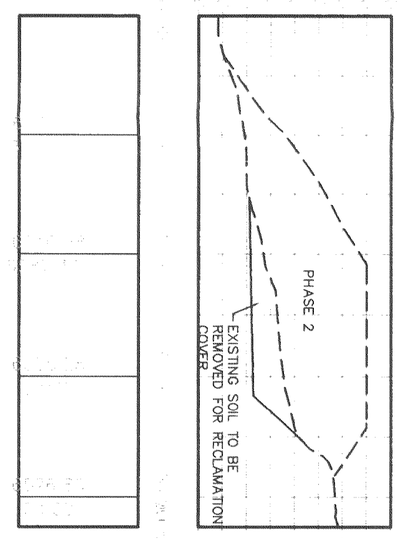

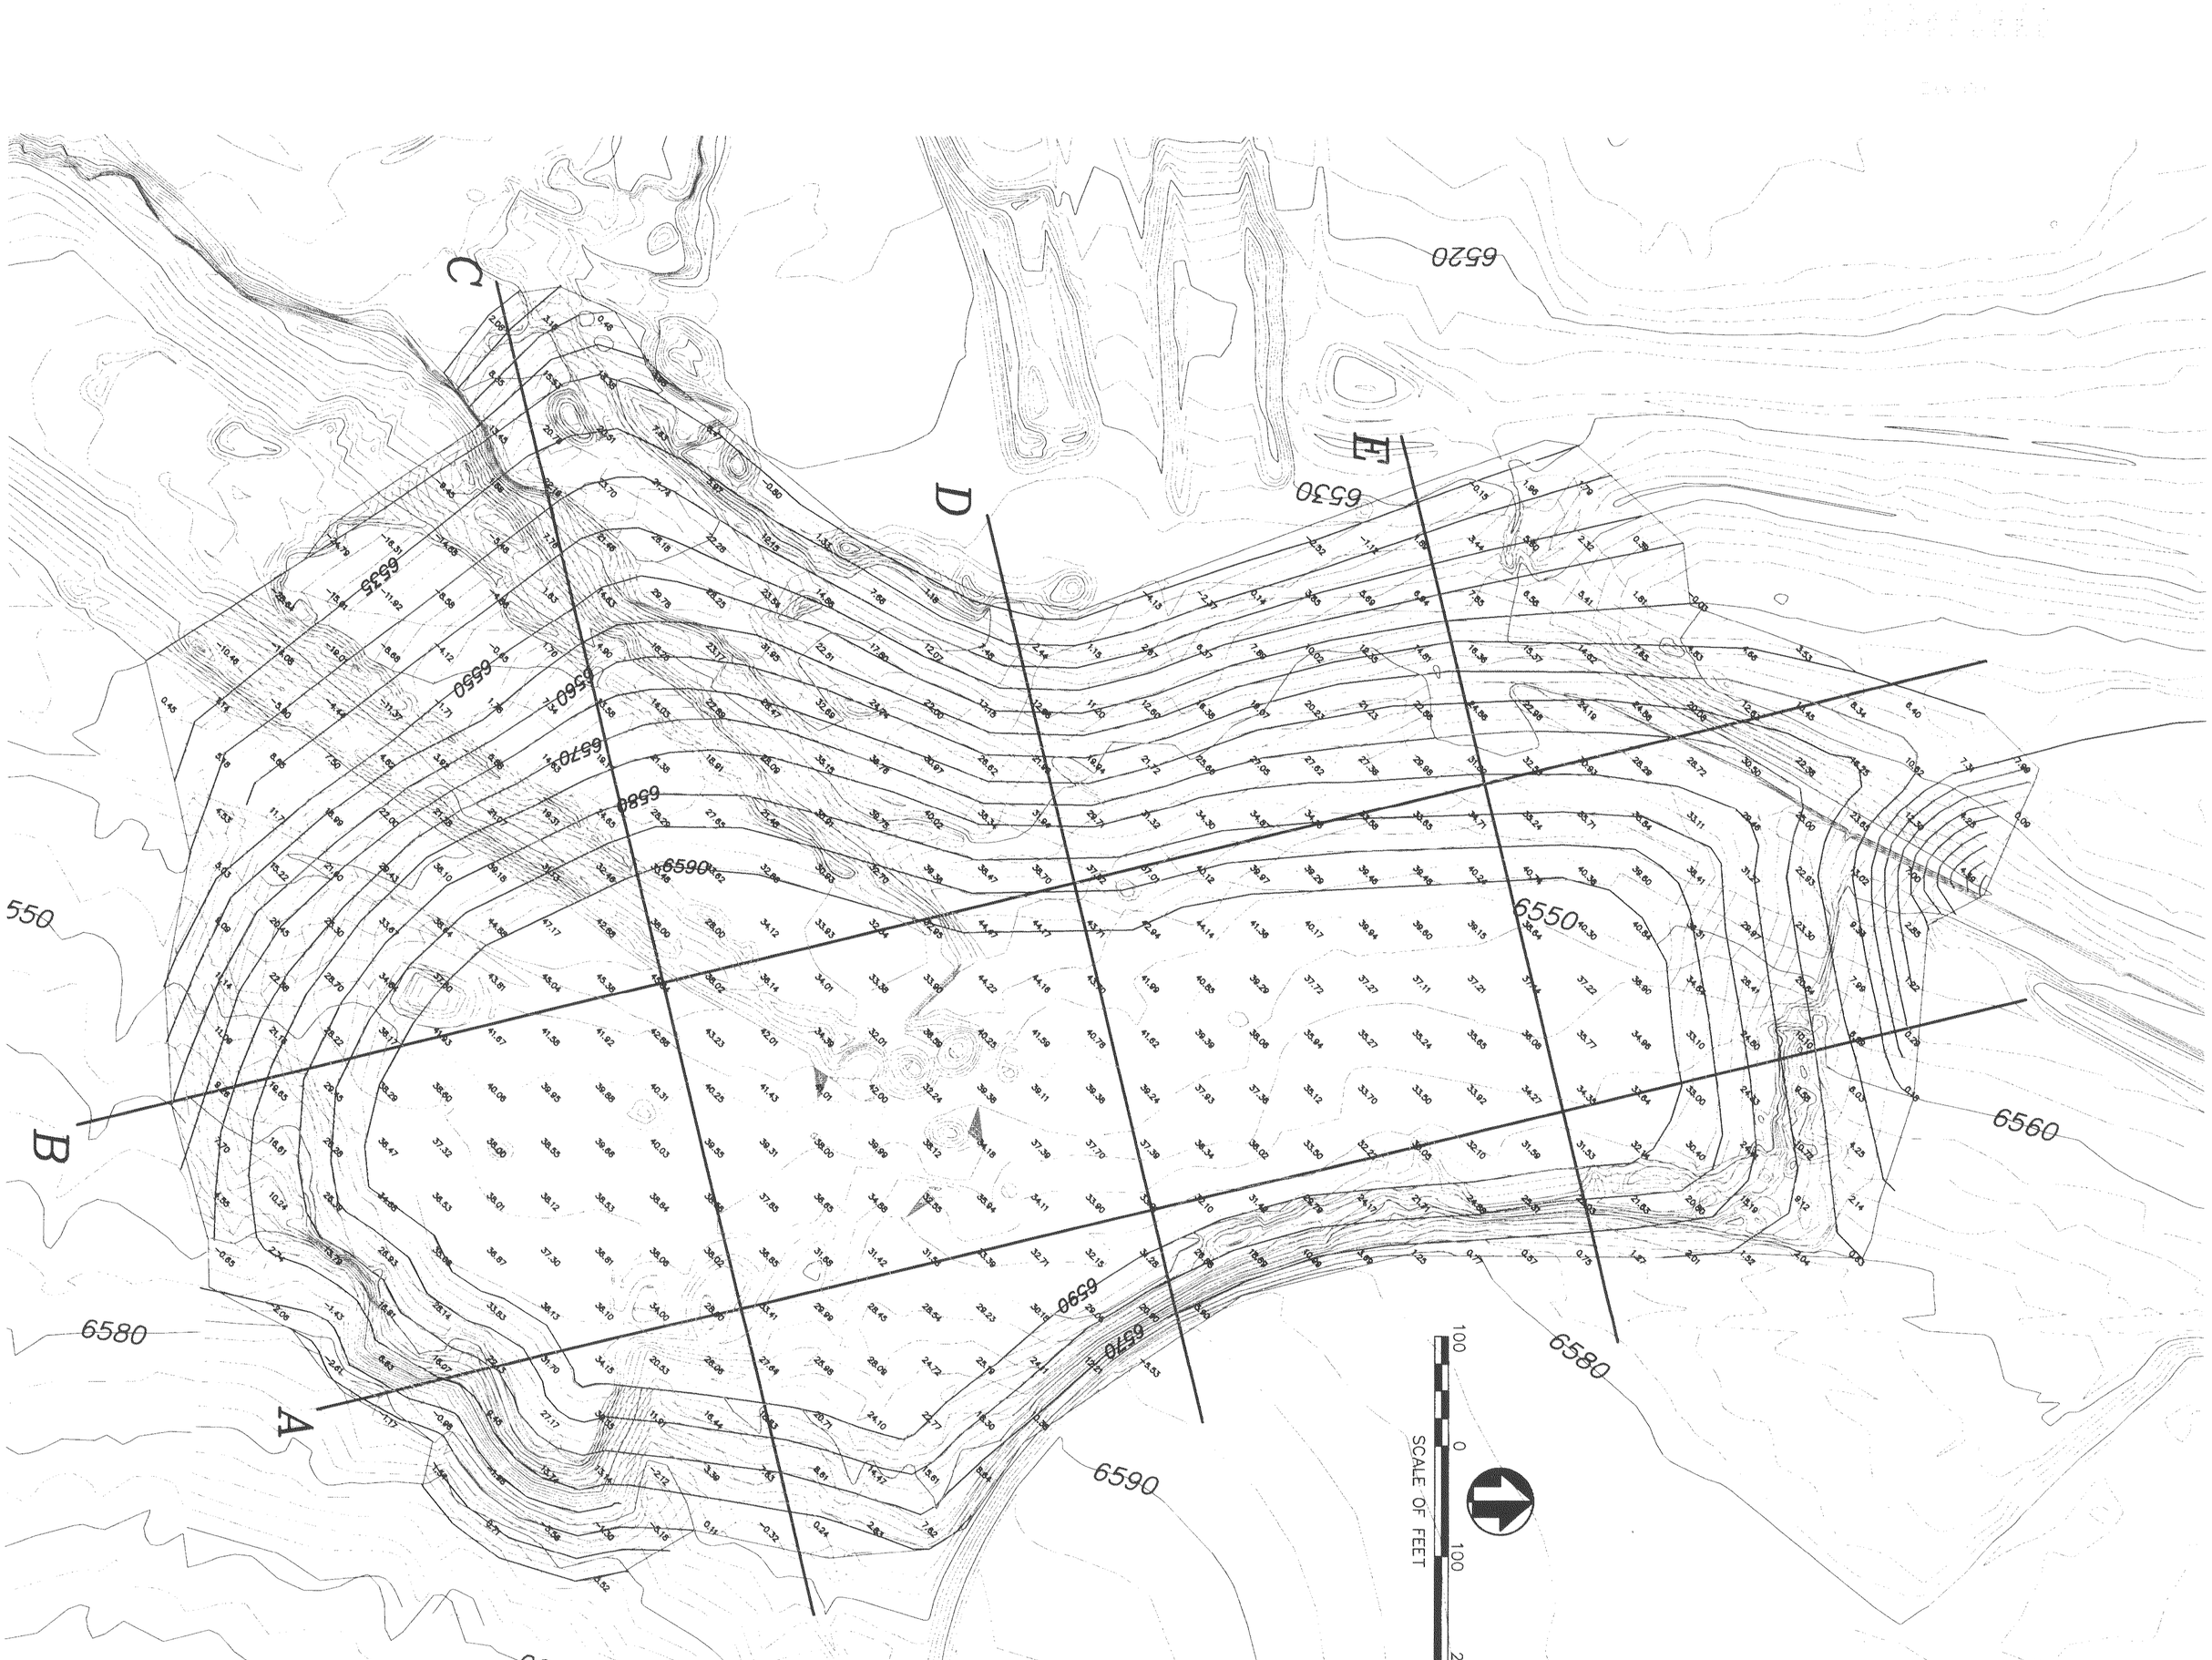

SUNNYSIDE COGENERATION ASSOCIATES
EXCESS SPOIL DISPOSAL AREA #2
PHASE 2 AND PHASE 3
EARTHWORKS & CROSS SECTIONS

TWIN PEAKS
Engineering & Land Surveying
2264 NORTH 1450 EAST LEHI, UTAH 84043
(801) 450–3511, (801) 439–0700 FAX

DWG DATE: MAY 2011
PLOT DATE: 09 August 2011
SHEET 9–8G

REGISTERED PROFESSIONAL ENGINEER
187727
S. SCOTT CARLSON
STATE OF UTAH

FEB 21 2012

File in:
- ☐ Confidential
- ☐ Shelf
- ☒ Expandable

Date Folder 2/21/12 cc 707 35
Sunnyside