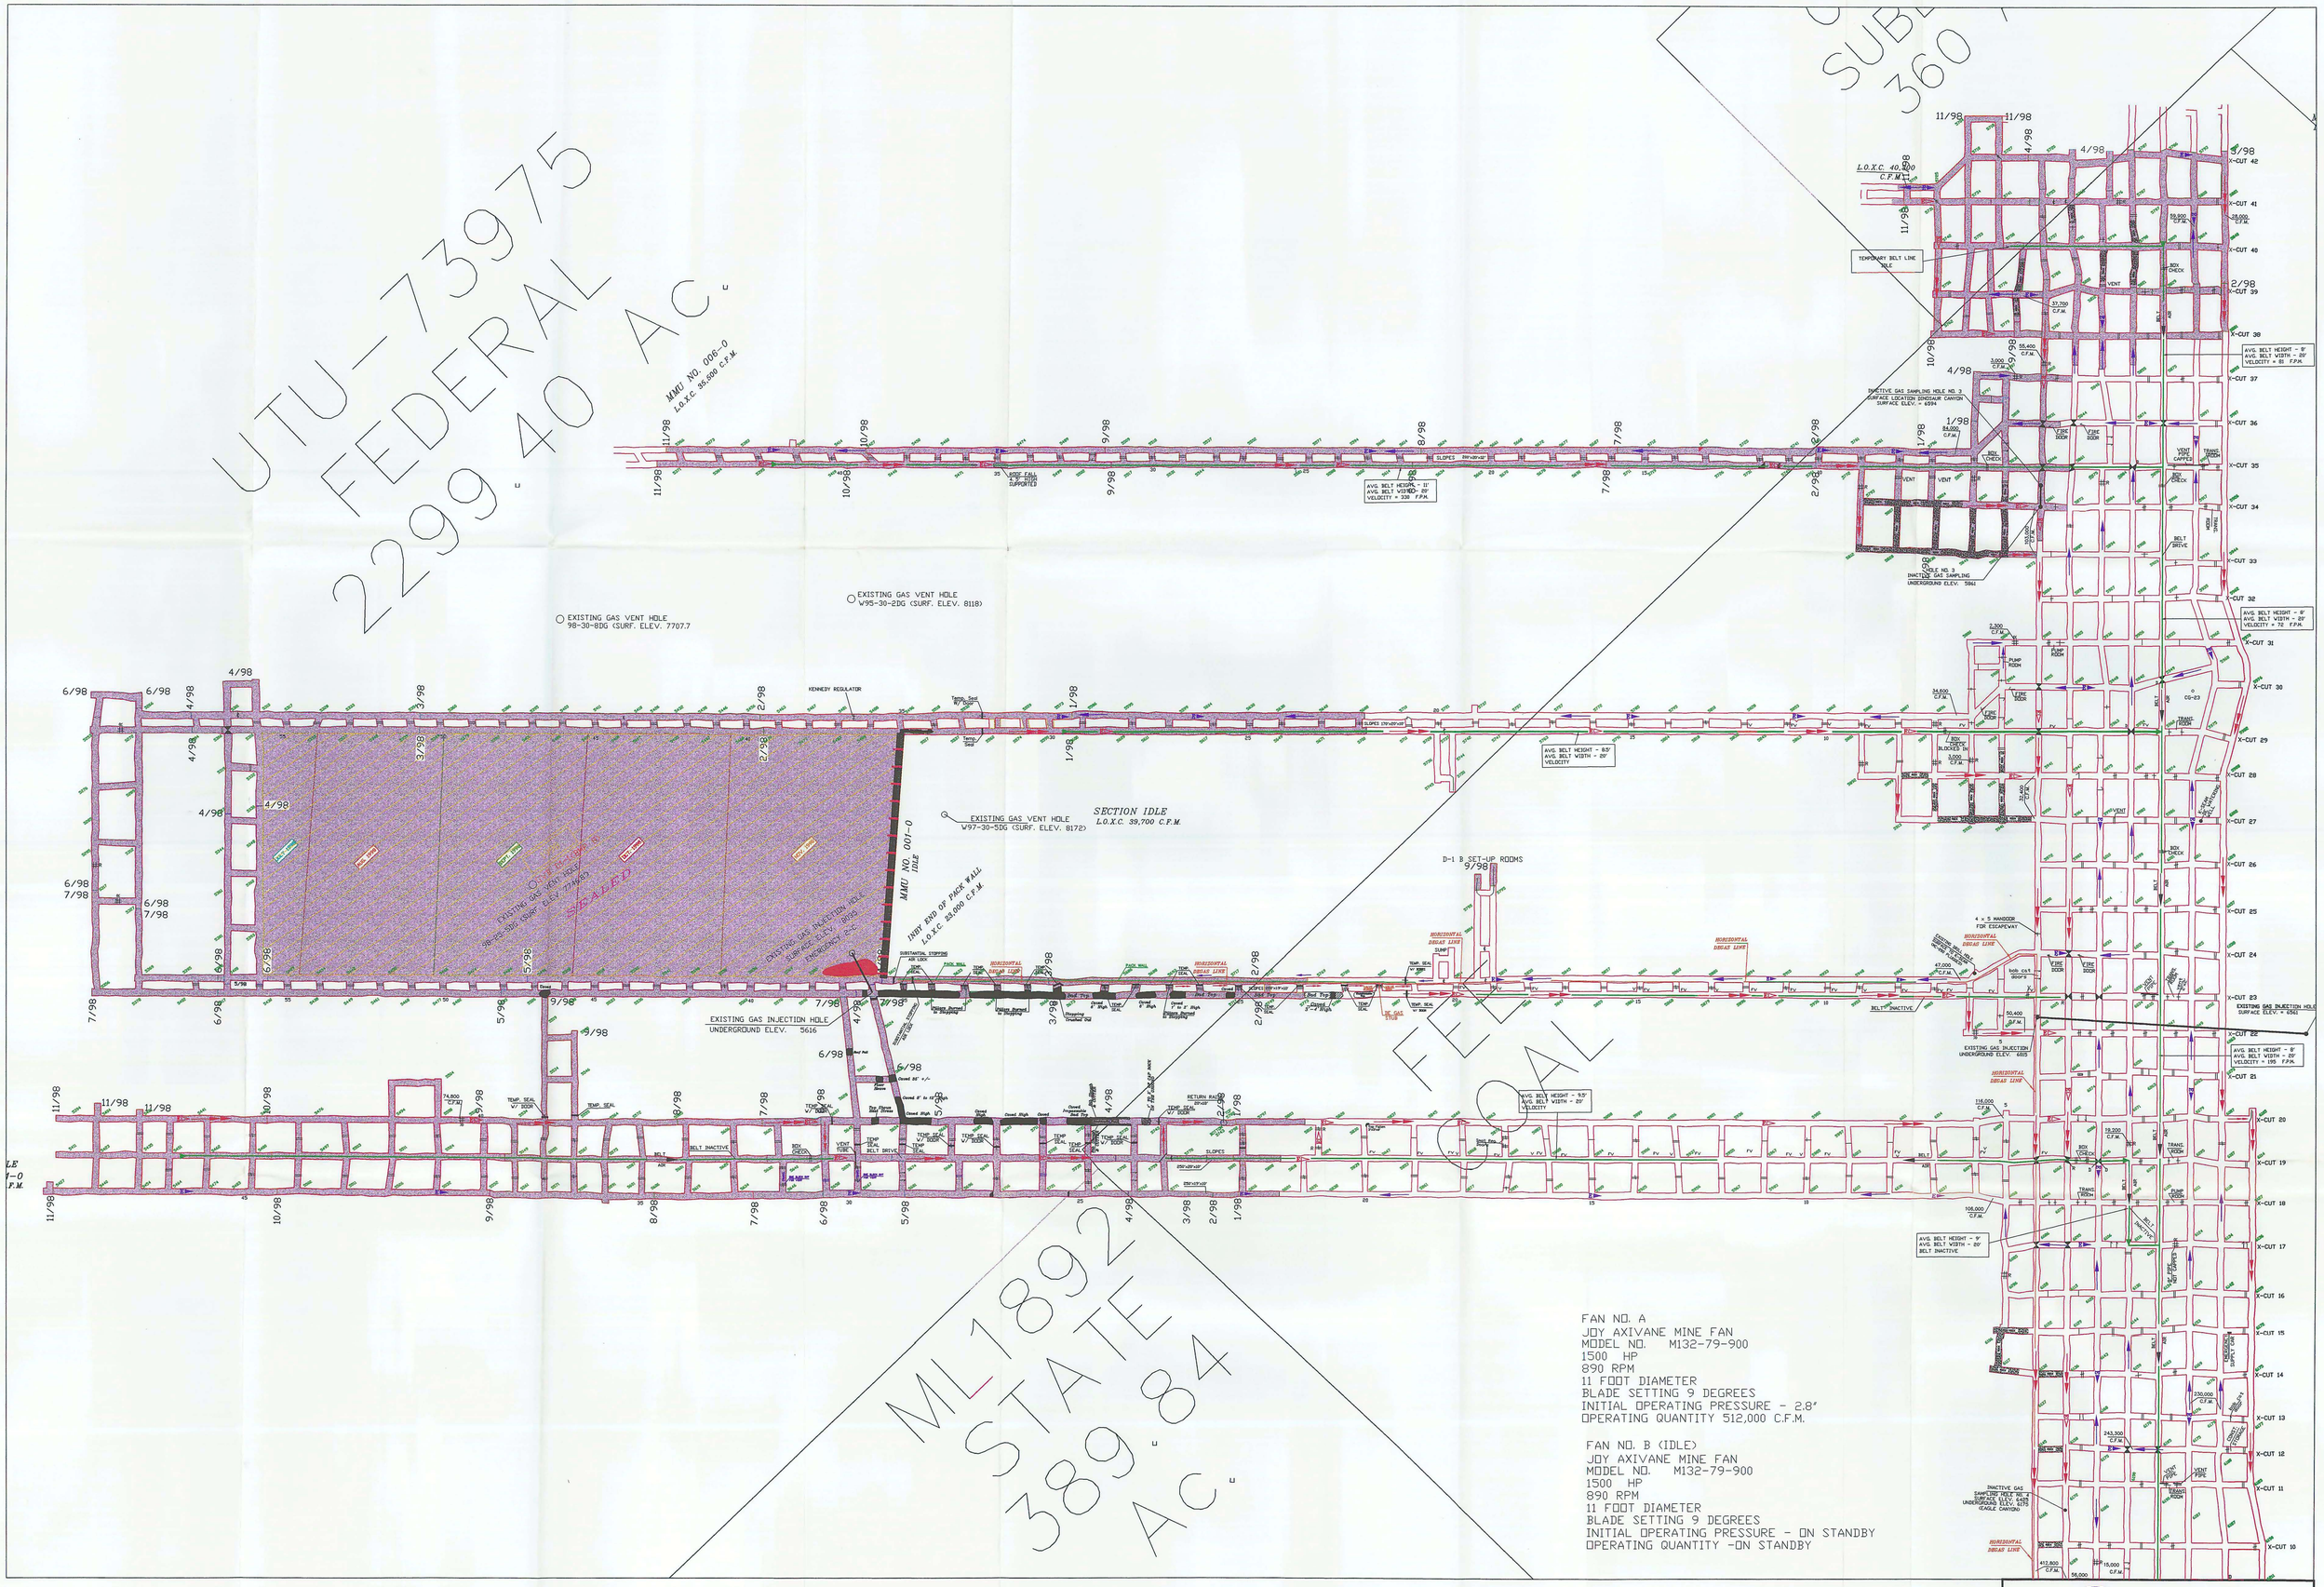

WILLOW CREEK MINE
1998 MINING

CYPRUS PLATEAU MINING

847 NORTHWEST HWY. 191 HELPER, UTAH 84526
PHONE: (435) 472-0475

XREF'S	TITLE: WILLOW CREEK MINE 1998 PRODUCTION MAP MAP 2
C:\RAY\WILLOW\RIB-96.DWG	DRAWN BY: RAY CLASSER — DATE: APRIL 20,1999
C:\RAY\WILLOW\RIB-97.DWG	CHECKED BY: — REVISED:
C:\RAY\WILLOW\RIB-98.DWG	DRAWING NO. C:\RAY\WILLOW\WC-98-MINING.DWG
C:\RAY\WILLOW\6400-VENTILATION.DWG	M.S.H.A. ID NO. 42-02113