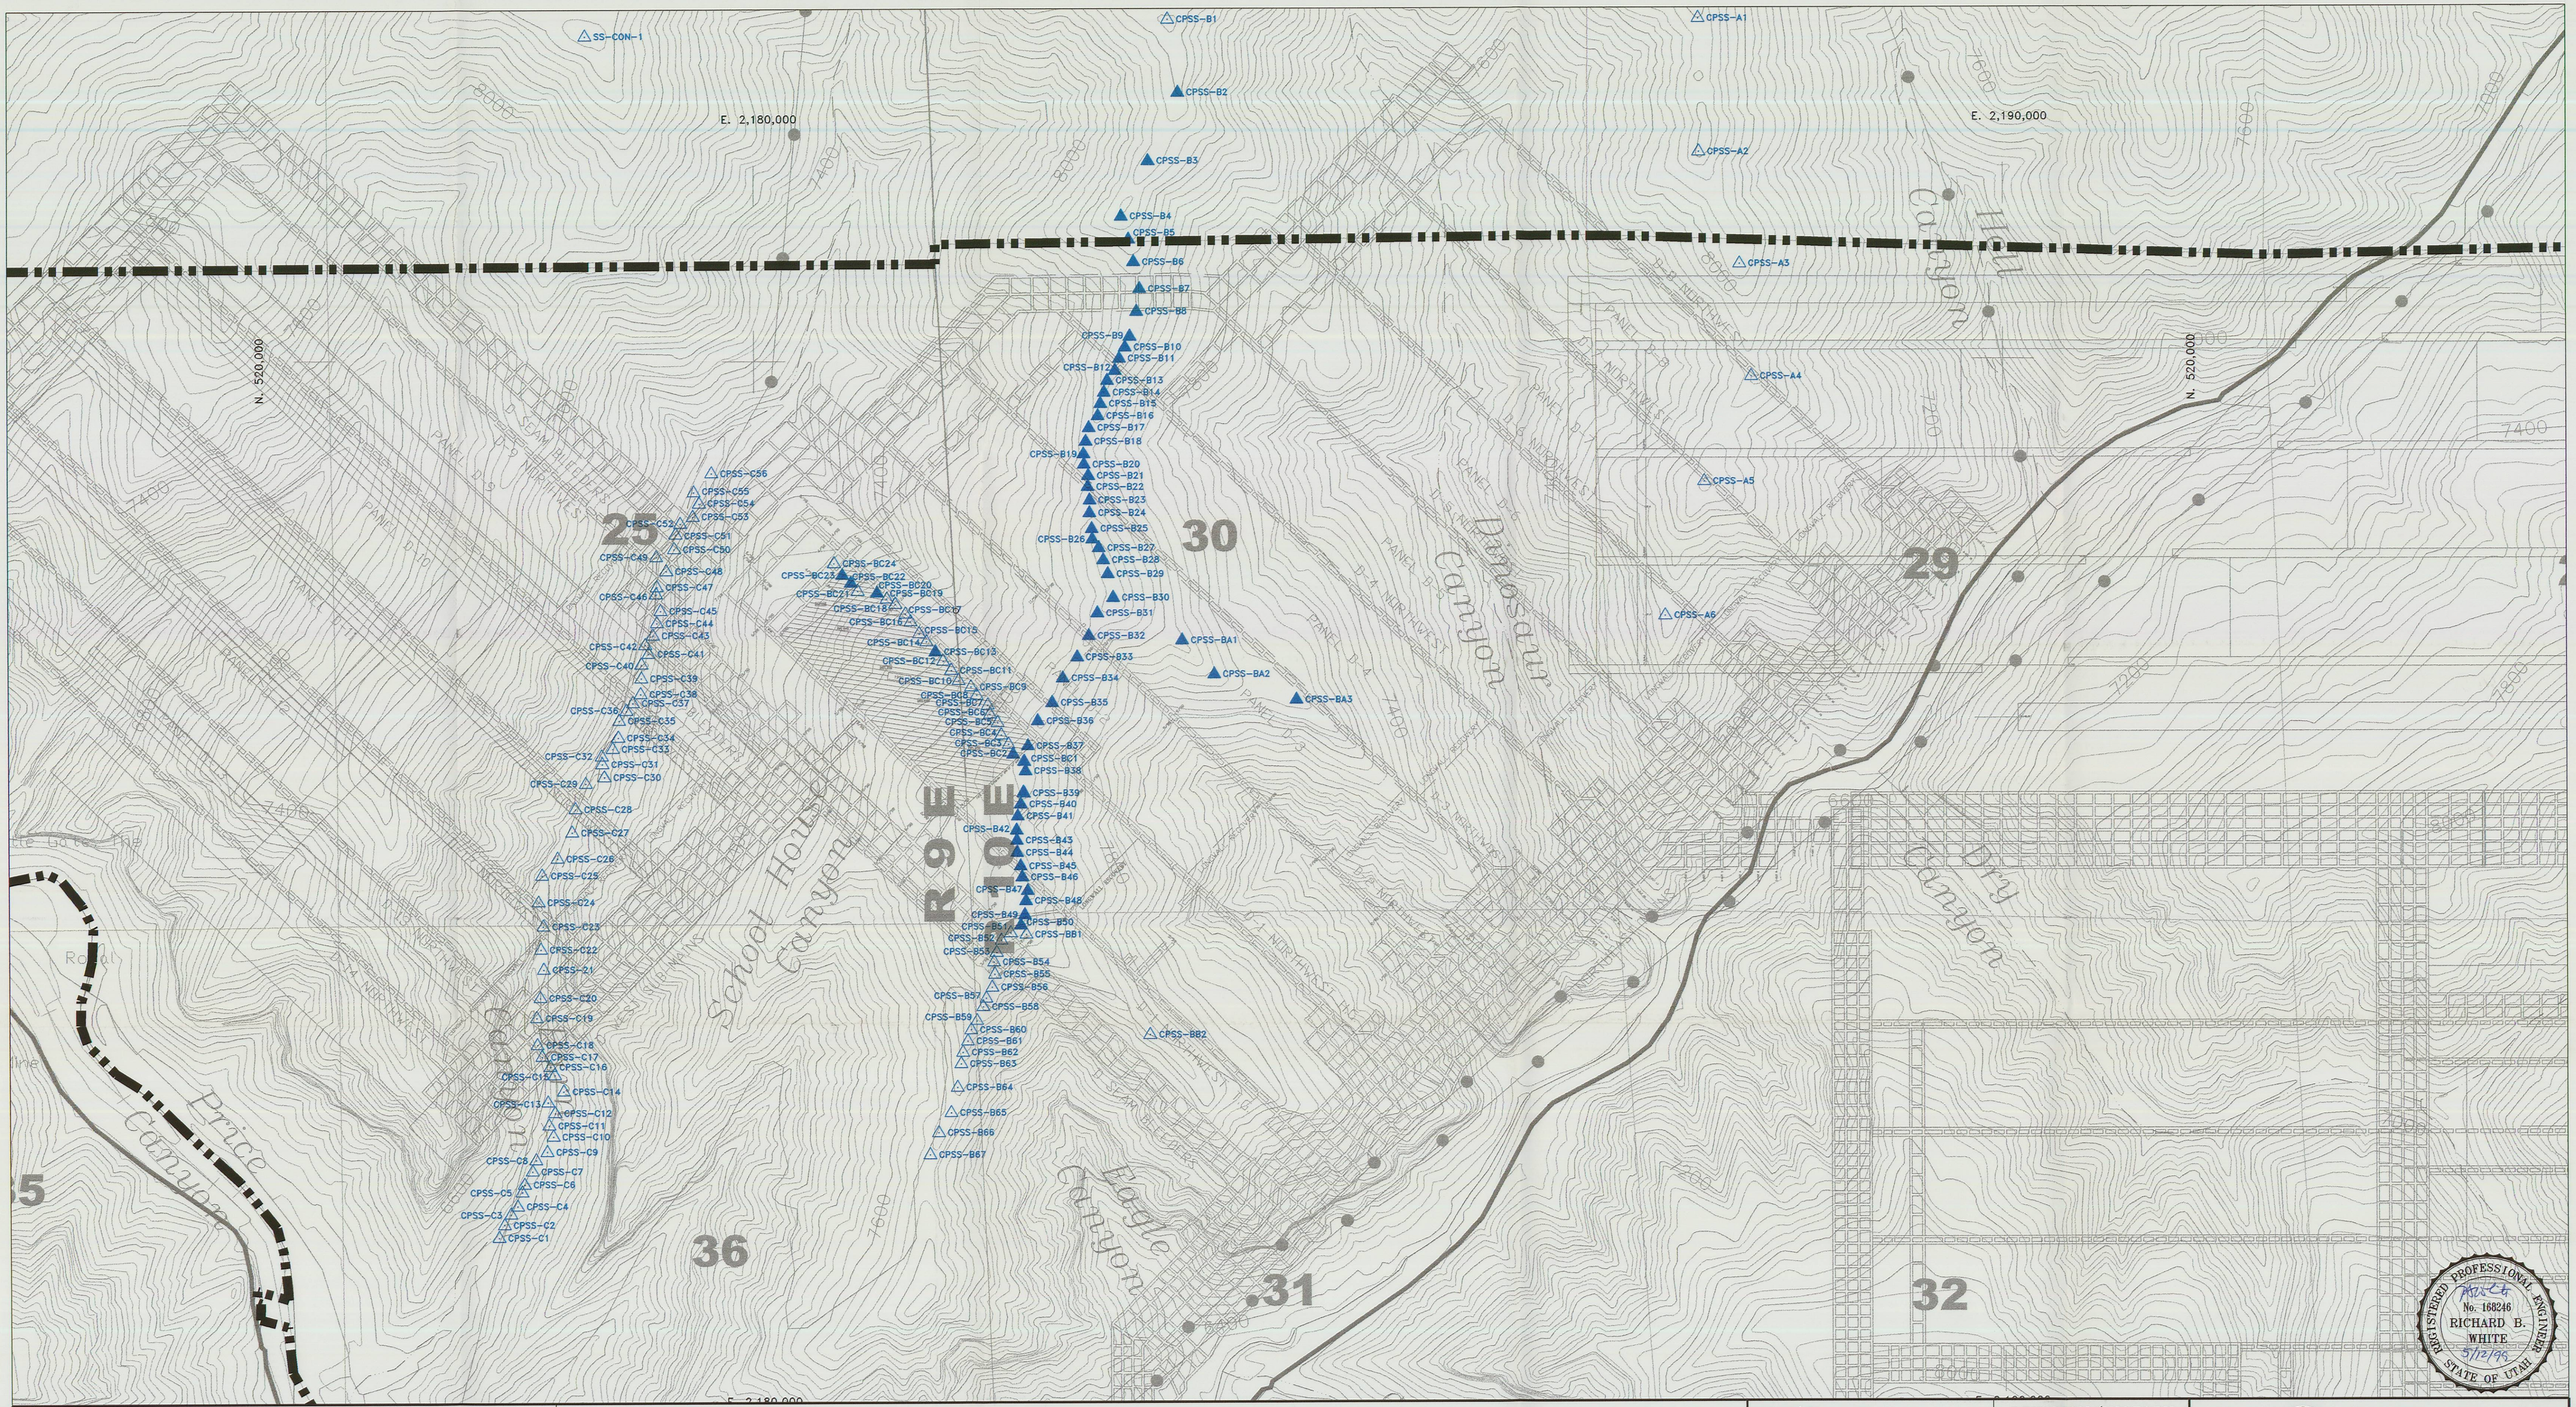

REGISTERED PROFESSIONAL ENGINEER
No. 168246
RICHARD B. WHITE
5/12/99
STATE OF UTAH

LEGEND

- PERMIT AREA BOUNDARY
- TRAIL
- HIGHWAY
- POWERLINE (MAJOR ONLY)
- FENCE LINE
- STREAM
- △ SUBSIDENCE MONITORING STATION WITH POINT NUMBER
- ▲ SUBSIDENCE MONITORING FOR 1998

NOTES:

N
W E
S

600′ 0′ 600′ 1200′

XREF'S

- G:\UC654\PERMIT\BASE-A-D-C.DWG
- G:\UC654\PERMIT\PER-BOUND.DWG
- G:\UC654\PERMIT\A-MINE.DWG
- G:\UC654\PERMIT\C-MINE.DWG
- G:\UC654\PERMIT\6400RIB.DWG
- G:\UC654\PERMIT\K-MINE.DWG

EarthFax Engineering, Inc.
Engineers/Scientists

REVISION/HISTORY

BY	DATE	DESCRIPTION

CYPRUS PLATEAU MINING
847 NW HIGHWAY 191 HELPER, UTAH 84526
PHONE: (435) 472-0475

TITLE: WILLOW CREEK MINE
SUBSIDENCE MONITORING PLAN

DRAWN BY:	SHAUN FRANDSEN	DATE:	MAY 1999
CHECKED BY:	TOM SUCHOSKI	DATE:	5-12-99
DRAWING NO.	C:\UC574\13\DWG\MAP1.DWG 5-12-99		

MAP 1