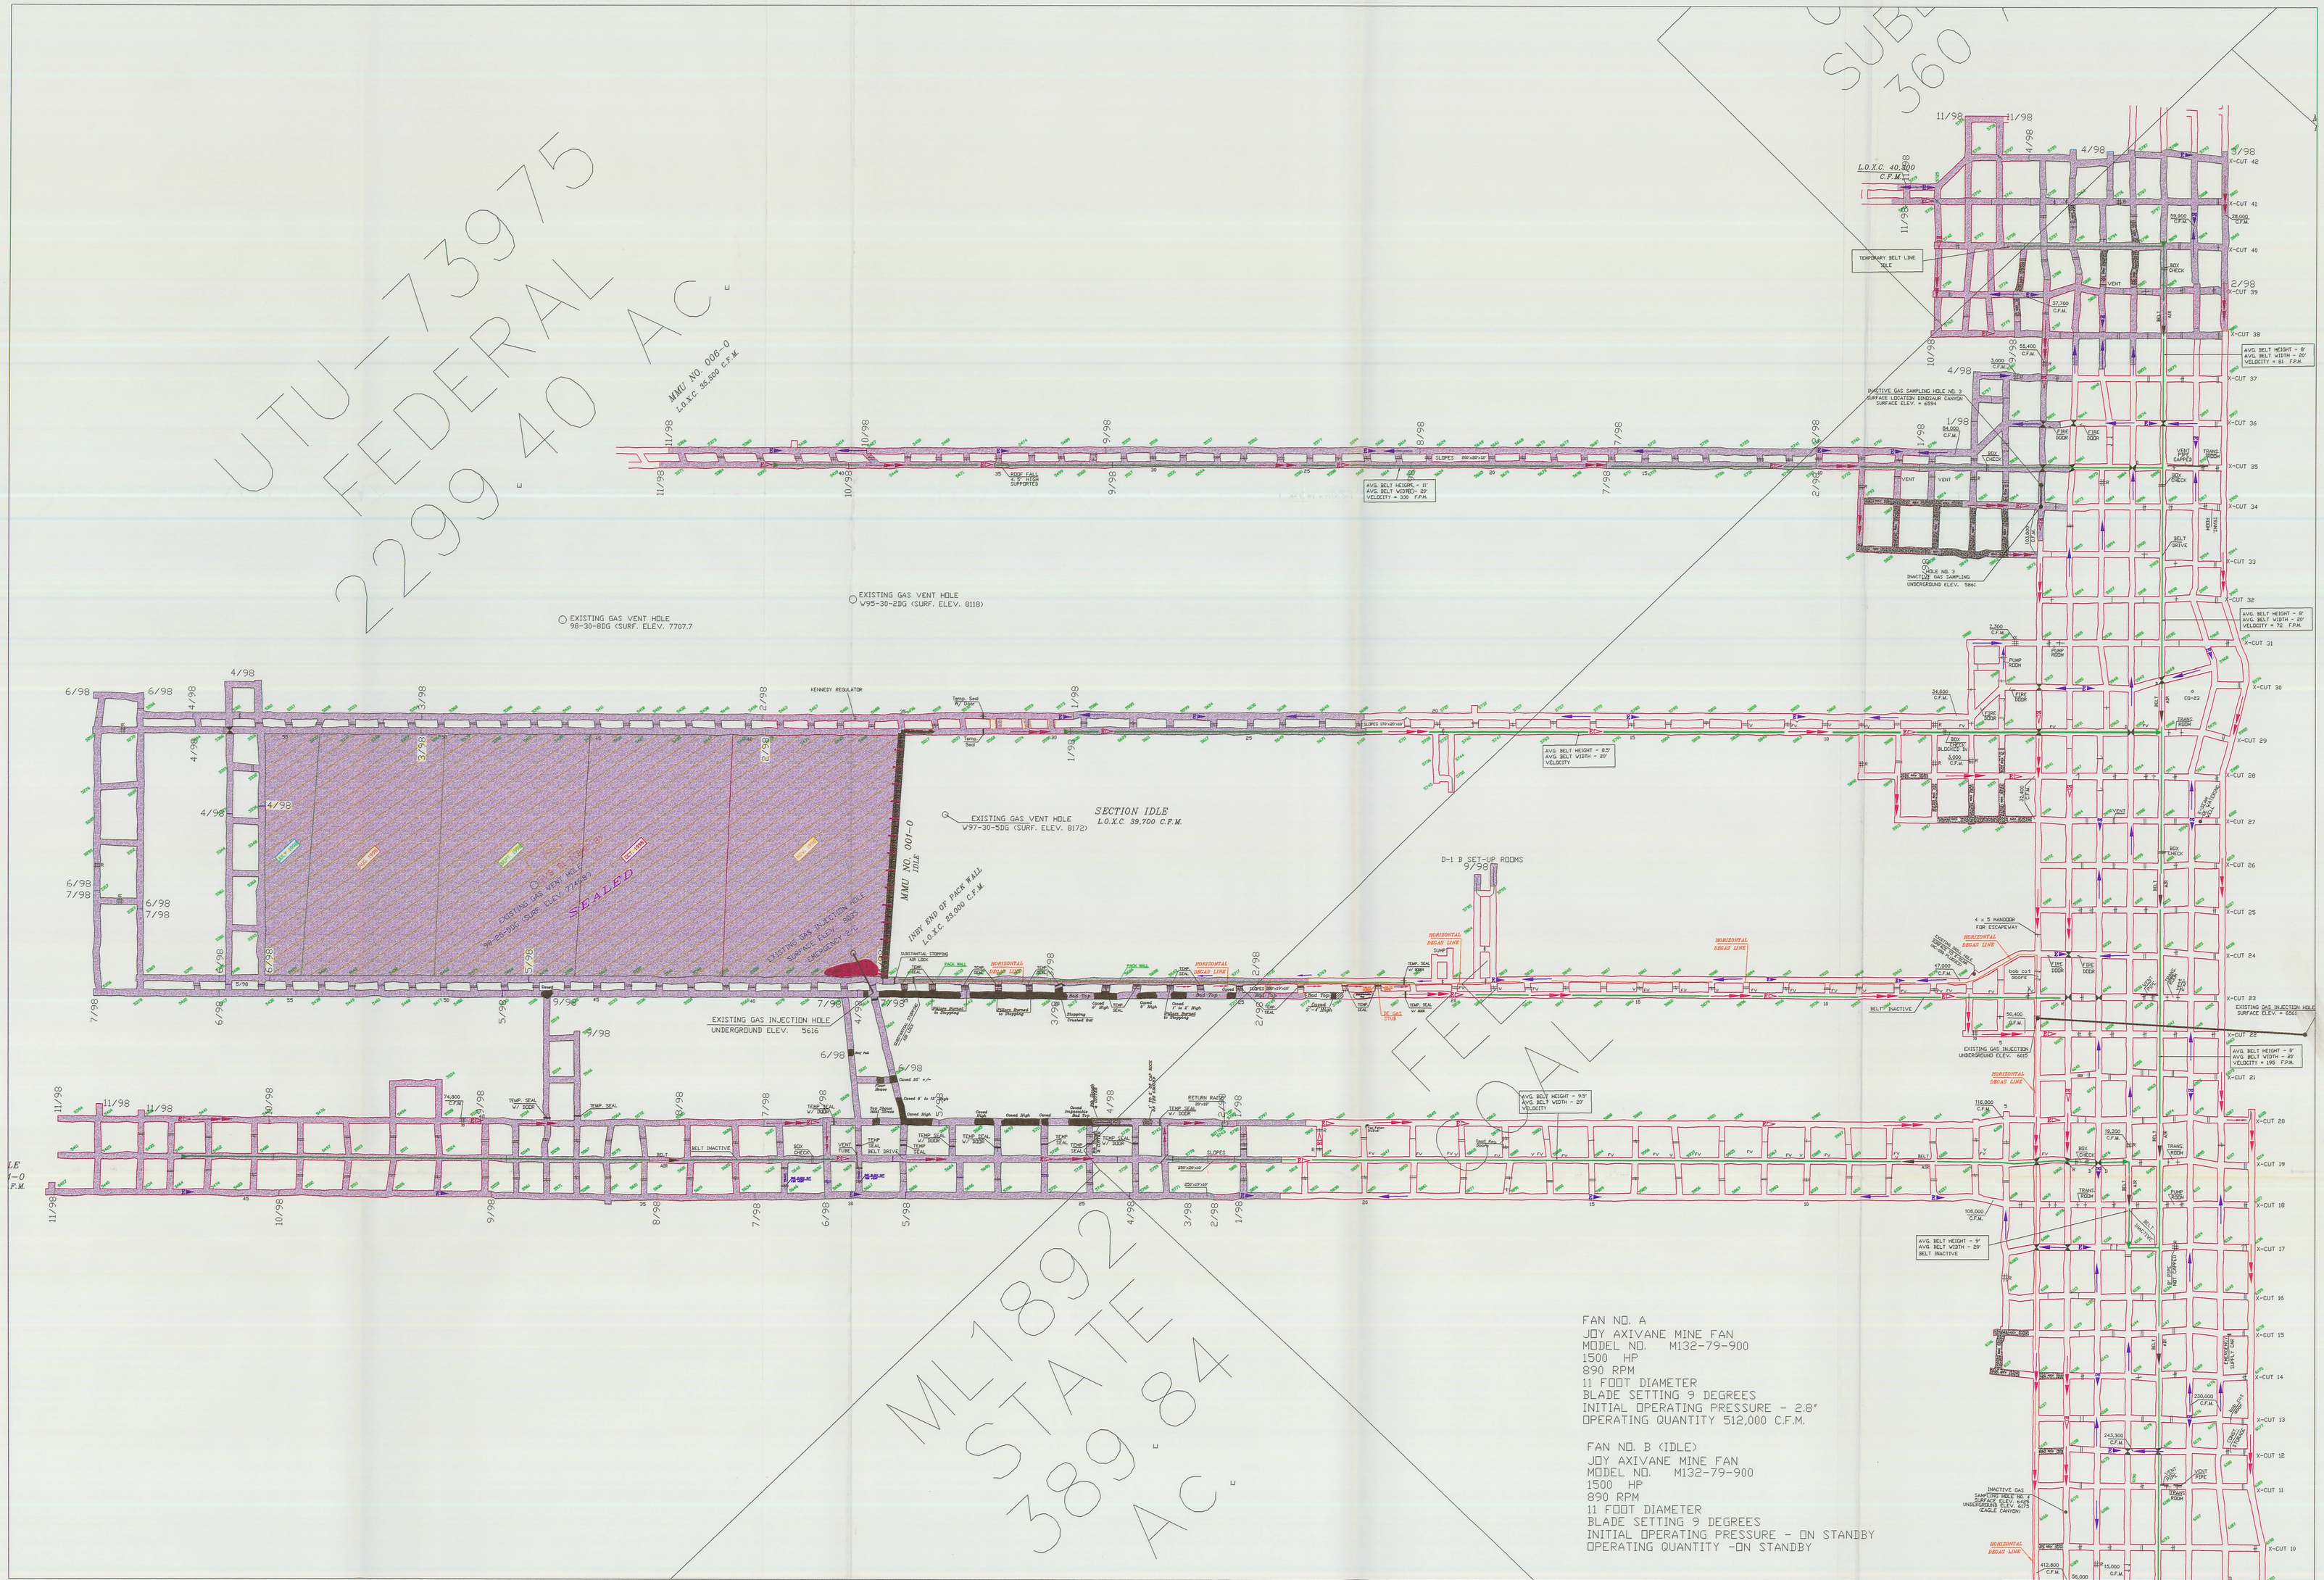

XREF'S
C:\RAY\WILLOW\RIB-96.DWG
C:\RAY\WILLOW\RIB-97.DWG
C:\RAY\WILLOW\RIB-98.DWG
C:\RAY\WILLOW\6400-VENTILATION.DWG

CYPRUS PLATEAU MINING
847 NORTHWEST HWY. 191 HELPER, UTAH 84526
PHONE: (435) 472-0475

TITLE: WILLOW CREEK MINE
1998 PRODUCTION MAP
MAP 2

DRAWN BY:	RAY CLASSER	DATE:	APRIL 20,1999
CHECKED BY:		REVISED:	
DRAWING NO.	C:\RAY\WILLOW\WC-98-MINING.DWG		

M.S.H.A. ID NO. 42-02113