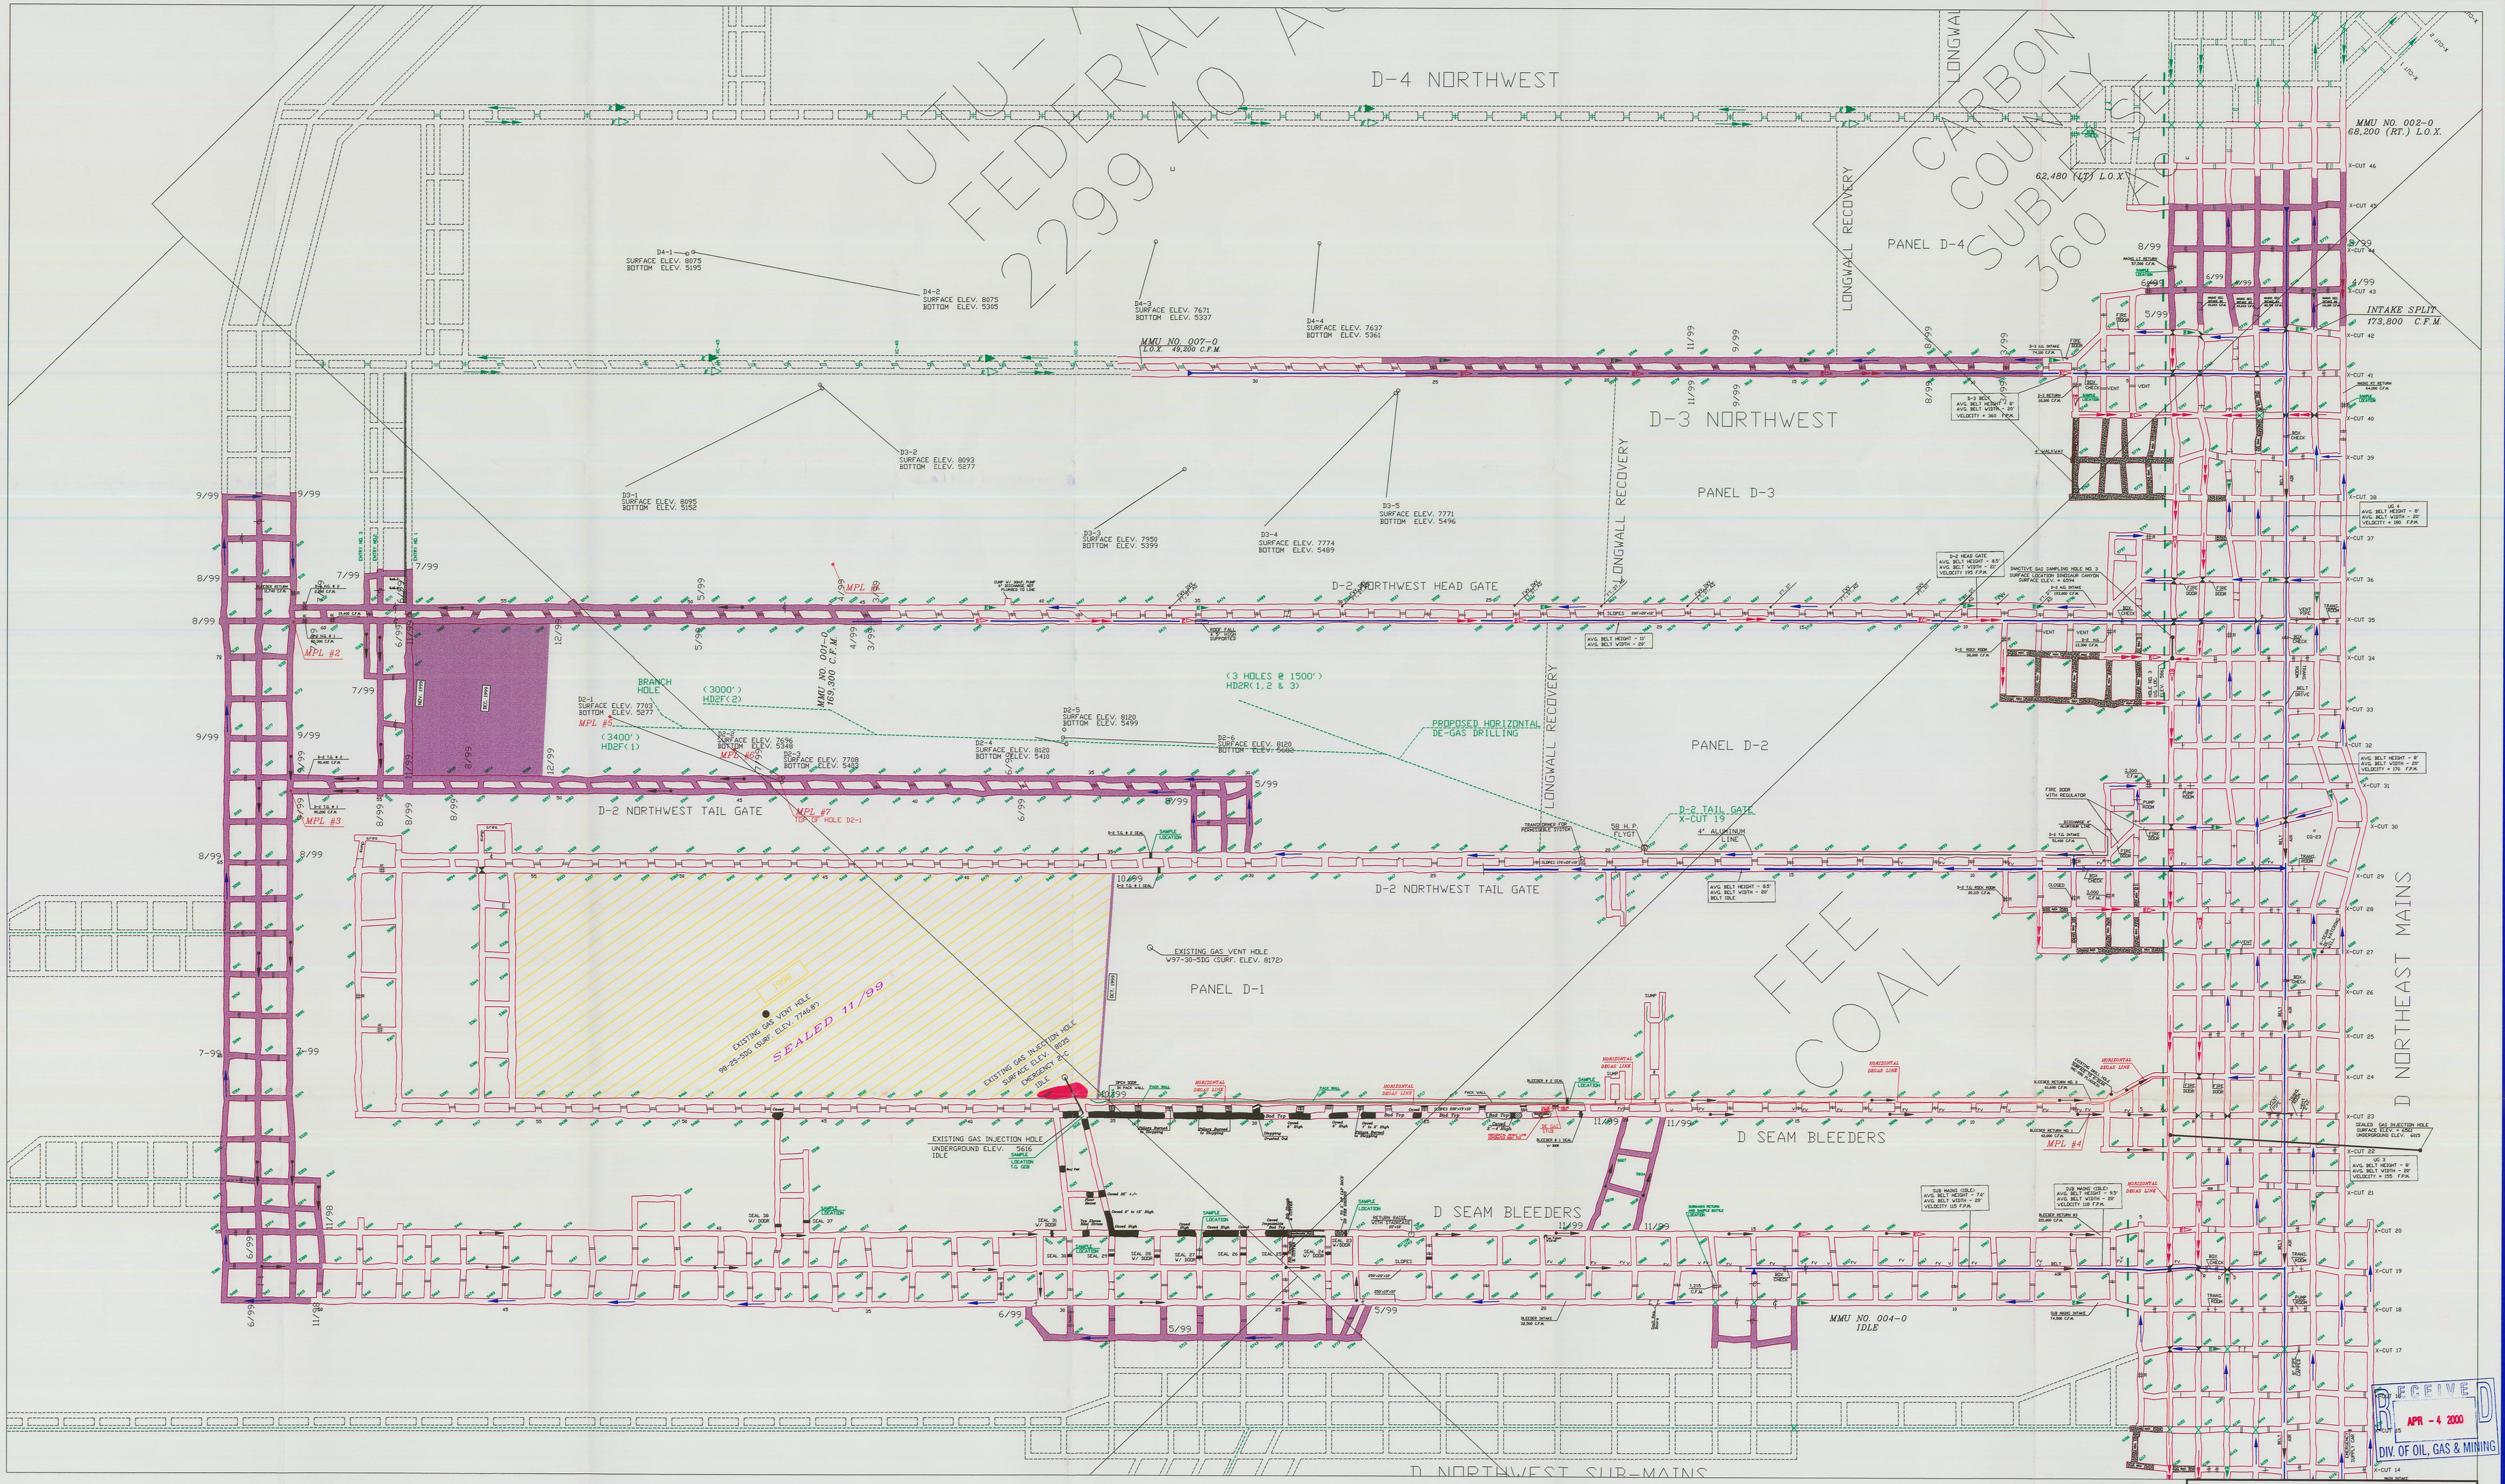

PLATEAU MINING CORPORATION

847 NORTHWEST HWY. 191 HELPER, UTAH 84526
PHONE: (435) 472-0475

TITLE: WILLOW CREEK MINE 1999 PRODUCTION MAP MAP 2

DRAWN BY: RAY GLASSER DATE: AUGUST 29, 1996
CHECKED BY: JOHNNY PAPPAS REVISED: FEBRUARY 02, 2000

M.S.H.A. ID NO. 42-02113

RAG

THU, FEB 03, 2000 11:31 A RLG D:\RAY\WILLOW\WC-99-MINING.DWG X-REFS, 6400-RIBLINE.DWG, 6400-LEASE.DWG, 6400-PROJECTIONS.DWG, 6400-VENTILATION.DWG