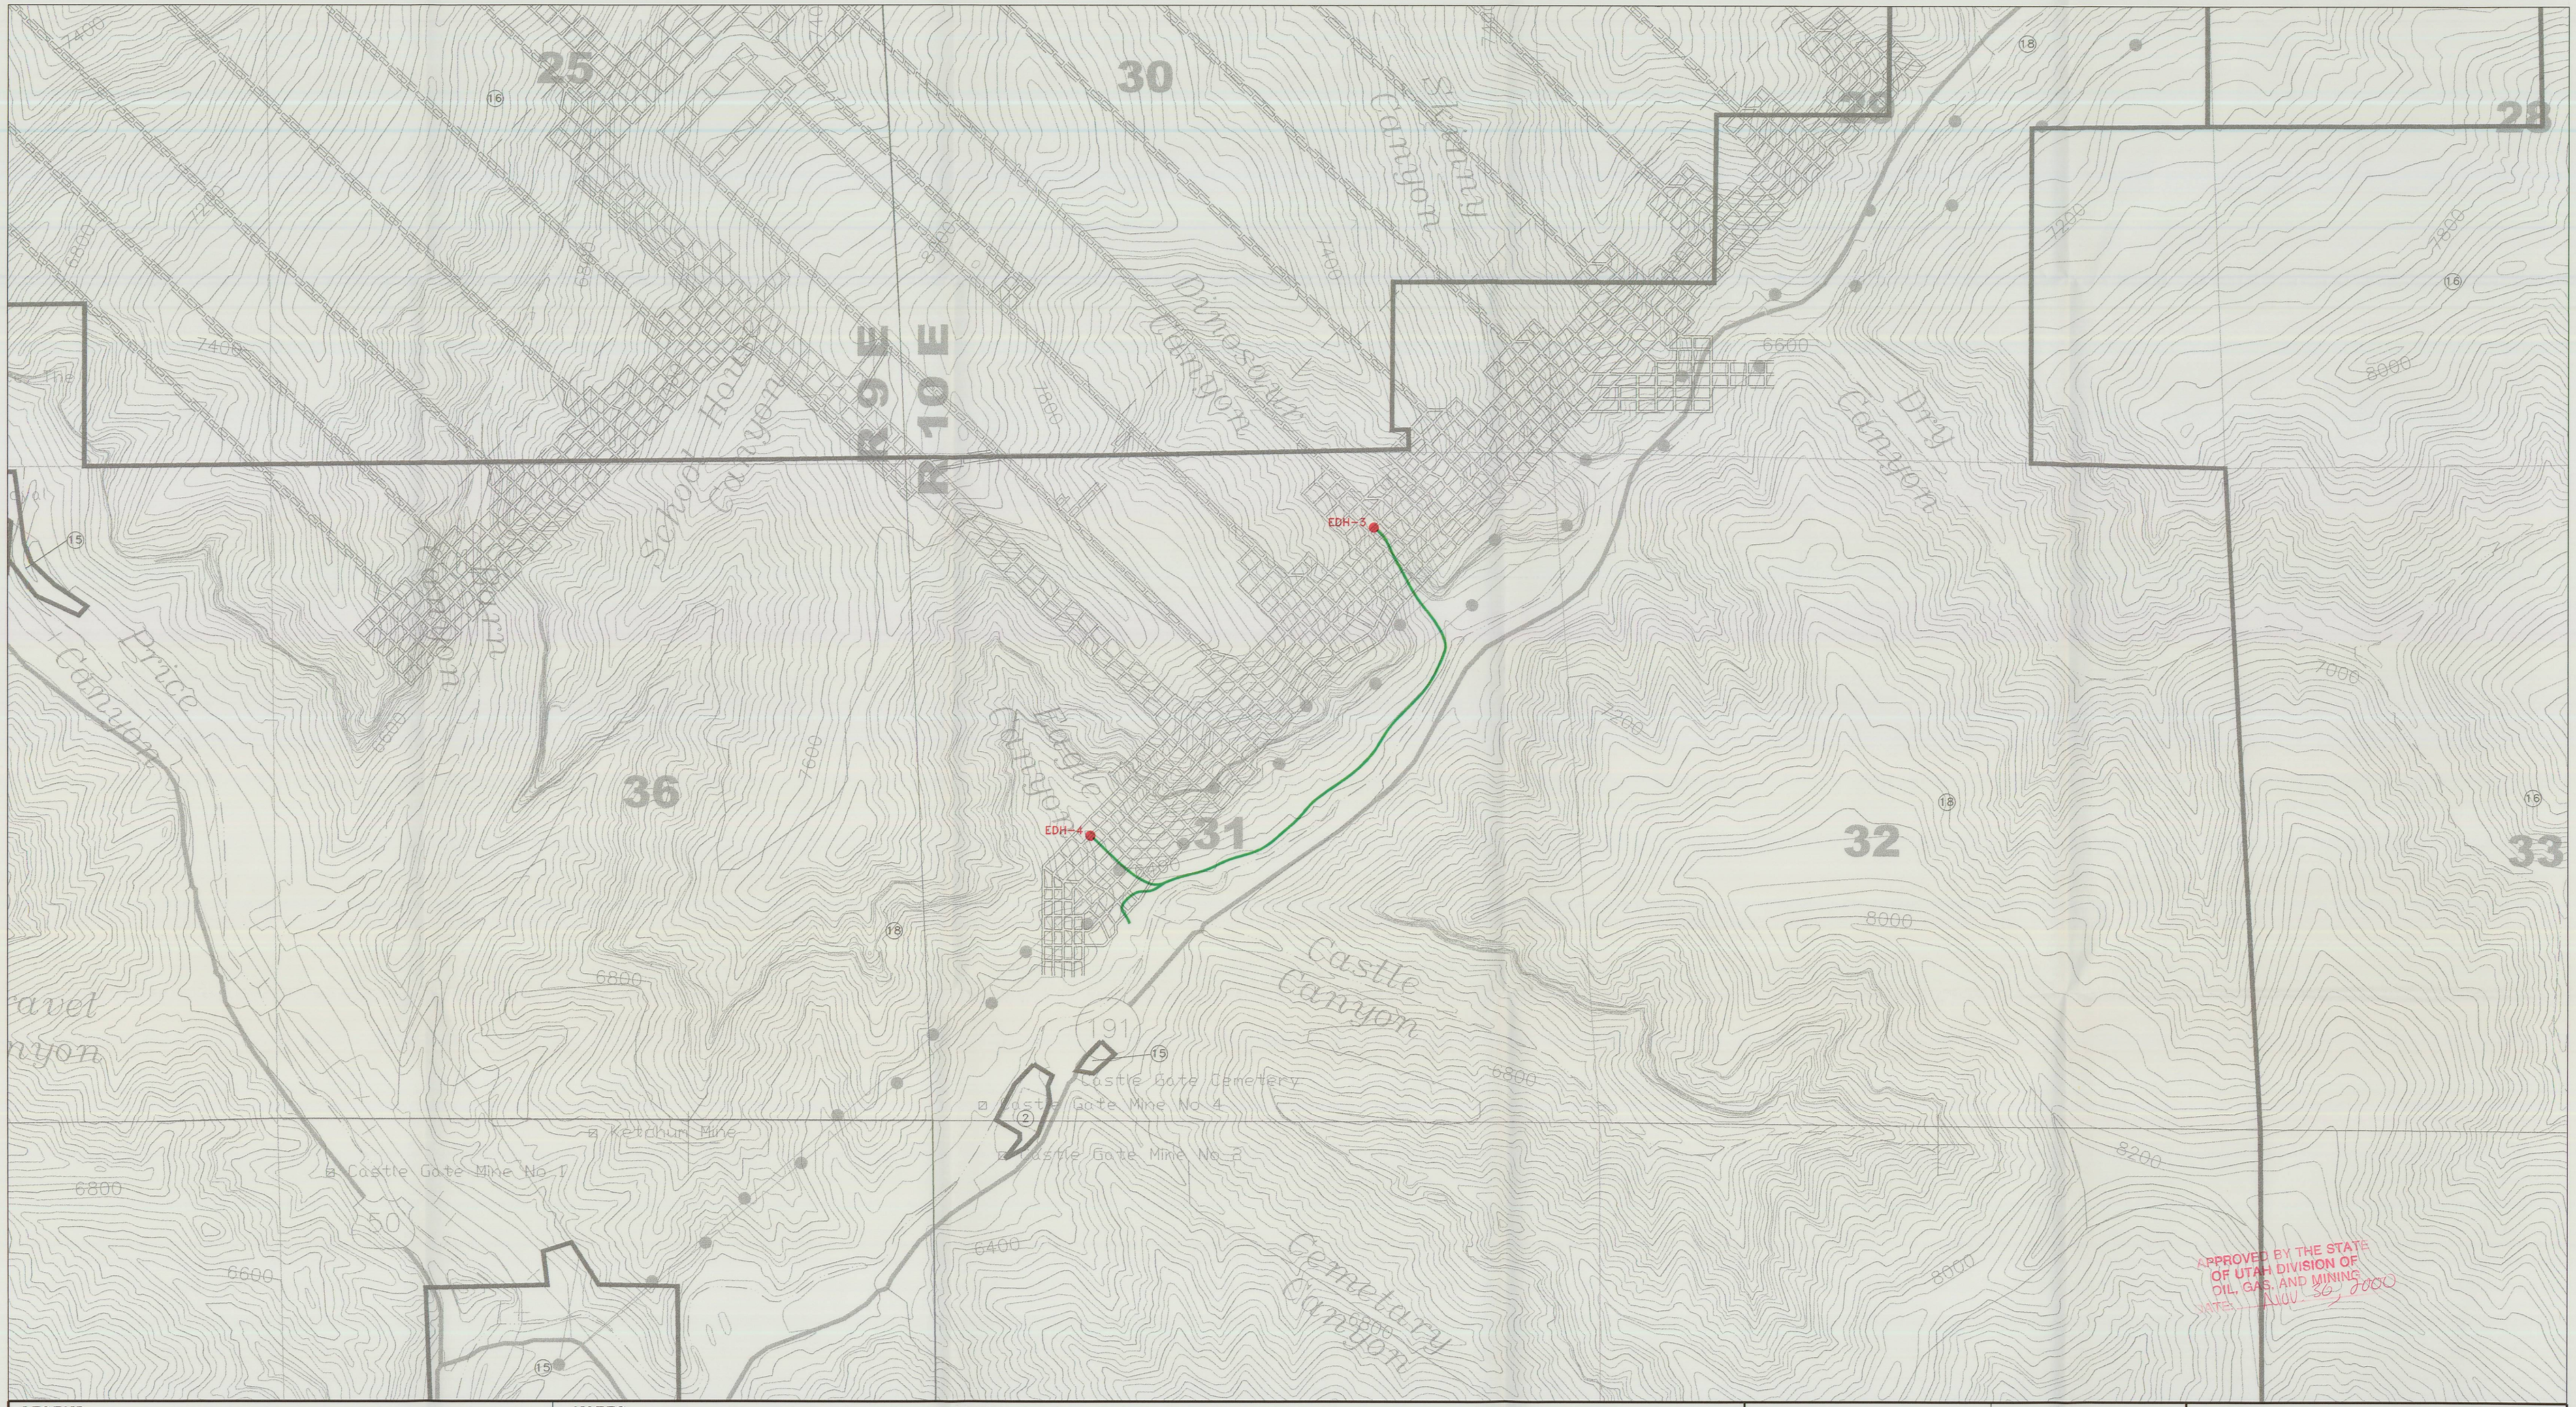

LEGEND

— — — — — —	TRAIL
(191)	HIGHWAY
	POWERLINE (MAJOR ONLY)
	FENCE LINE
	STREAM
EDH-3 ●	EMERGENCY DRILL HOLE
	RE-OPENED EMERGENCY ROAD
	OWNERSHIP BOUNDARY
(2)	CARBON COUNTY
(15)	PACIFICORP
(16)	USA-BLM
(18)	PLATEAU MINING CORP.

NOTES:

N W E S

1000′ 0′ 1000′ 2000′

RAG

XREF'S

EarthFax Engineering, Inc.
Engineers/Scientists

REVISION/HISTORY

BY	DATE	DESCRIPTION
1		
2		
3		
4		
5		
6		
7		
8		

RECEIVED DEC 18 2000 DIVISION OF OIL, GAS AND MINING

PLATEAU MINING CORPORATION

847 NW HIGHWAY 191 HELPER, UTAH 84526
PHONE: (435) 472-0475

TITLE: WILLOW CREEK MINE
2000 EMERGENCY MONITORING HOLES AND ACCESS ROADS

DRAWN BY:	SHAUN FRANDSEN	DATE:	SEP 2000
CHECKED BY:	VICKY MILLER	DATE:	9-13-00
DRAWING NO.	G:\UC709\VICKY\EMERGDH.DWG 9-12-00		

MAP 1