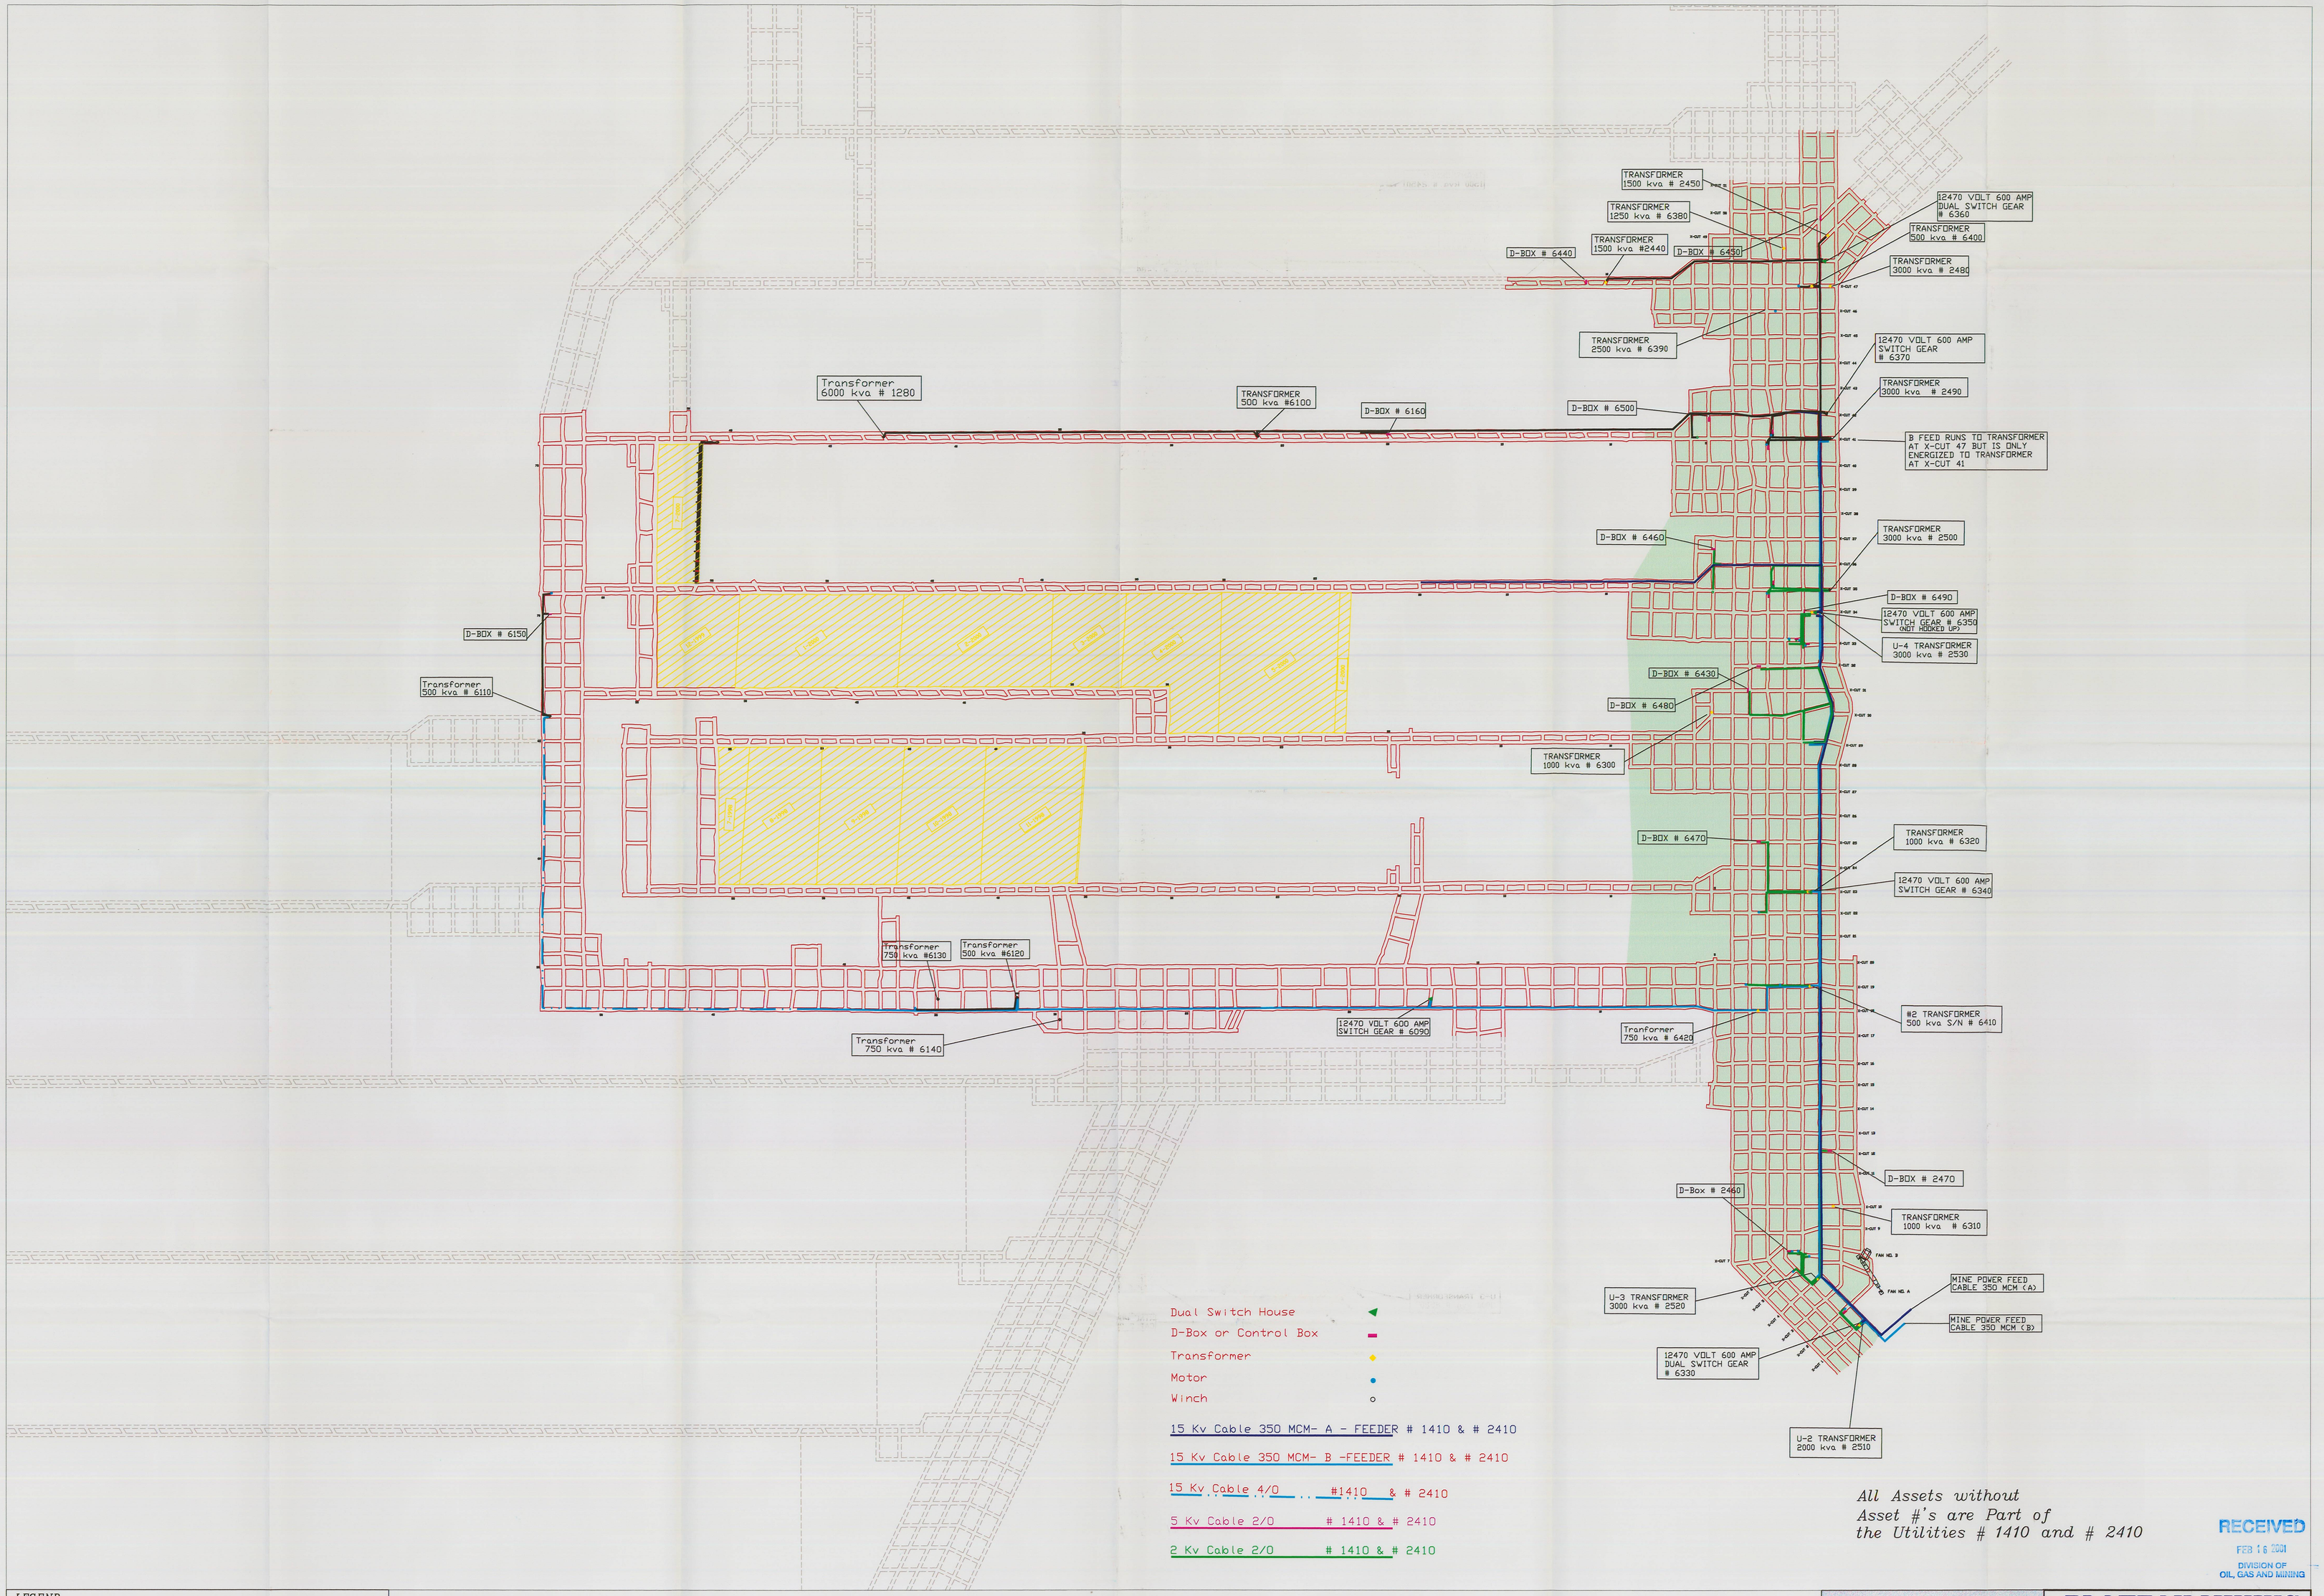

All Assets without Asset #'s are Part of the Utilities # 1410 and # 2410

RECEIVED
FEB 16 2001
DIVISION OF OIL, GAS AND MINING

LEGEND

INTAKE AIR	STEEL SETS	INTER-SEAM DRILL HOLES ONLY	GOB VENT BOREHOLES IS SURFACE LOCATION
PRIMARY ESCAPEWAY	ROCK TUNNEL	D-K INTERBURDEN	
RETURN AIR	BELT AIR	E-C INTERBURDEN	
SECONDARY ESCAPEWAY	ROOF FALL	SURFACE DRILL HOLES	
BLEEDER AIR	ROOF FALL - REMOVED	D-SEAM OLD WORKS	
STOPPINGS	BOX CHECK	E-SEAM OLD WORKS	
MANDOOR	FAULT	C-SEAM OLD WORKS	
EQUIPMENT DOOR	INFERRED FAULT	PROGRESS DATE	
AIR LOCK	ACTUAL OUTCROP	SHAFT	
REGULATOR	INFERRED OUTCROP	PROJECTIONS	
SEAL & PROPOSED SEAL	FIRST AID STATION	SURVEY STATION	
OVERCAST & PROPOSED OVERCAST	FIRE STATION	CHECK CURTAIN	
	FIRE VALVE	BELT FEEDER & BELT LINE	

RECOVERY AREA 1

SCALE 1" = 300'

N

RAG

PLATEAU MINING

PLATEAU MINING CORPORATION

847 NORTHWEST HWY. 191 HELPER, UTAH 84526
PHONE: (435) 472-0475

TITLE: WILLOW CREEK MINE
MINE EQUIPMENT
ELECTRICAL

DRAWN BY: RAY GLASSER DATE: AUGUST 25, 2000
CHECKED BY: REVISED: Map 3
M.S.H.A. ID NO. 42-02113

TUE, JAN 23, 2001 12:01 P SBP J:\JAN_00\MINING\6400-MINE EQUIP-FINAL.DWG