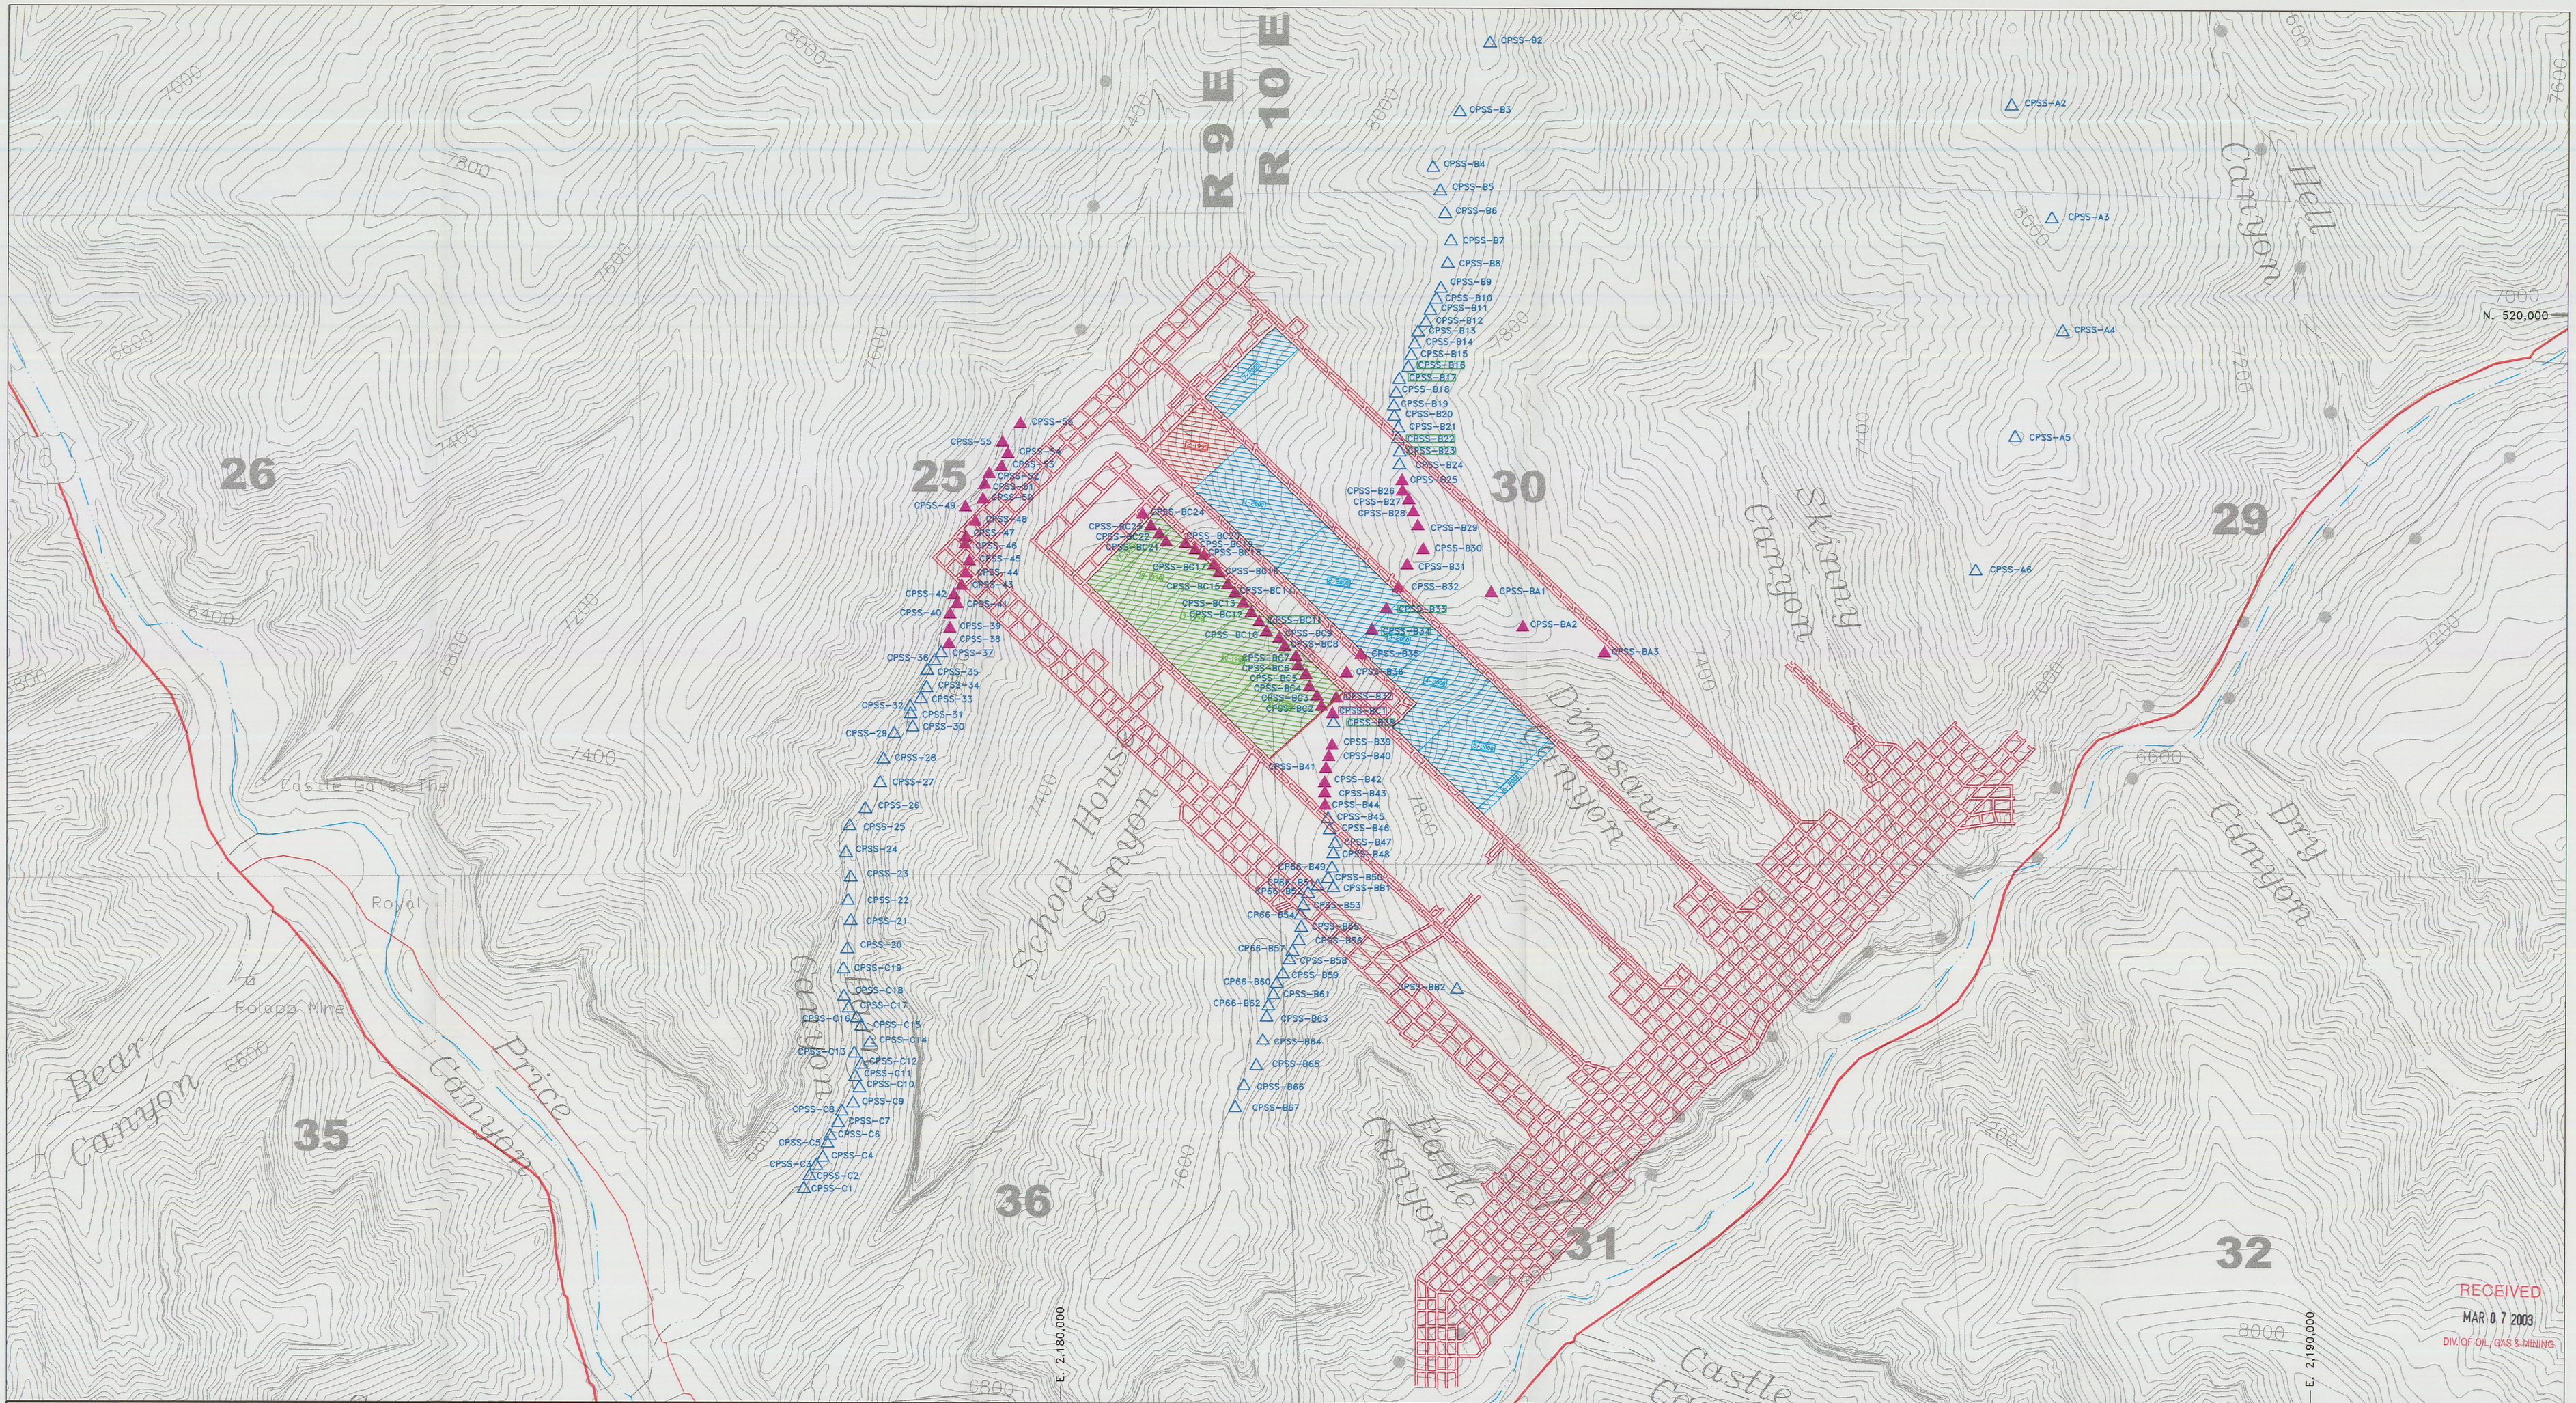

RECEIVED
MAR 0 7 2003
DIV. OF OIL, GAS & MINING

LEGEND

- PERMIT AREA BOUNDARY
- TRAIL
- HIGHWAY
- POWERLINE (MAJOR ONLY)
- FENCE LINE
- STREAM
- 1998 LONGWALL MINING
- 1999 LONGWALL MINING
- 2000 LONGWALL MINING
- SUBSIDENCE MONITORING STATION WITH POINT NUMBER
- SUBSIDENCE MONITORING POINTS SURVEYED FOR 2002
- CPSS-BC1 — ORIGINAL SUBSIDENCE MONITORING POINTS LOST TO CONSTRUCTION REESTABLISHED IN 1999
- CPSS-B38 — ORIGINAL SUBSIDENCE MONITORING POINTS LOST TO CONSTRUCTION REESTABLISHED IN 2000

NOTES:

N
W E
S

600′ 0′ 600′ 1200′

RAG

XREF'S

G:\UC574\11\ASBUILT\BASE-A-D-C.DWG
G:\UC574\11\ASBUILT\PER-BOUND.DWG

EarthFax Engineering, Inc.
Engineers/Scientists

REVISION/HISTORY	BY	DATE	DESCRIPTION
1			
2			
3			
4			
5			
6			
7			
8			

PLATEAU MINING CORPORATION

847 NW HIGHWAY 191 HELPER, UTAH 84526
PHONE: (435) 472-0475

TITLE: WILLOW CREEK MINE
2002
SUBSIDENCE MONITORING

DRAWN BY: SHAUN FRANDSEN DATE: FEB 2003
CHECKED BY: JOHNNY PAPPAS DATE: FEB 2003
DRAWING NO. G:\UC709\14\DWG\DRAWING-1.DWG

DRAWING-1