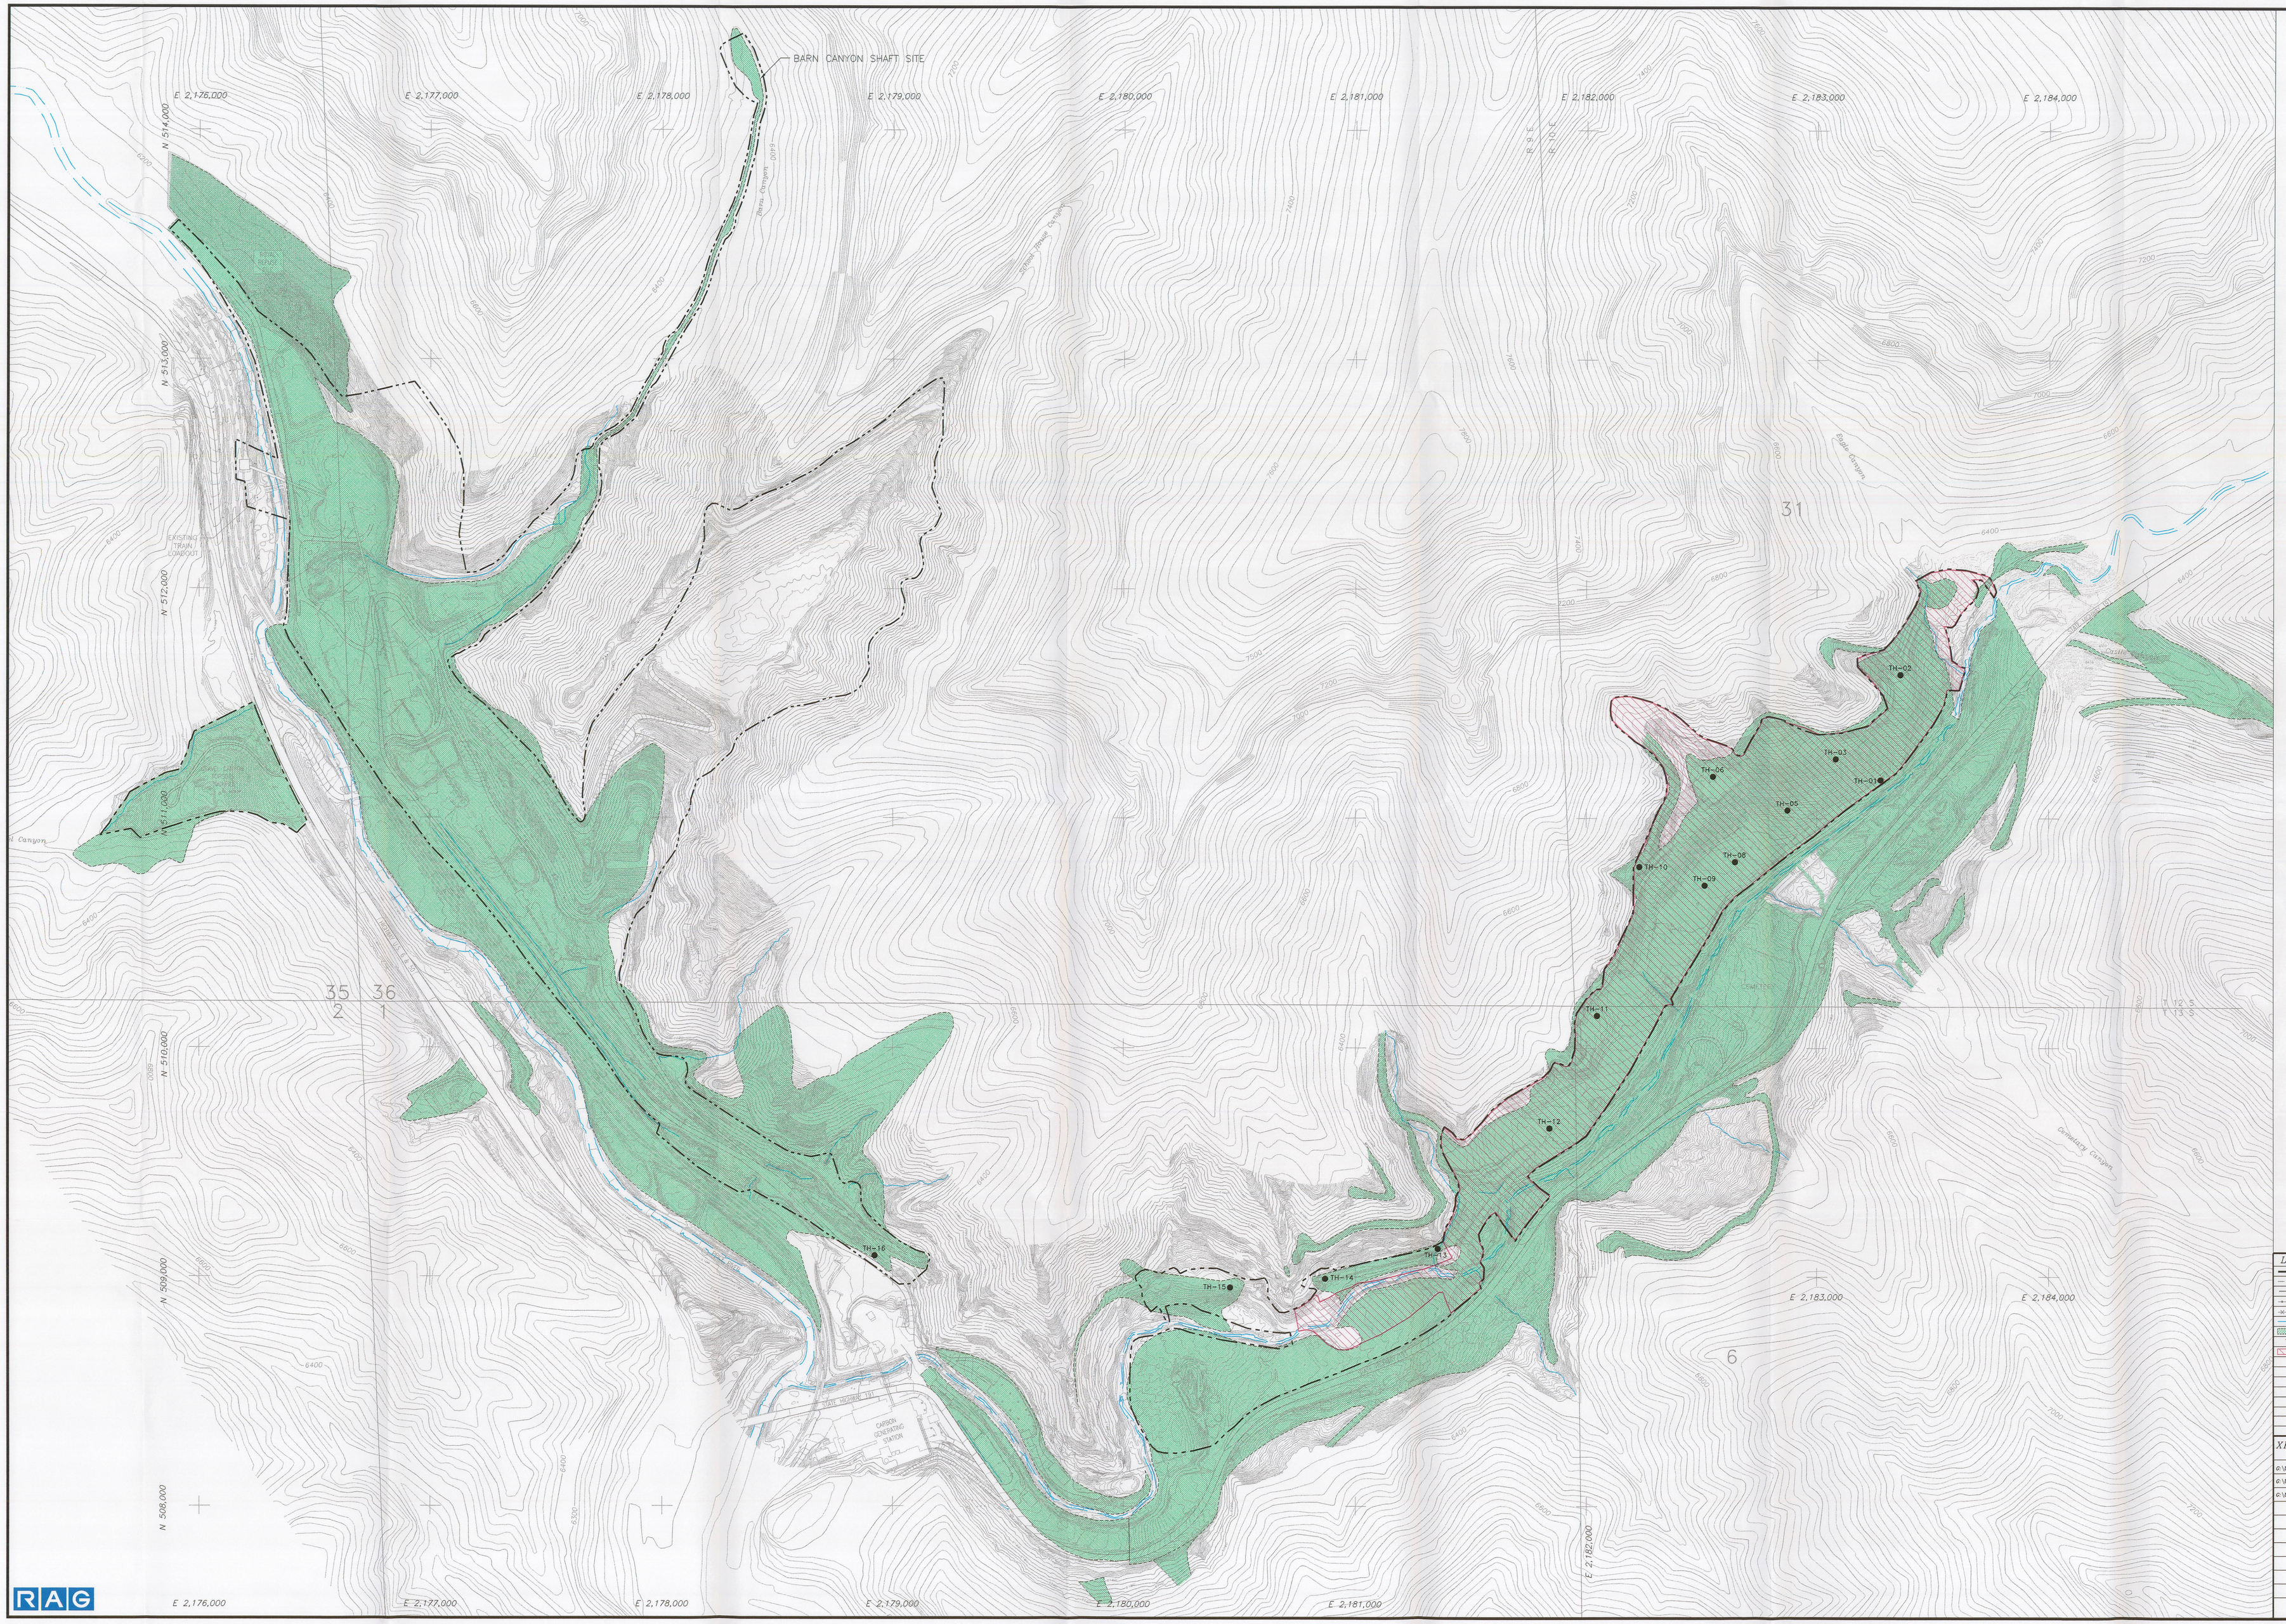

NOTES:

LEGEND

- PERMIT AREA BOUNDARY
- TRAIL
- HIGHWAY
- POWERLINE (MAJOR ONLY)
- FENCE LINE
- STREAM
- PAS-1017 DISTURBANCE AREA LOCATION
- TH-01 GEOTECHNICAL TEST HOLE
- INDUSTRIAL POSTMINING LAND USE AREA (36.4 ACRES)

200' 0' 200' 400'

RECEIVED
APR 2 8 2003
DIVISION OF OIL, GAS & MINING

REGISTERED PROFESSIONAL ENGINEER
No. 186797
LAYNE D. JENSEN
STATE OF UTAH

XREF'S	REVISION/HISTORY		
	BY	DATE	DESCRIPTION
G:\UCS74\I1\ASBUILT\BASE-PRE.DWG	SWF	4-12-99	ASBUILT REVISIONS
G:\UCS74\I1\ASBUILT\BASE-20.DWG			
G:\UCS74\I1\ASBUILT\DAB-200.DWG	SWF	3-5-01	AOC REVISIONS
	SWF	3-18-03	ADDED INDUSTRIAL PMLUC AREA

EarthFax Engineering, Inc.
Engineers/Scientists

PLATEAU MINING CORPORATION

847 NW HIGHWAY 191 HELPER, UTAH 84526
PHONE: (435) 472-0475

TITLE: WILLOW CREEK MINE
PREMINING
SURFACE TOPOGRAPHY

DRAWN BY:	SHAUN FRANDSEN	DATE:	APR 1999
CHECKED BY:	JOHNNY PAPPAS	DATE:	4-12-99
DRAWING NO.	G:\UC709\I5\MAP18A-ALT.DWG 03-19-03		

MAP 18A