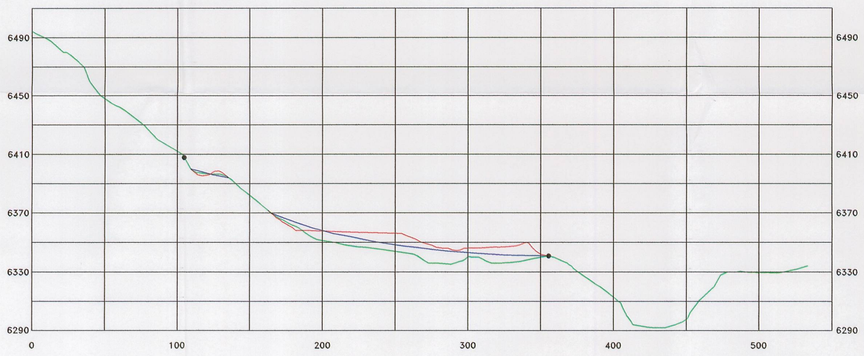

SECTION A–A'
HORIZONTAL SCALE: 1"=50'
VERTICAL SCALE: 1"=50'

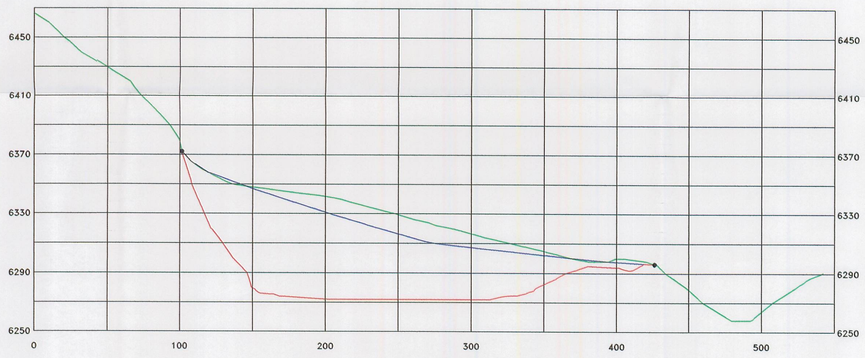

SECTION B–B'
HORIZONTAL SCALE: 1"=50'
VERTICAL SCALE: 1"=50'

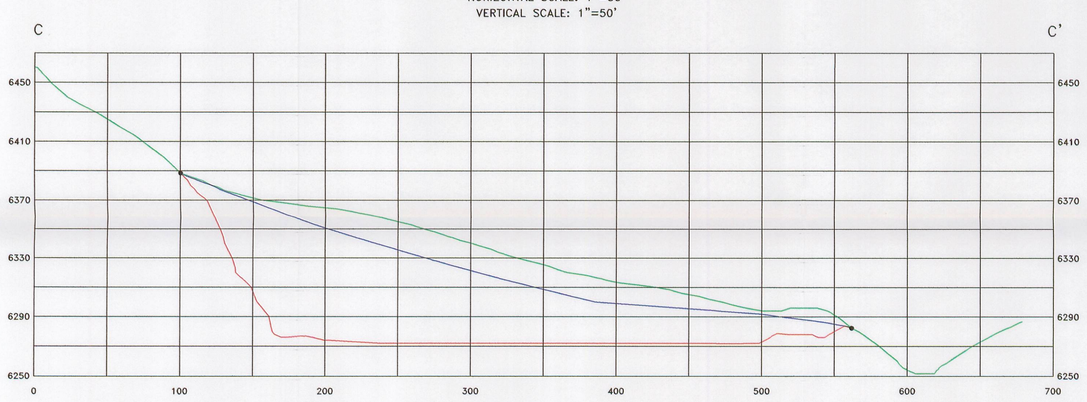

SECTION C–C'
HORIZONTAL SCALE: 1"=50'
VERTICAL SCALE: 1"=50'

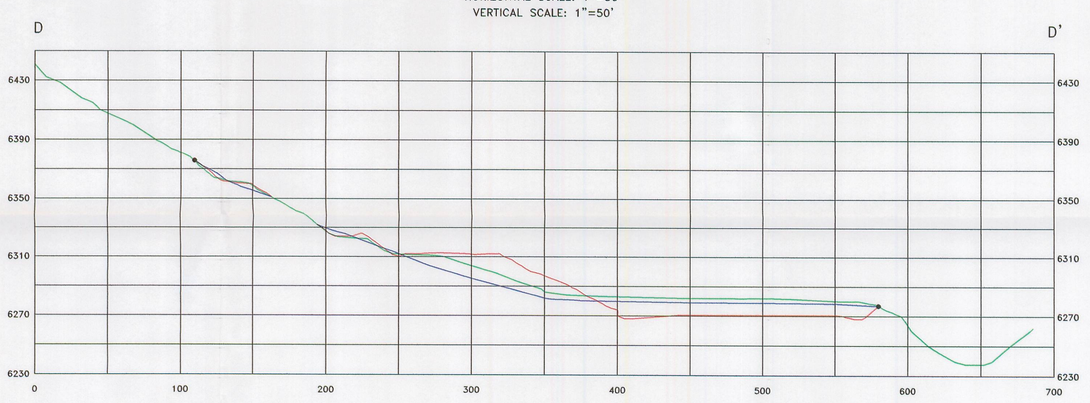

SECTION D–D'
HORIZONTAL SCALE: 1"=50'
VERTICAL SCALE: 1"=50'

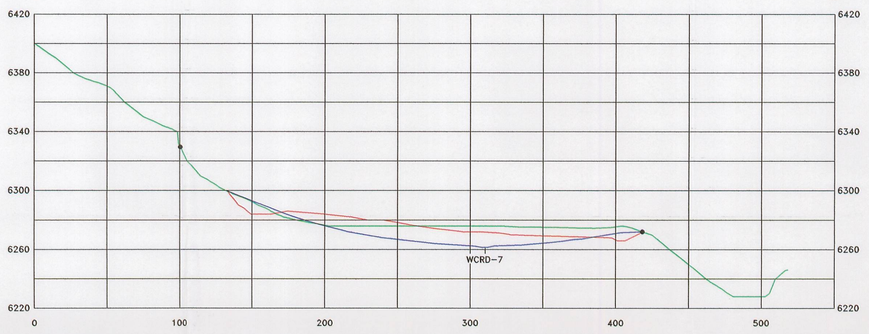

SECTION E–E'
HORIZONTAL SCALE: 1"=50'
VERTICAL SCALE: 1"=50'

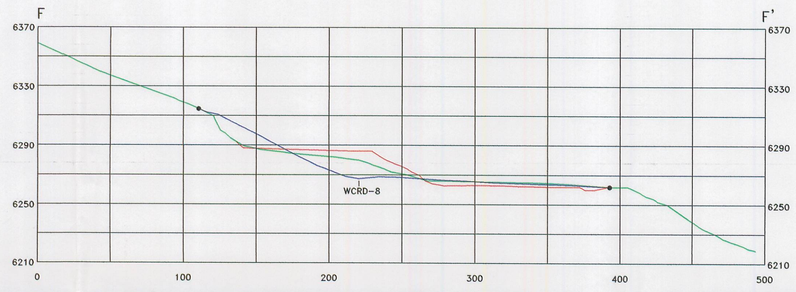

SECTION F–F'
HORIZONTAL SCALE: 1"=50'
VERTICAL SCALE: 1"=50'

POSTMINING CROSS–SECTIONS, FULL RECLAMATION ALTERNATIVE (APPROVED DEC. 2001)

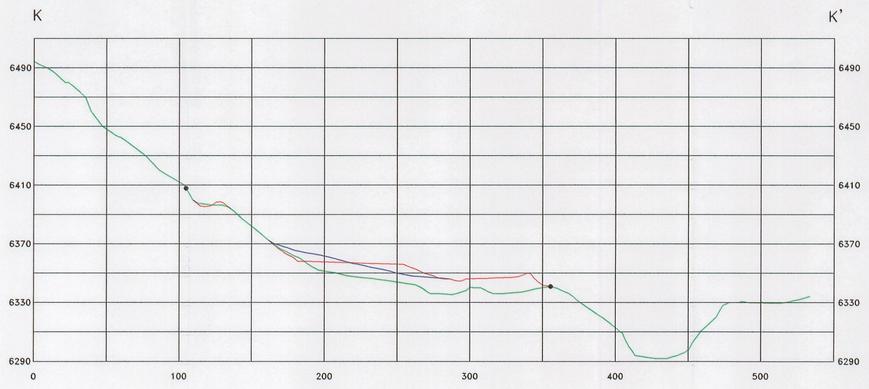

SECTION K–K'
HORIZONTAL SCALE: 1"=50'
VERTICAL SCALE: 1"=50'

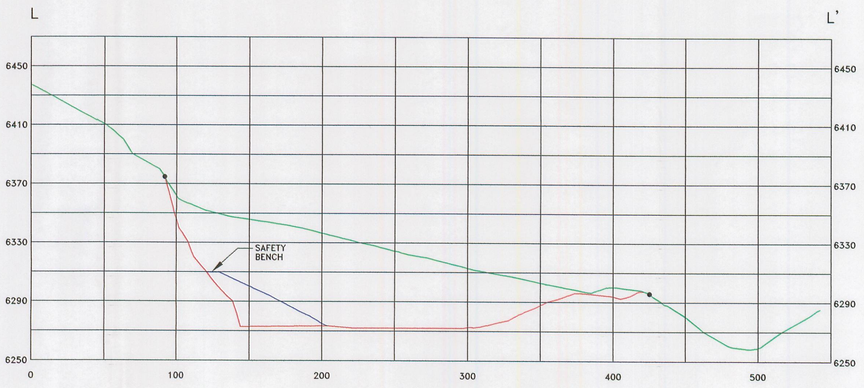

SECTION L–L'
HORIZONTAL SCALE: 1"=50'
VERTICAL SCALE: 1"=50'

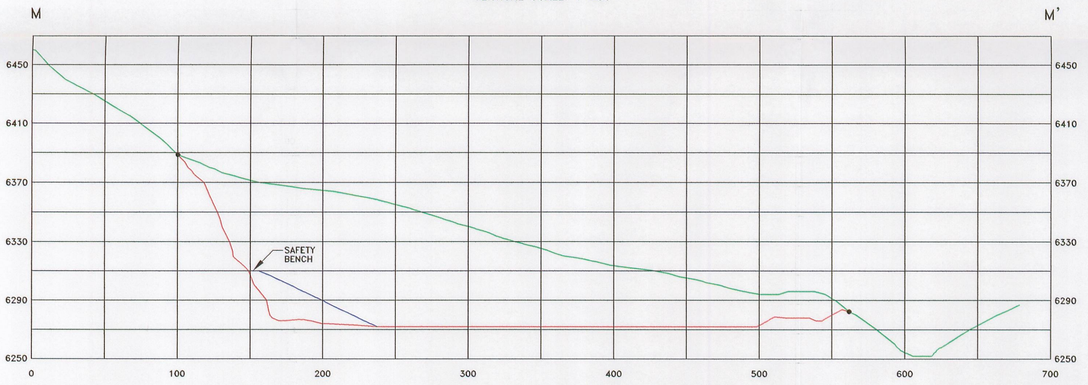

SECTION M–M'
HORIZONTAL SCALE: 1"=50'
VERTICAL SCALE: 1"=50'

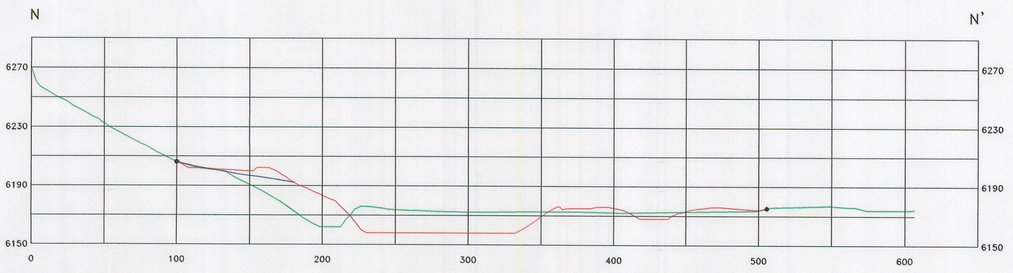

SECTION N–N'
HORIZONTAL SCALE: 1"=50'
VERTICAL SCALE: 1"=50'

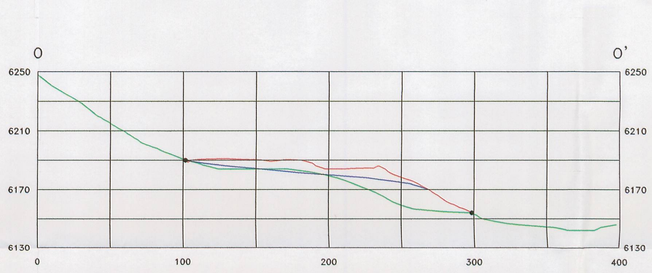

SECTION O–O'
HORIZONTAL SCALE: 1"=50'
VERTICAL SCALE: 1"=50'

RECEIVED
APR 2 8 2003
DIV. OF OIL, GAS & MINING

REGISTERED PROFESSIONAL ENGINEER
No. 189797
LAYNE D. JENSEN
4-10-03
NOT VALID WITHOUT A SIGNATURE
STATE OF UTAH

POSTMINING CROSS–SECTIONS, INDUSTRIAL POSTMINING LAND USE CHANGE ALTERNATIVE

LEGEND

- PREMINING SURFACE
- OPERATIONAL SURFACE
- RECLAMATION SURFACE
- DISTURBED AREA BOUNDARY

NOTES:

RAG

XREF'S

EarthFax Engineering, Inc.
Engineers/Scientists

REVISION/HISTORY

	BY	DATE	DESCRIPTION
	JP	02-03	ADD INDUSTRIAL PMLUC CROSS-SECTIONS
1			
2			
3			
4			
5			
6			
7			
8			

PLATEAU MINING CORPORATION
847 NW HIGHWAY 191 HELPER, UTAH 84526
PHONE: (435) 472-0475

TITLE: *WILLOW CREEK MINE*
PREMINING/OPERATIONAL/ POSTMINING CROSS SECTIONS

DRAWN BY:	SWF	DATE:	DEC 2000
CHECKED BY:	LDJ	DATE:	12-11-00
DRAWING NO.	G:\UC709\15\DWG\MAP22A-ALT.DWG 3-26-03		

MAP 22A