PLATEAU MINING CORPORATION

847 NW HIGHWAY 191 HELPER, UTAH 84526
PHONE: (435) 472-0475

TITLE: WILLOW CREEK MINE PREMINING/OPERATIONAL/ POSTMINING STREAM PROFILES

DRAWN BY: SWF DATE: DEC 2000
CHECKED BY: LDJ DATE: 12-13-00
DRAWING NO. G:\U0709\15\DWG\MAP22D-ALT.DWG 3-26-03

MAP 22D

XREF'S

REVISION/HISTORY			
BY	DATE	DESCRIPTION	
JP	02-03	ADD ALTERNATIVE PUBLIC STREAM PROFILE	A
			A
			A
			A
			A
			A
			A
			A
			A
			A

Earthfax Engineering, Inc.
Engineers/Scientists

RAG

NOTES:

1. THE END OF THE RECLAMATION CHANNEL DOES NOT MATCH THE PREMINING SURFACE BECAUSE THE WILLOW CREEK CHANNEL WAS PERMANENTLY RELOCATED DURING MINE CONSTRUCTION.

LEGEND

- PREMINING SURFACE
- OPERATIONAL SURFACE
- RECLAMATION SURFACE

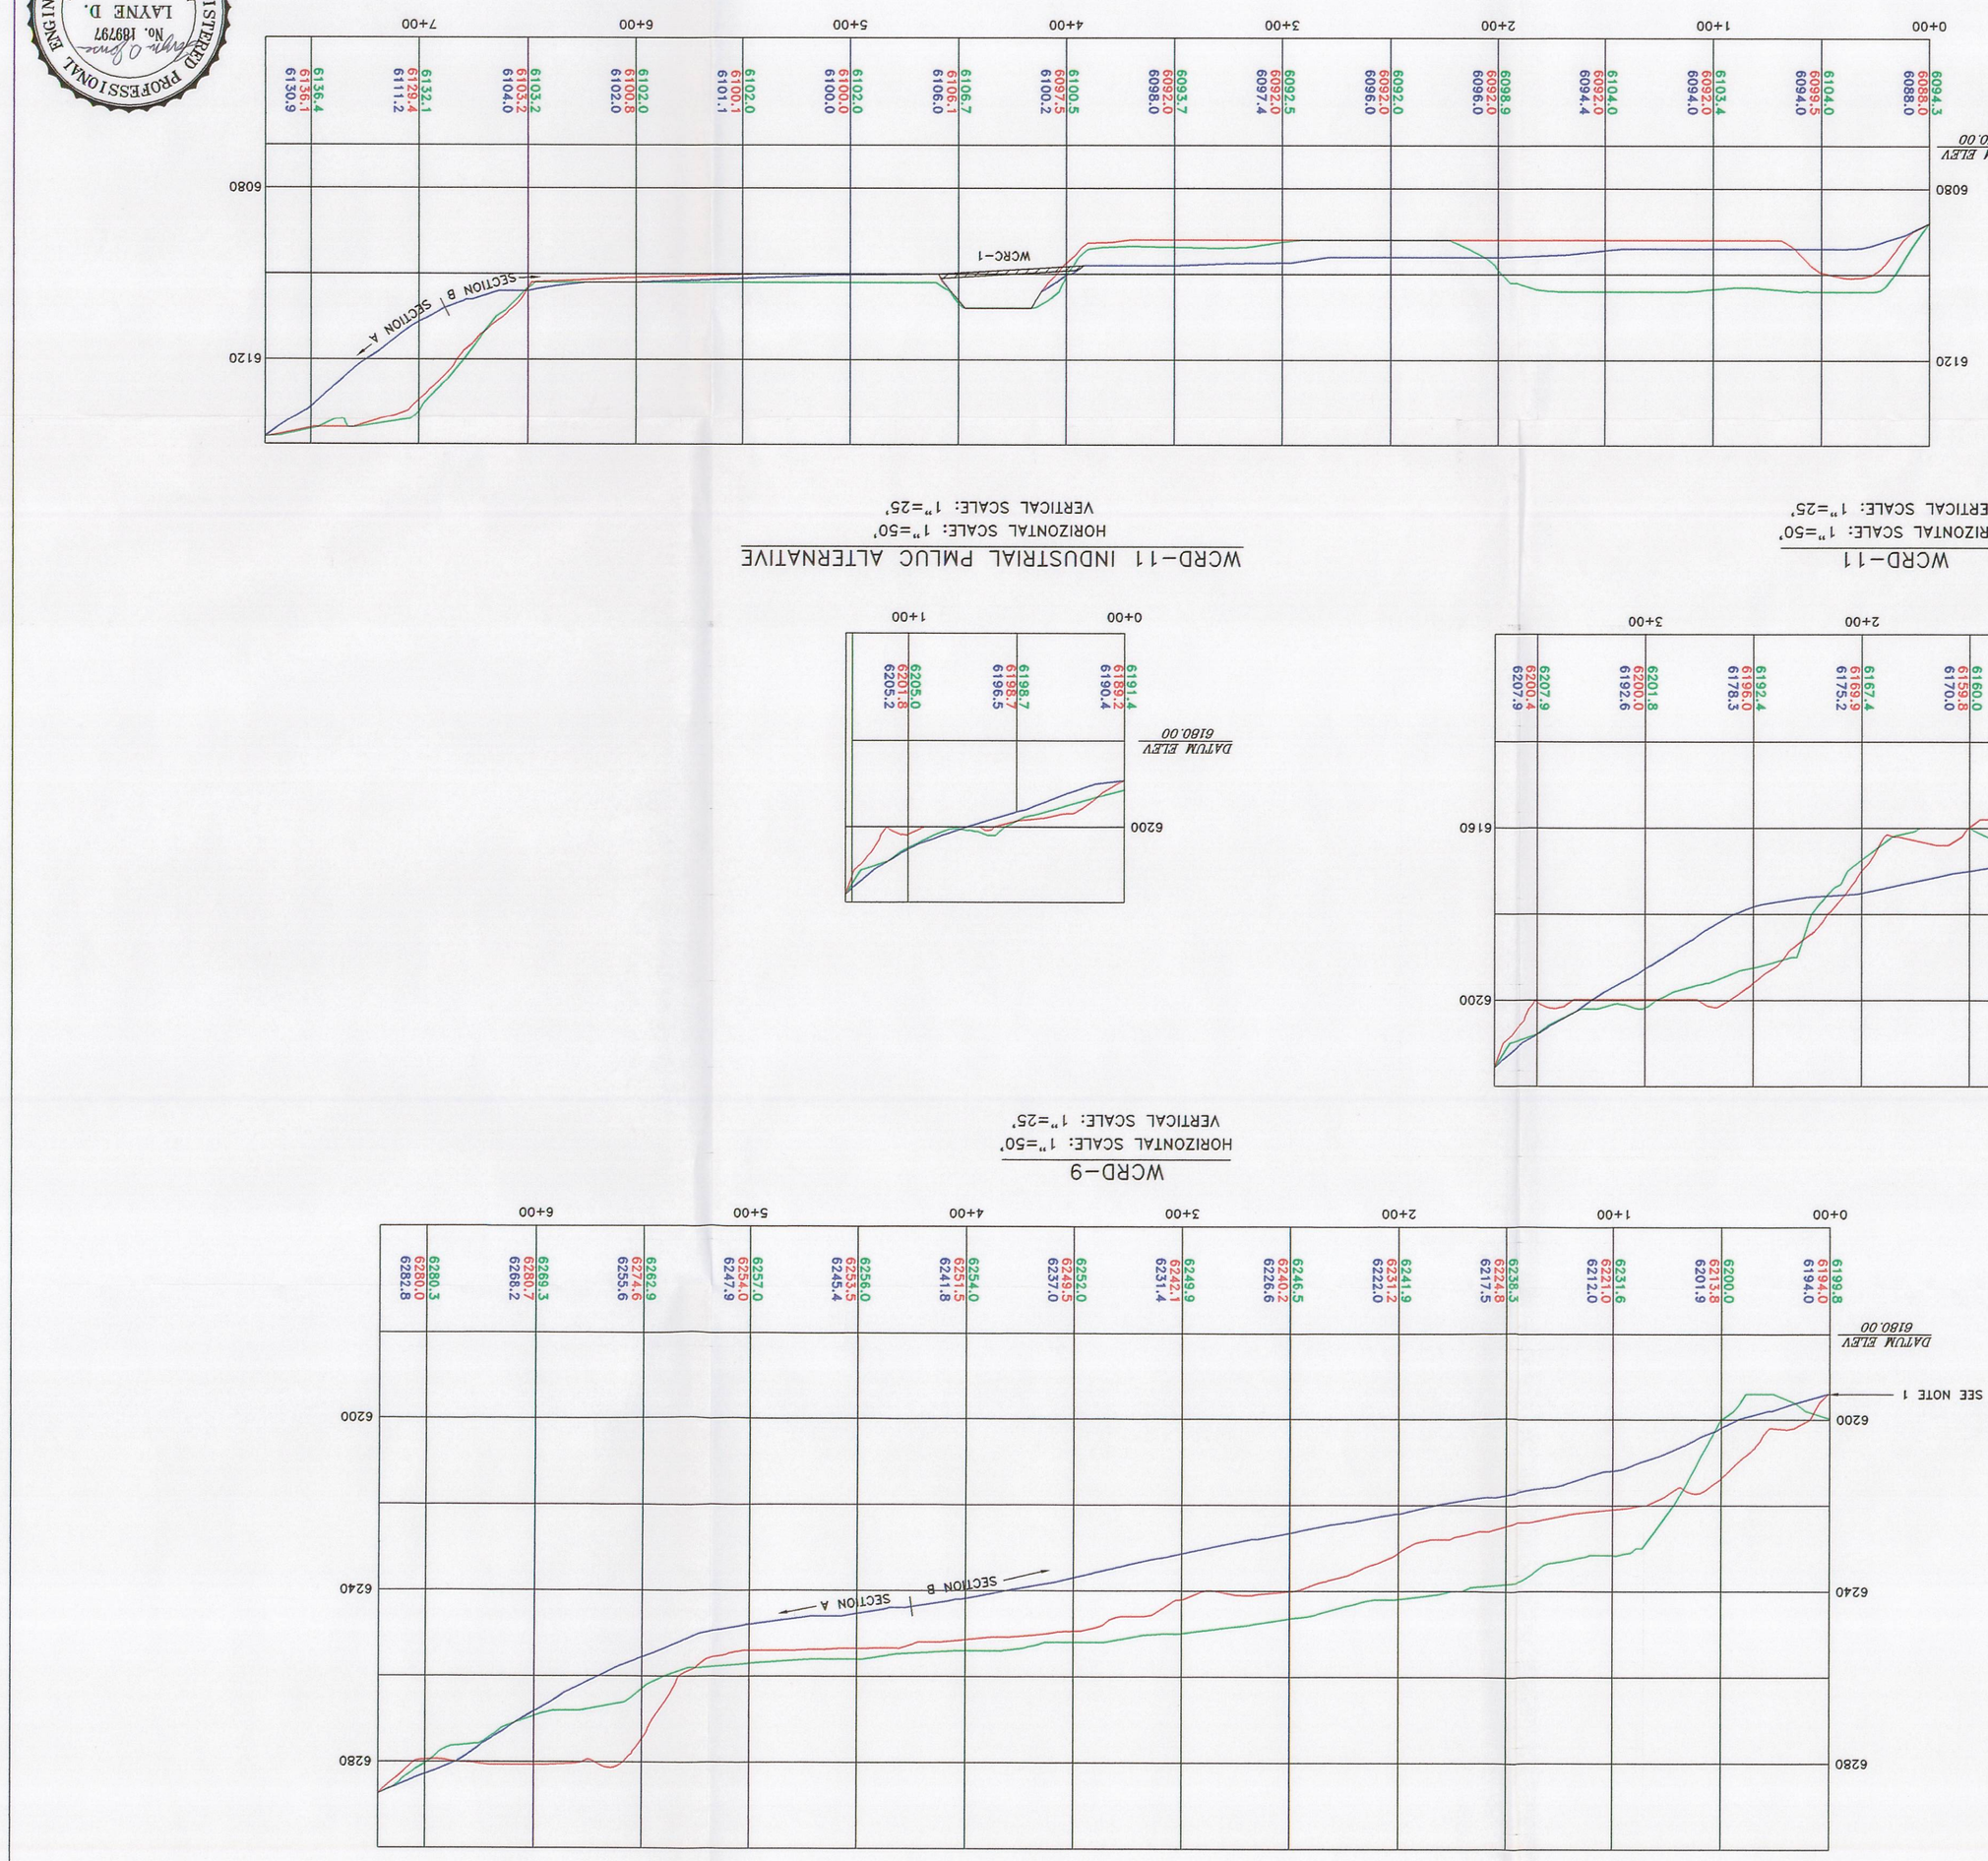

RECEIVED
APR 2 8 2003

ENGINEER REGISTERED PROFESSIONAL ENGINEER STATE OF UTAH
LAYNE D. JENSEN
No. 168797